




Scale 1 / 500 @ A4

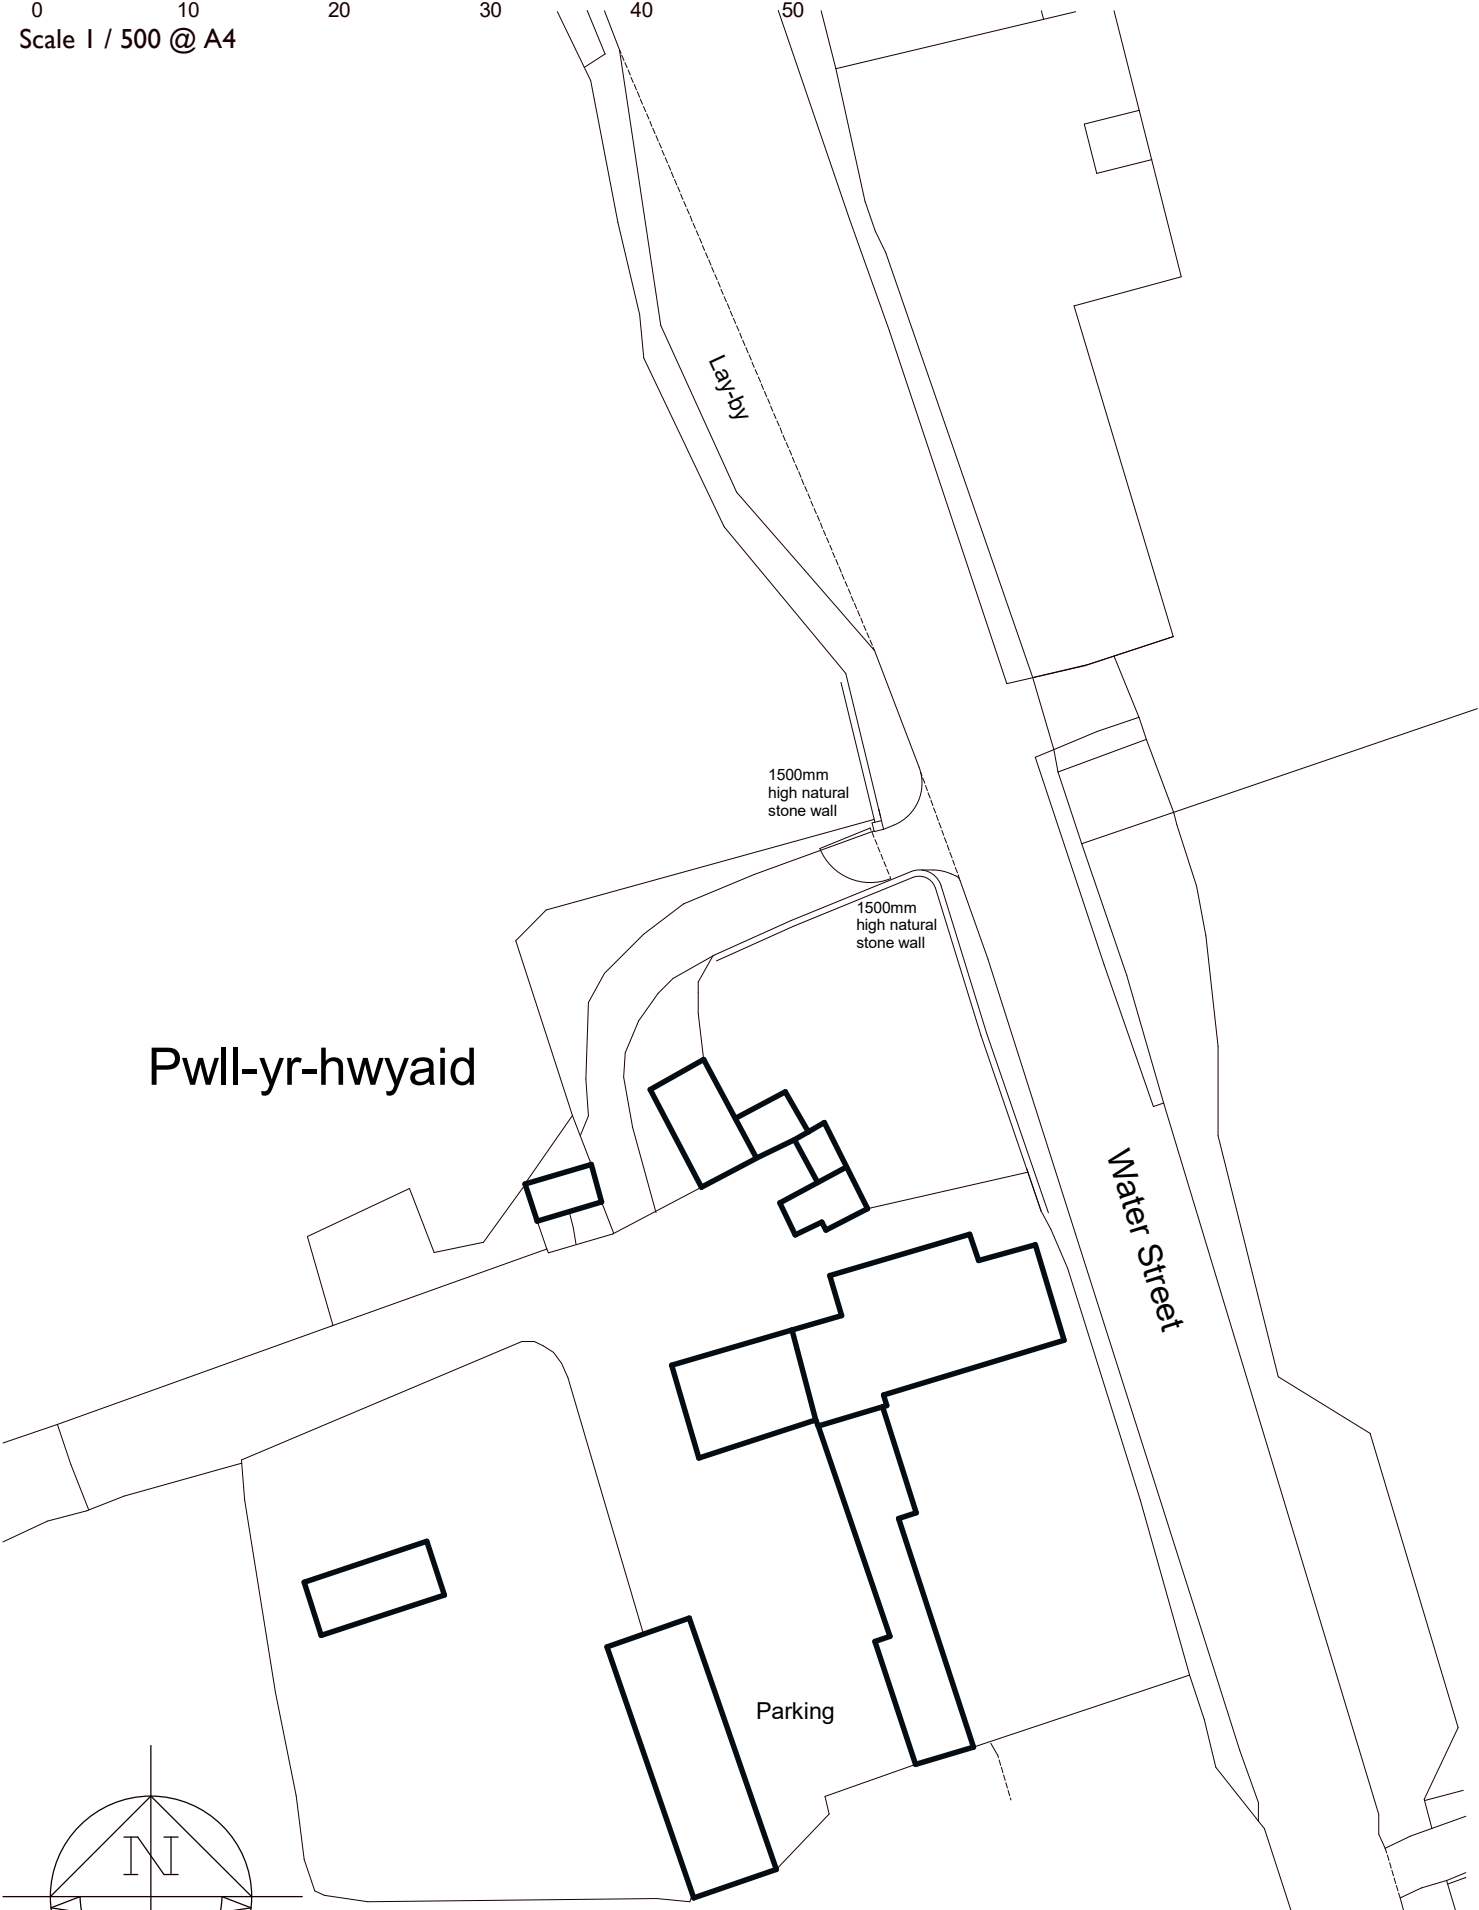


Pwll-yr-hwyaidd

1500mm
high natural
stone wall

1500mm
high natural
stone wall

Water Street

Parking

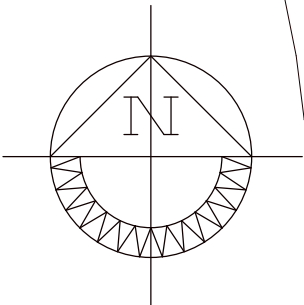

PWLL YR HWYDID FARM, WATER STREET, MARGAN
Mr Wynne Crompton

SCHEME DESIGN: Existing Block Plan

2215-01
1:500 @ A4
March 2022

