





Scale 1 / 500 @ A4

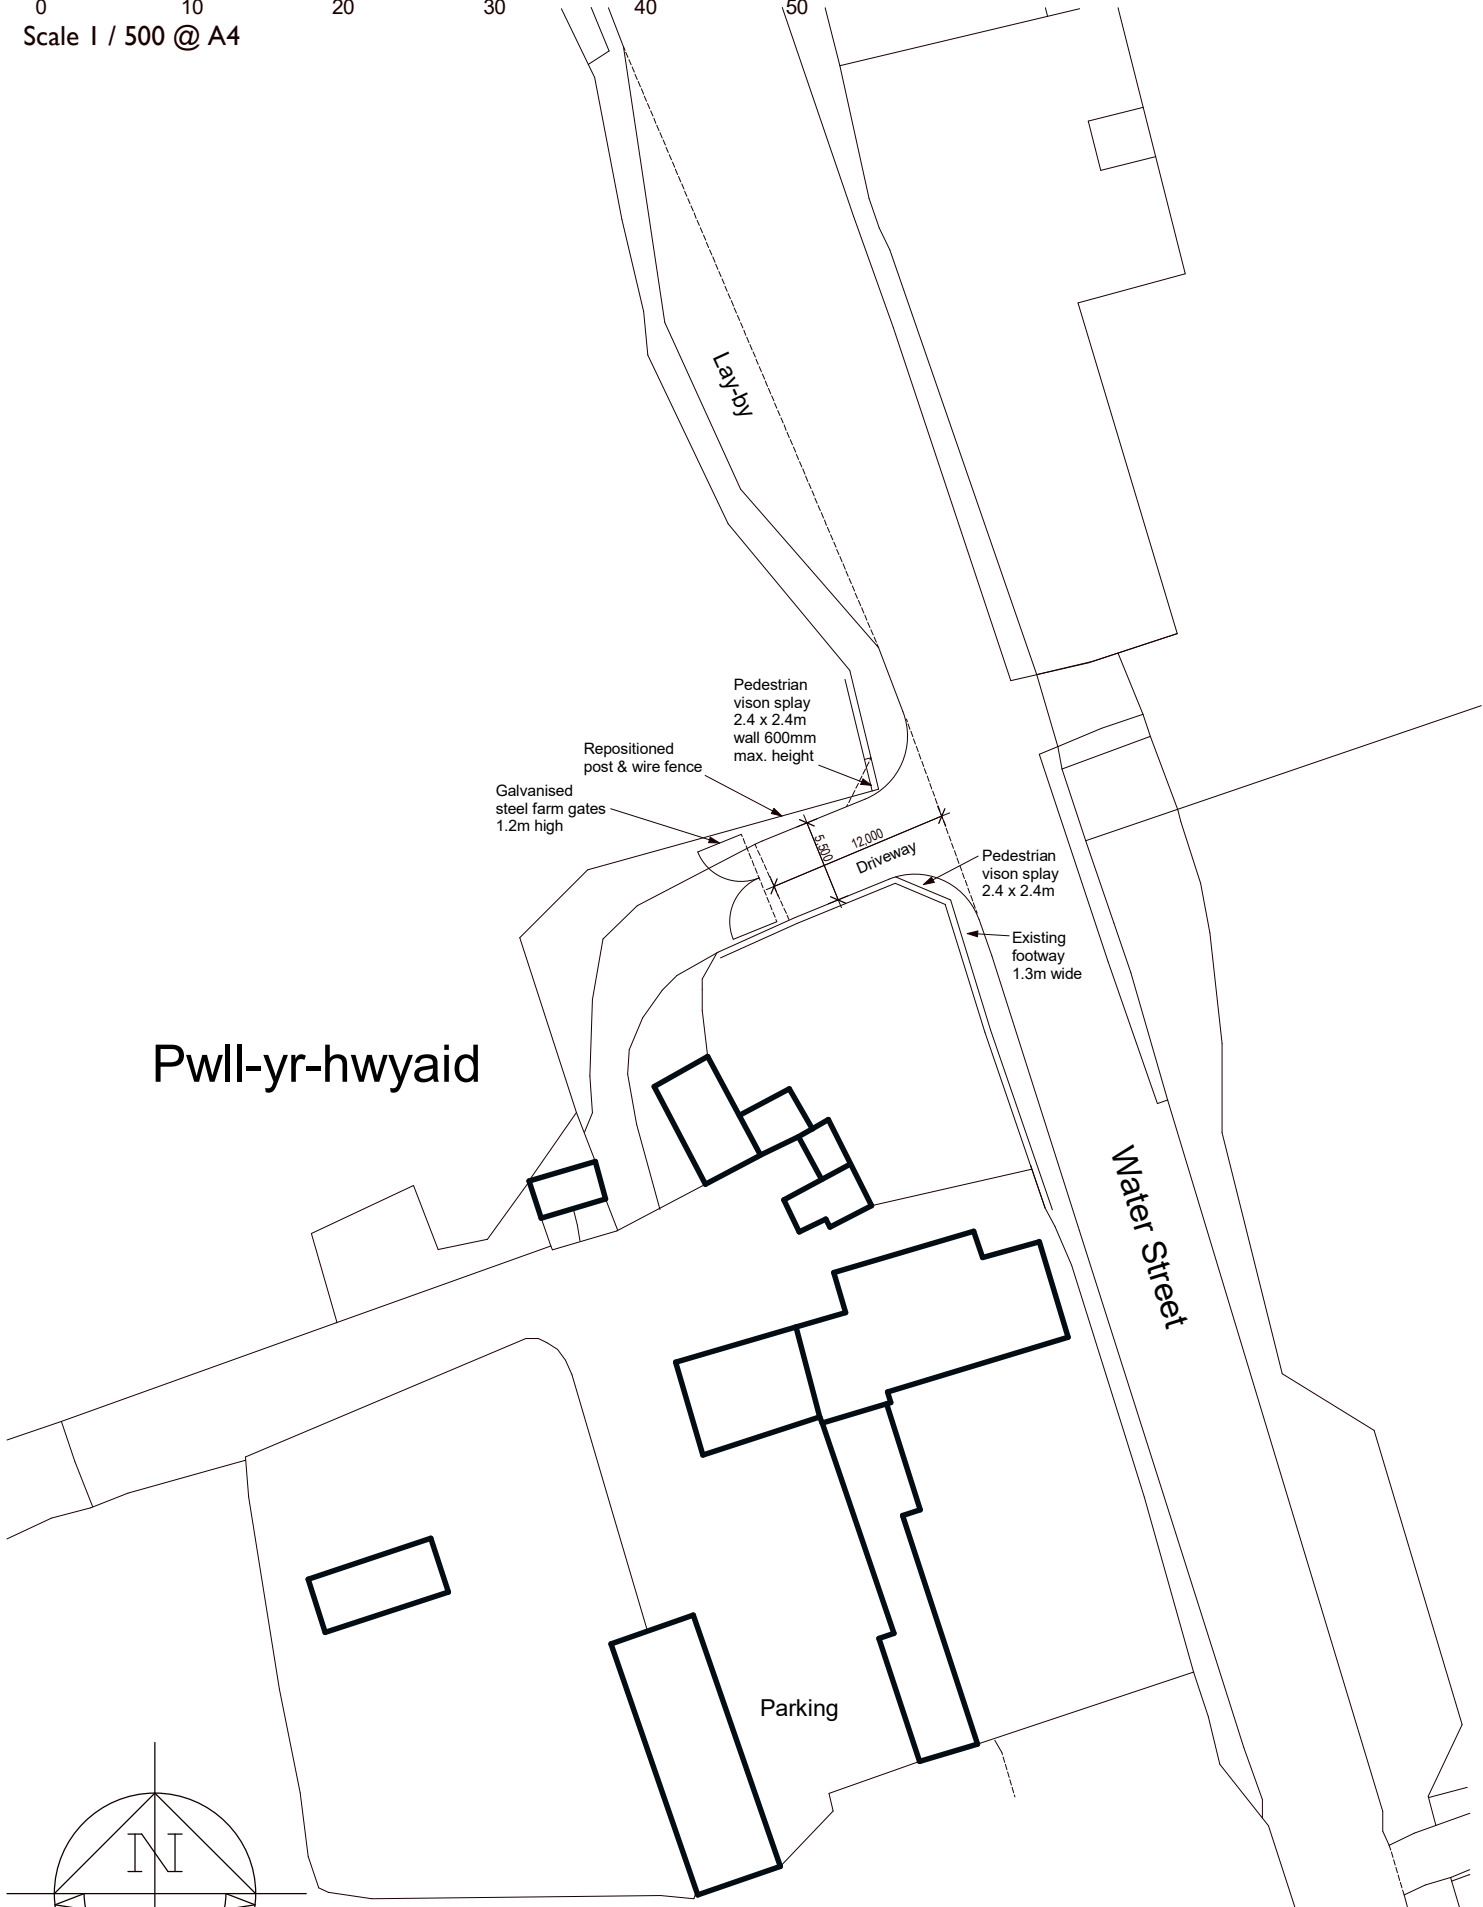

Pwll-yr-hwyaidd

Water Street

Parking

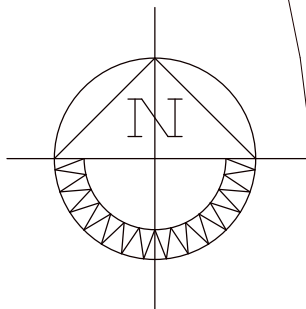

PWLL YR HWYDAID FARM, WATER STREET, MARGAN
Mr Wynne Crompton

SCHEME DESIGN: Proposed Block Plan

2215-02

1:500 @ A4

March 2022

