



Conservatory (being removed)

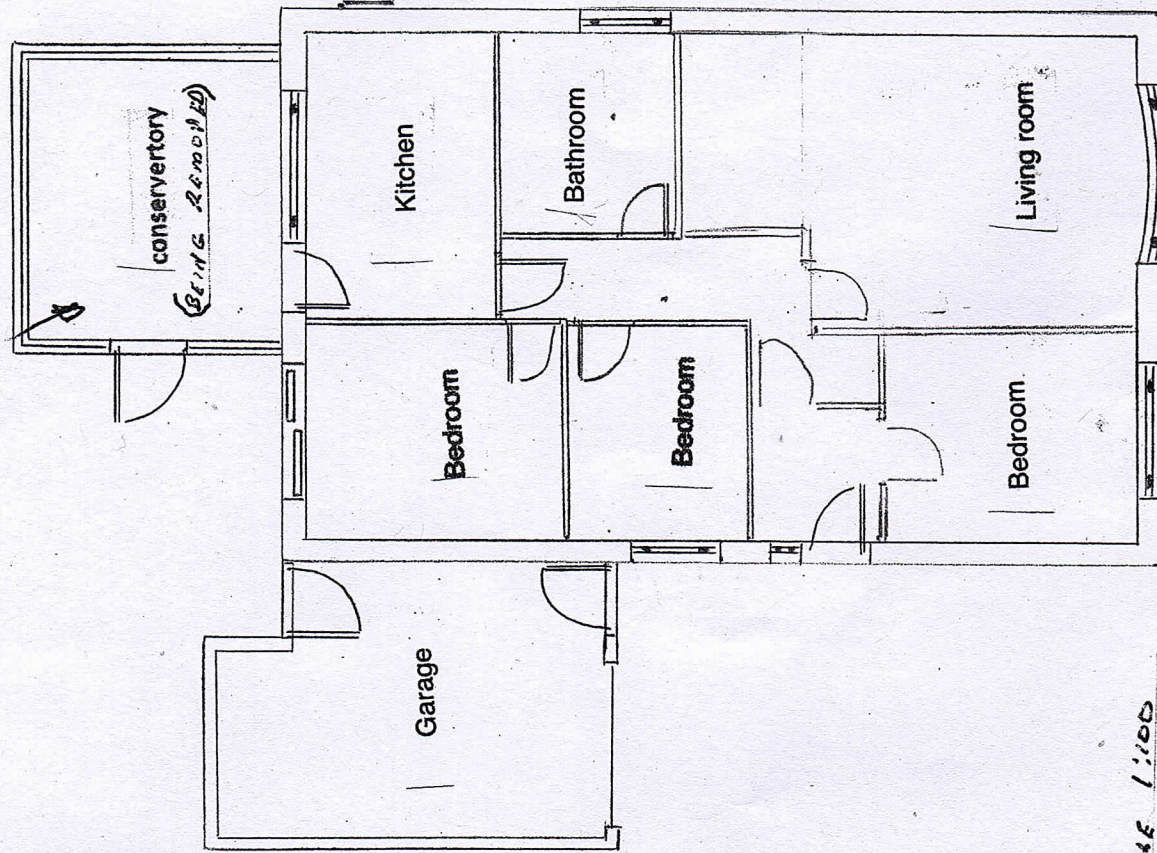

Ground Floor Existing

Proposed rear extension with
garage conversion to living accommodation
at 108 Brookfield, Neath Abbey

For Mr and Mrs C. Clugston

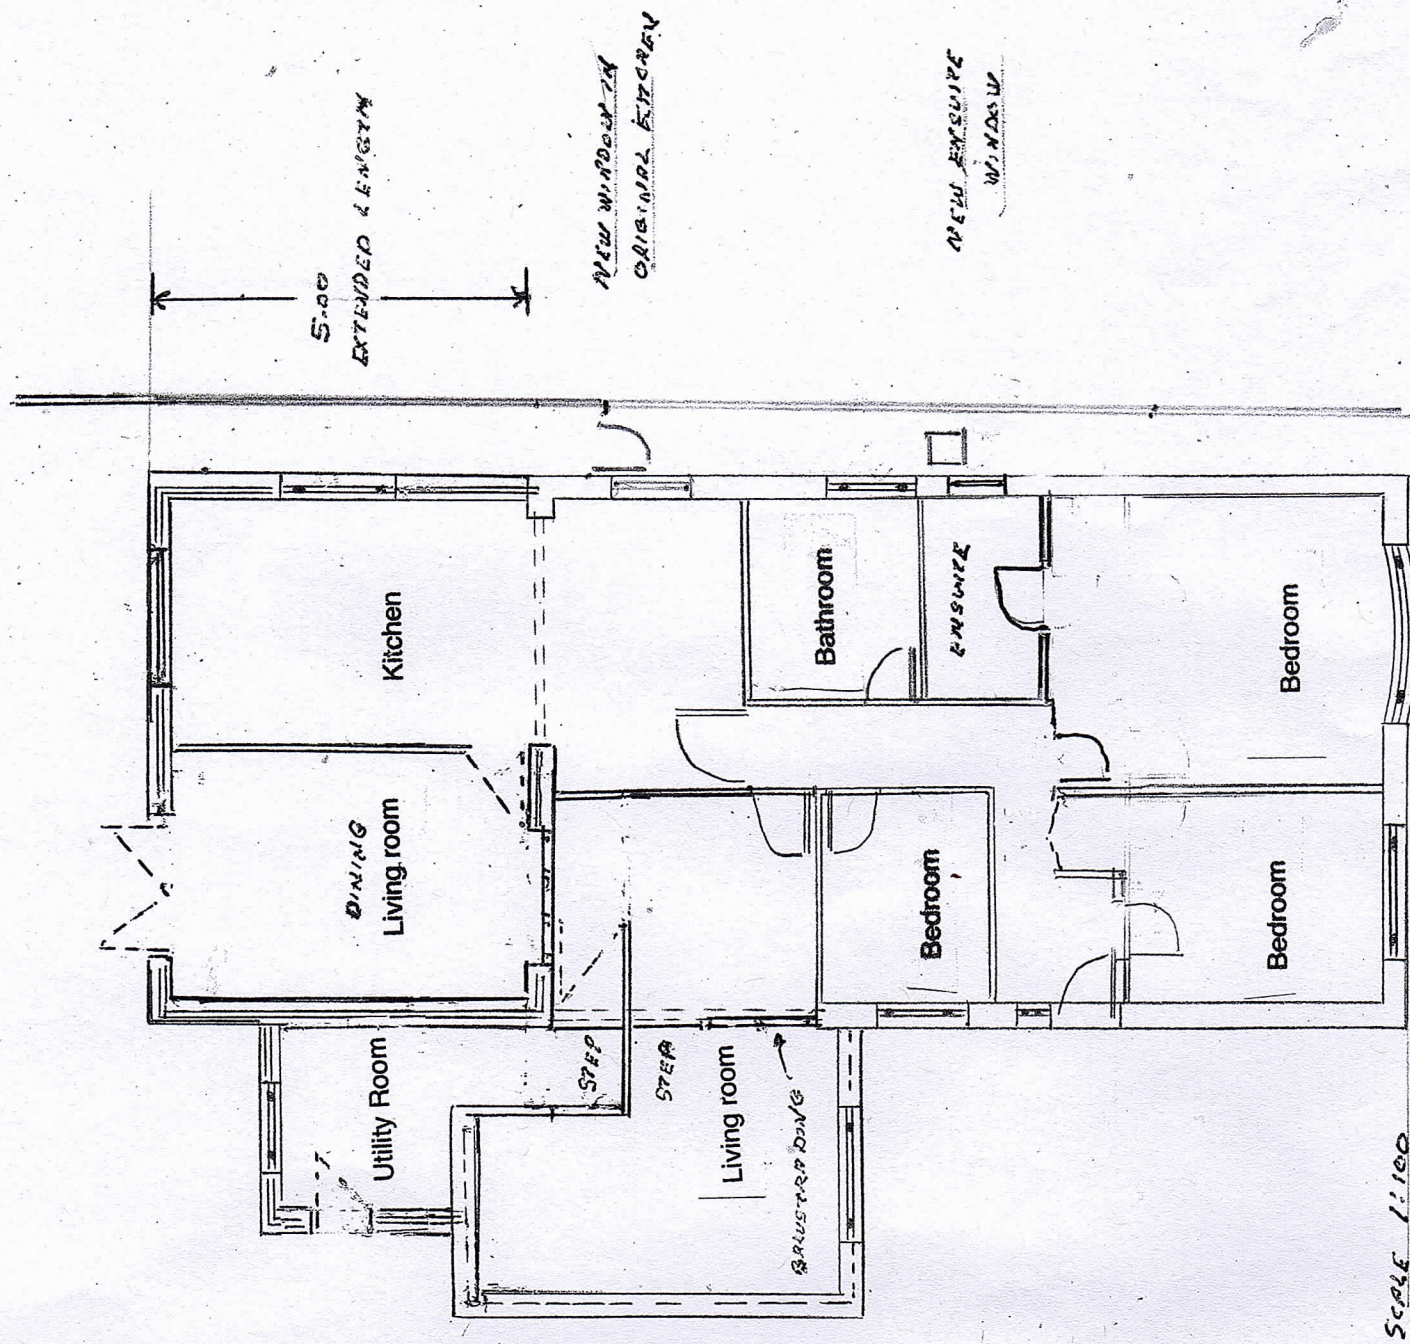

Ground Floor Proposed

UPGRADE CAVITY WALLS
TO CAVITY CONSTRUCTION
GABLES WITH BUILDING
CONTROLS

POST AND WIRE
FENCE 600mm HEIGHT

STRUCTURAL ENGINEER
TO PROVIDE DETAILS
OF LOOSE BEARING
GABLES WITHIN LIVING
ROOM AREA ALSO AT
KITCHEN EXTENSION