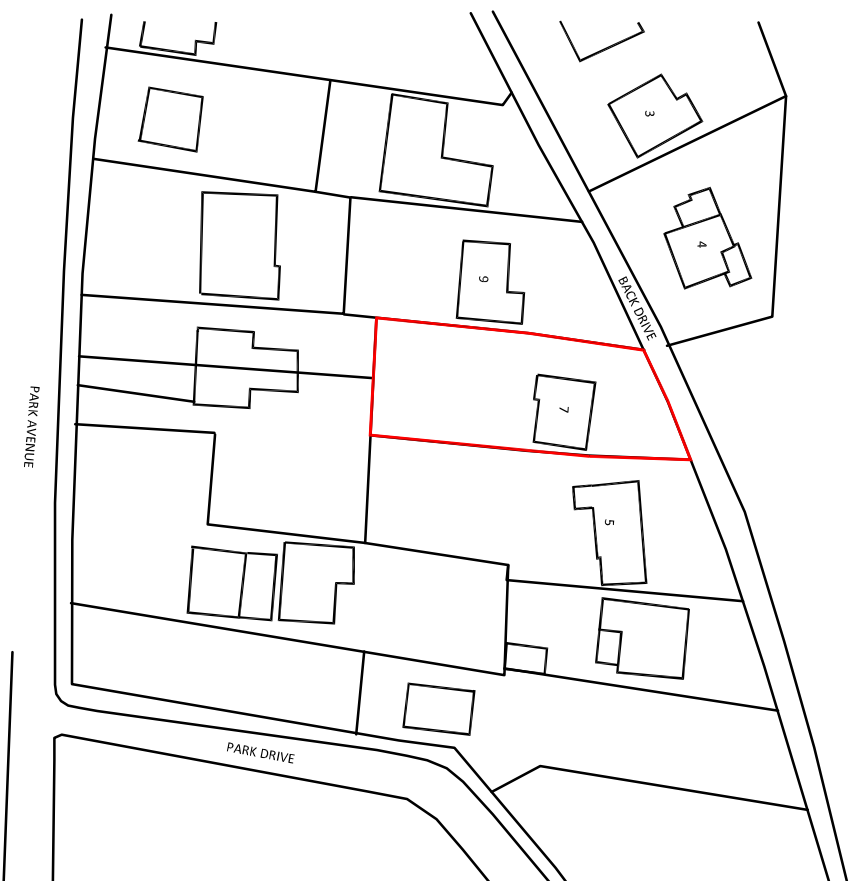


Project:Proposed Decking at Back Drive, Skewen

Drawing: Site Location Plan

Scale: 1:1250 @ A4

Date:Mar 2022

Drawing number: 112.P.01

Revision: