
Ordnance Survey, (c) Crown Copyright 2022. All rights reserved. Licence number 100022432

ESS

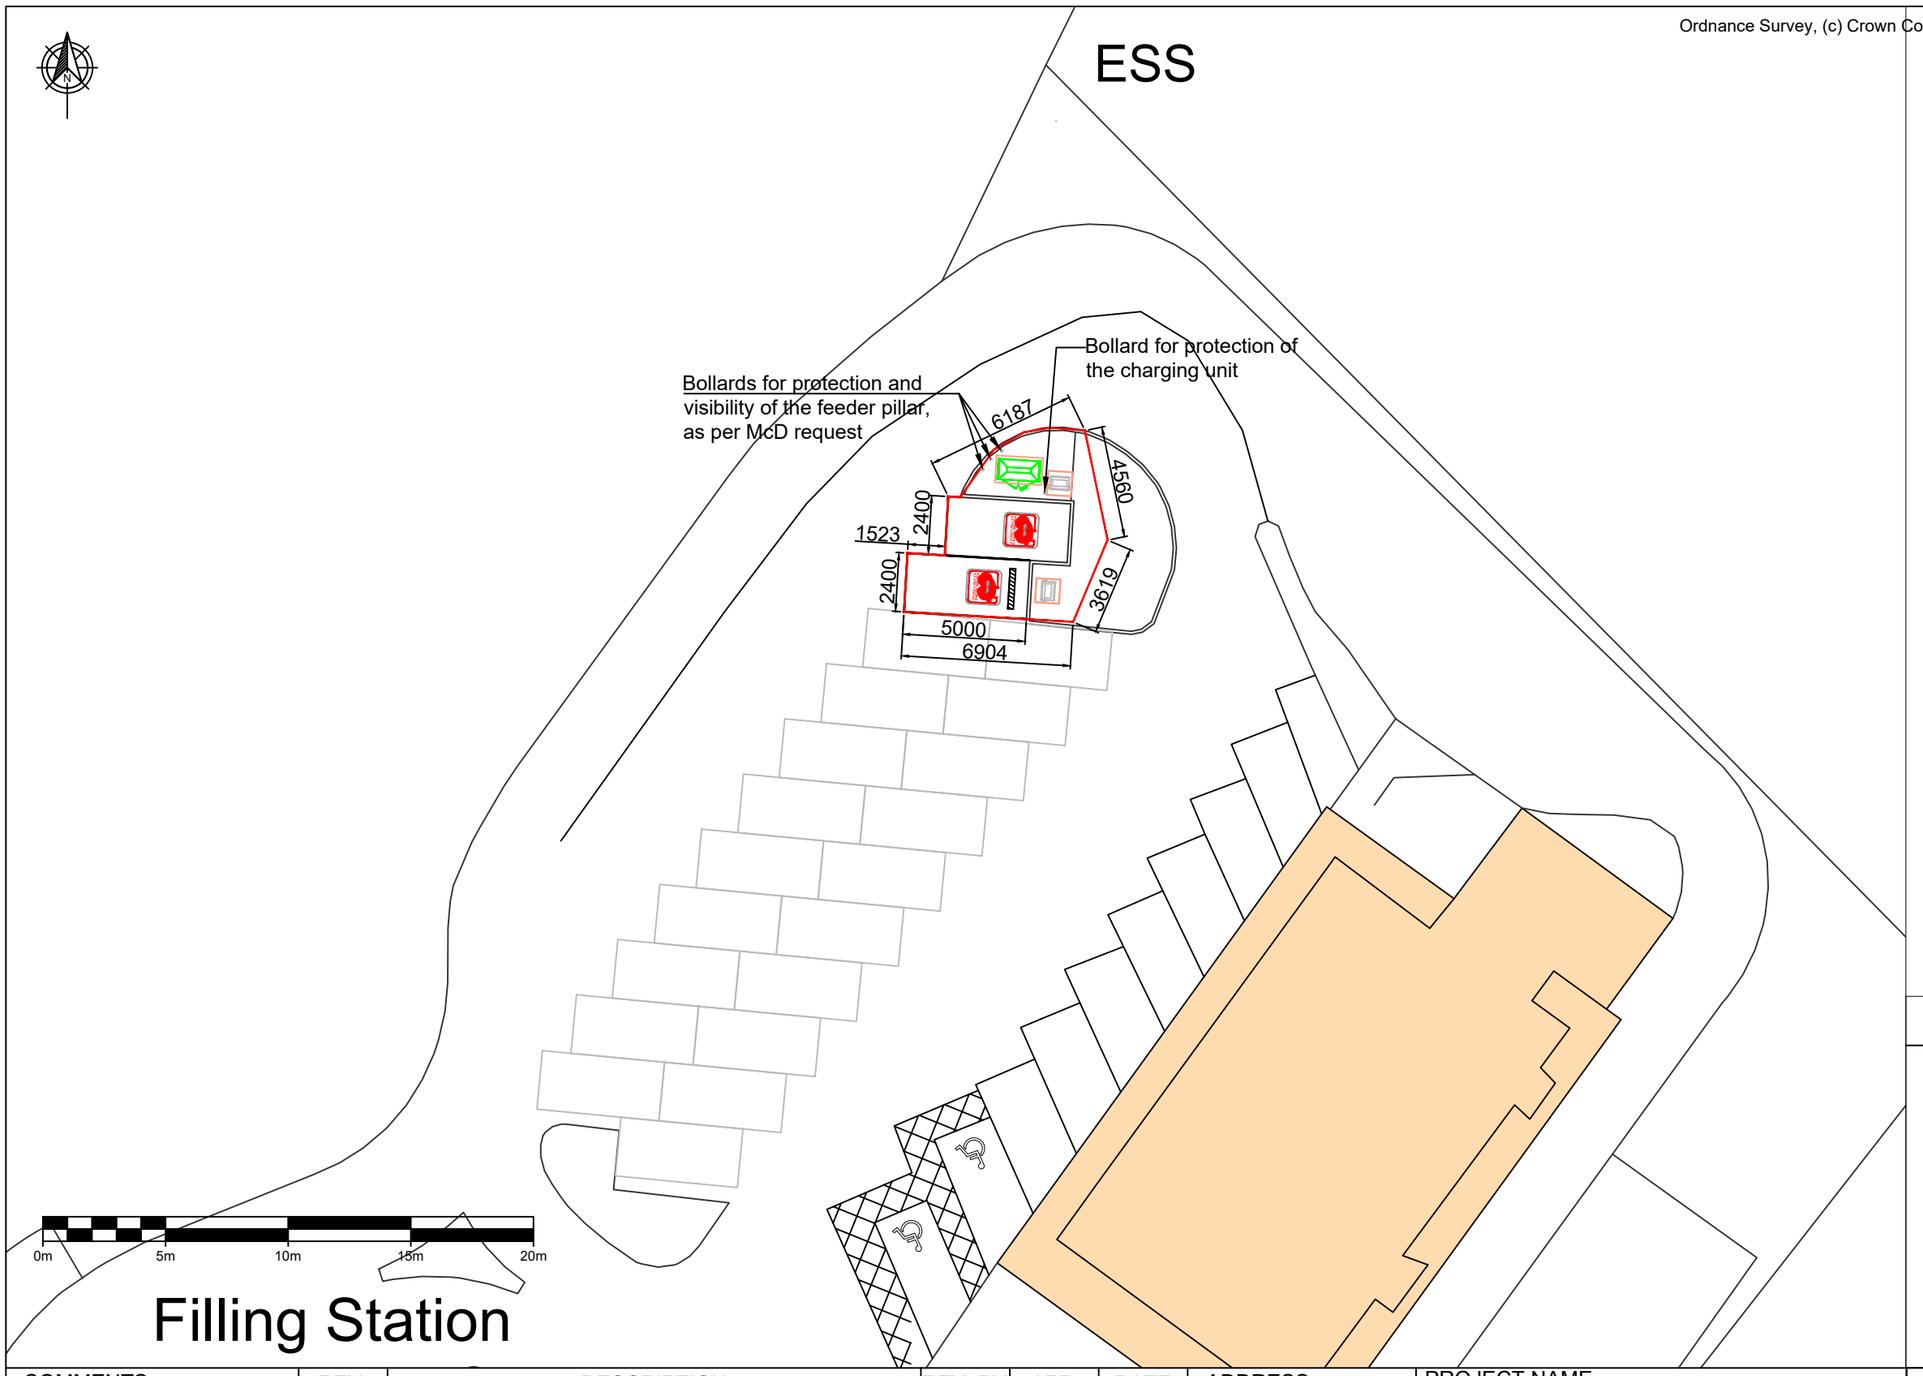

Filling Station

SITE AREA = 45.71m²

KEY

- Site Boundary
- BYD Charging Unit
- Feeder Pillar RMC 1600
- Wheel Stop

COMMENTS	REV.	DESCRIPTION	REV. BY	APP.	DATE
	A	Issued for comment	MP	RK	21/01/22
	B	Additional bollard added	CM	RK	24/01/22
	C	Additional bollard added	CM	RK	24/01/22

SCALE (@A3)	DRAWN BY
1:250	MP

ADDRESS

McDonalds,
Heads Of The Valley Road A465,
Northbound,
Skewen,
SA10 7DR

PROJECT NAME

MCDONALDS SKEWEN (601)

DRAWING TITLE

PLANNING SITE LAYOUT

DRAWING NO.

10376 - 0381_01-PL

INSTAVOLT

InstaVolt Ltd, 6 Cedarwood, Crockford Lane,
Chineham Park, Hampshire, RG24 8WD
© InstaVolt Ltd. 2020

REV.
C