


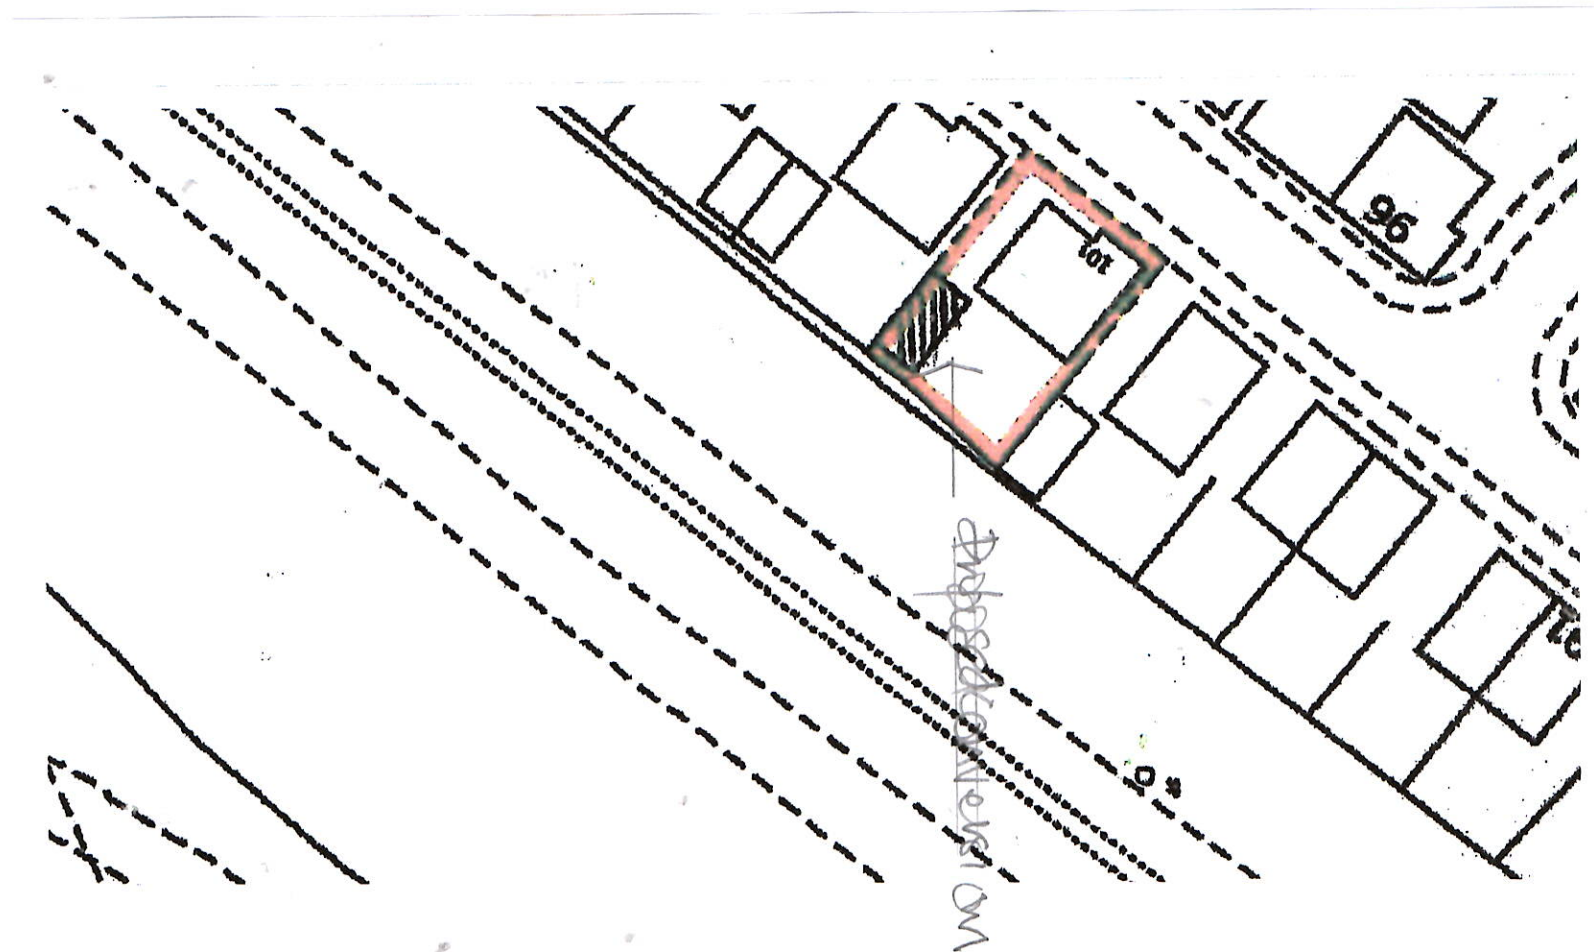

LOCATION PLAN 1:1250

BLOCK PLAN 1:500

PROPOSED CONVERSION
101 OCEAN VIEW/JERSEY MARINE NEATH SA10 6JN
LOCATION PLAN 1:1250 & BLOCK PLAN 1:500

March 2022
Drg No 001