
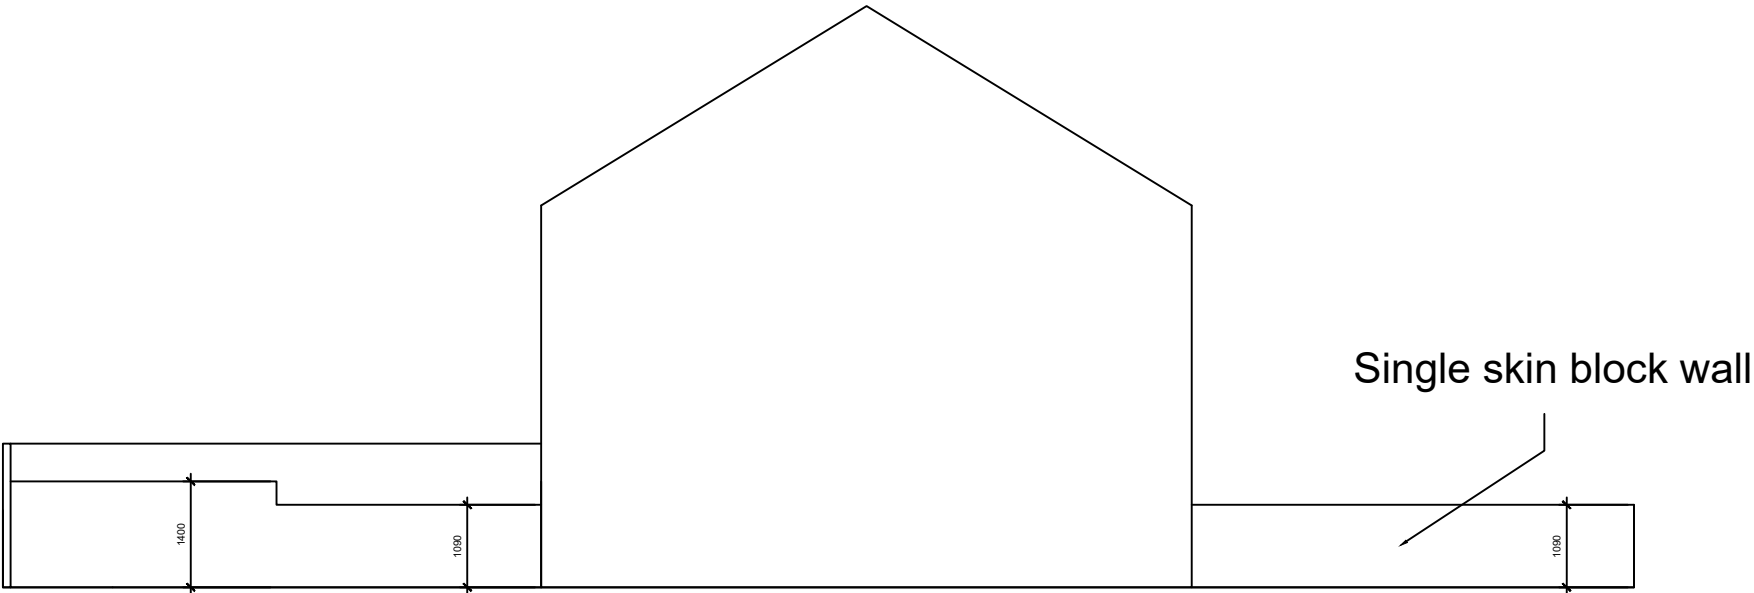
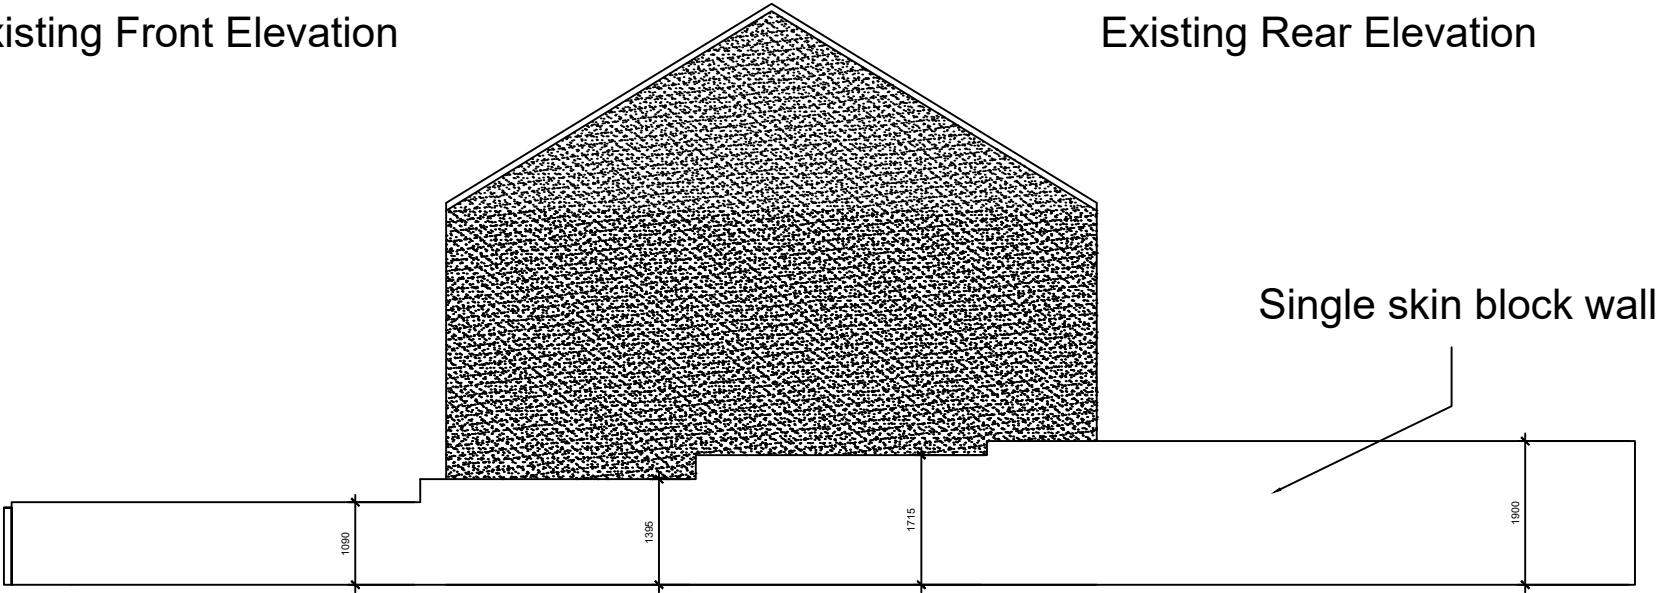


- 1 All dimensions in millimetres unless otherwise stated.
2 Do not scale off drawing. All dimensions to be checked on site.

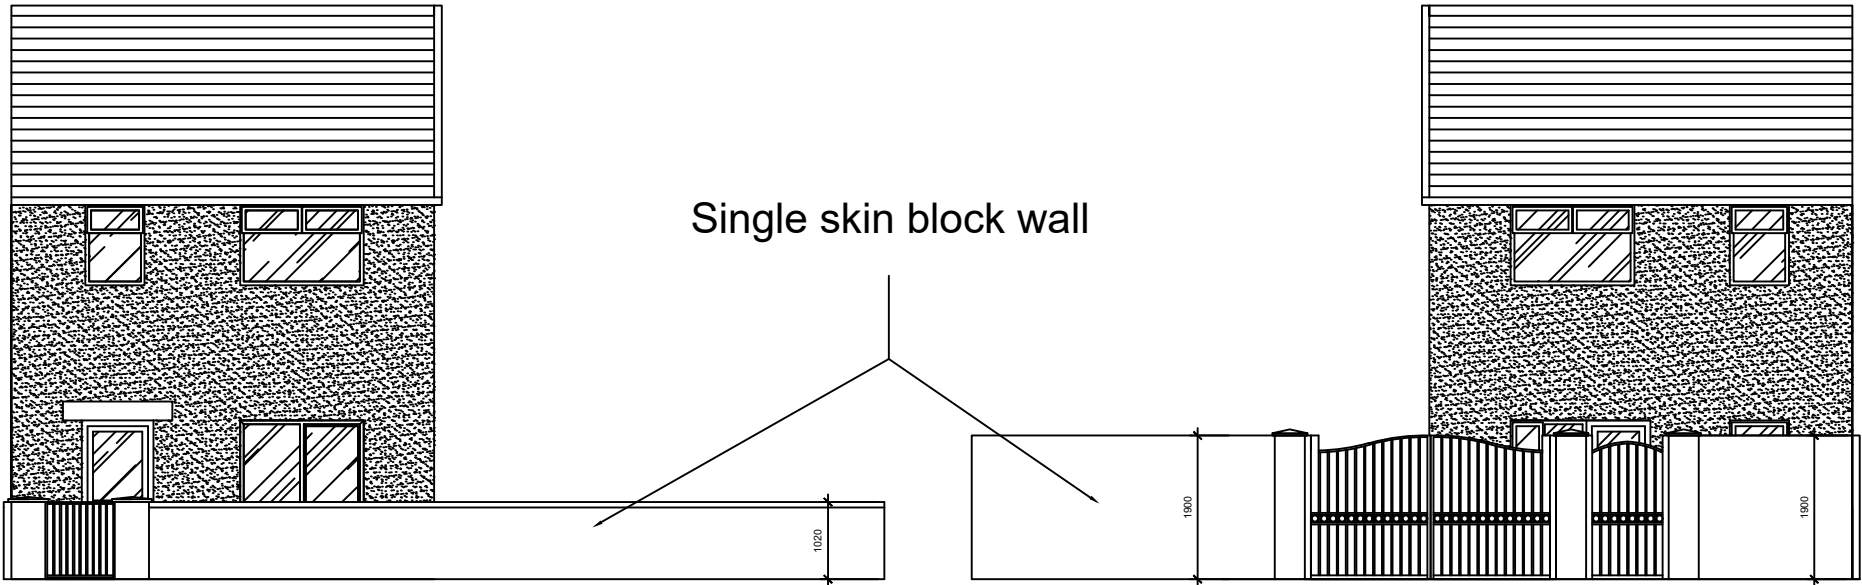

Rev	Details	Dr	Date
Project			
45 Waun Wen, Cwmavon, Port Talbot			
Existing Elevations			
Drawn	DB	Checked	Approved
Date	7/2/22	Date	Date
Scales	1:100		
Drawing No.		PRV45-002	