
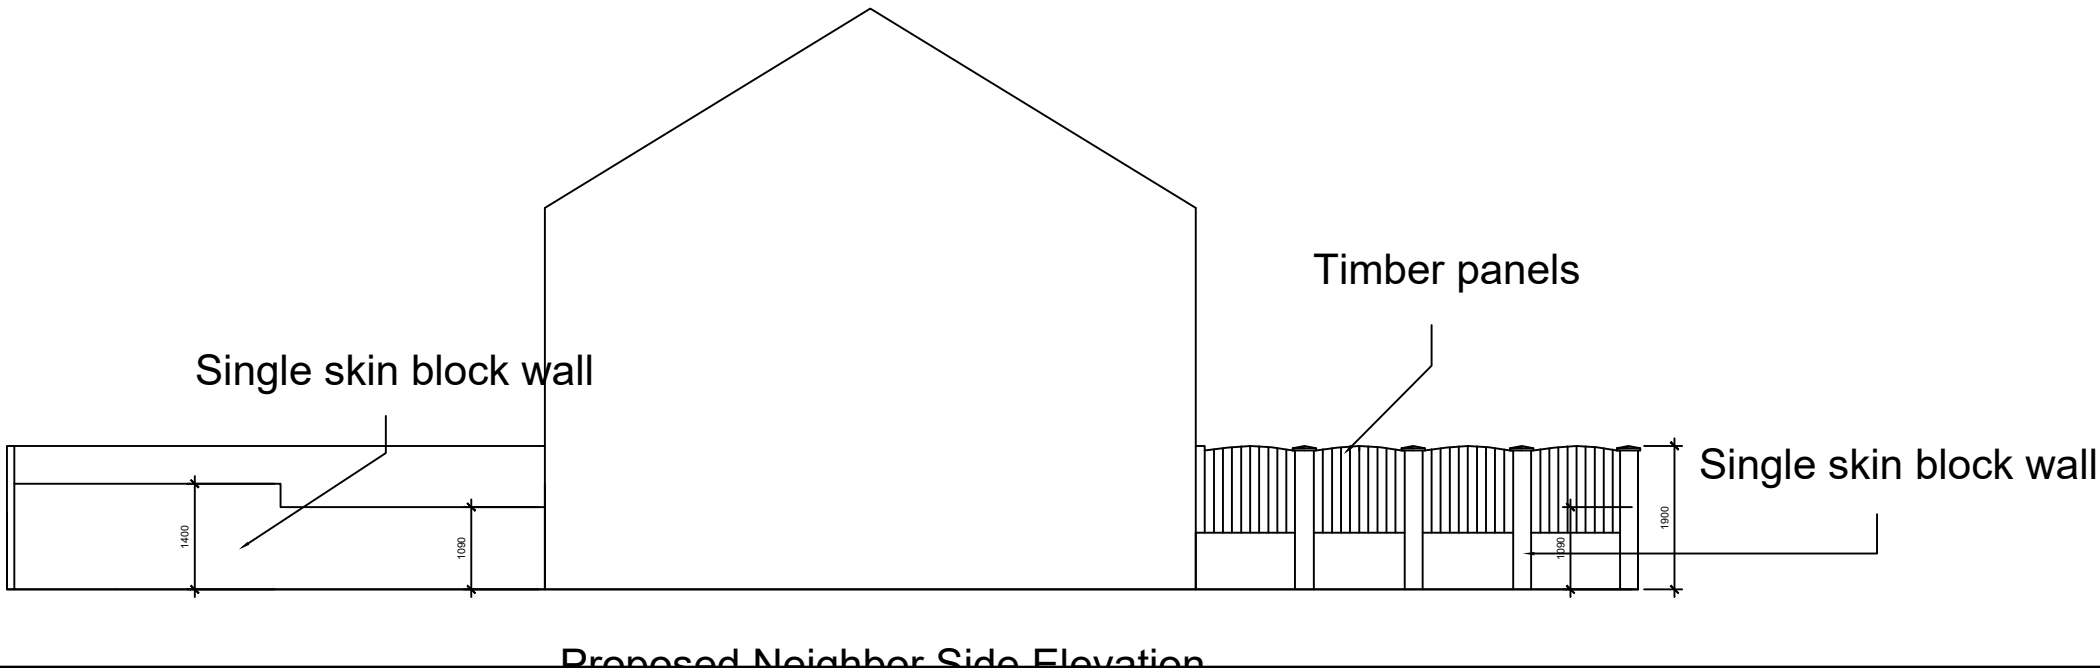
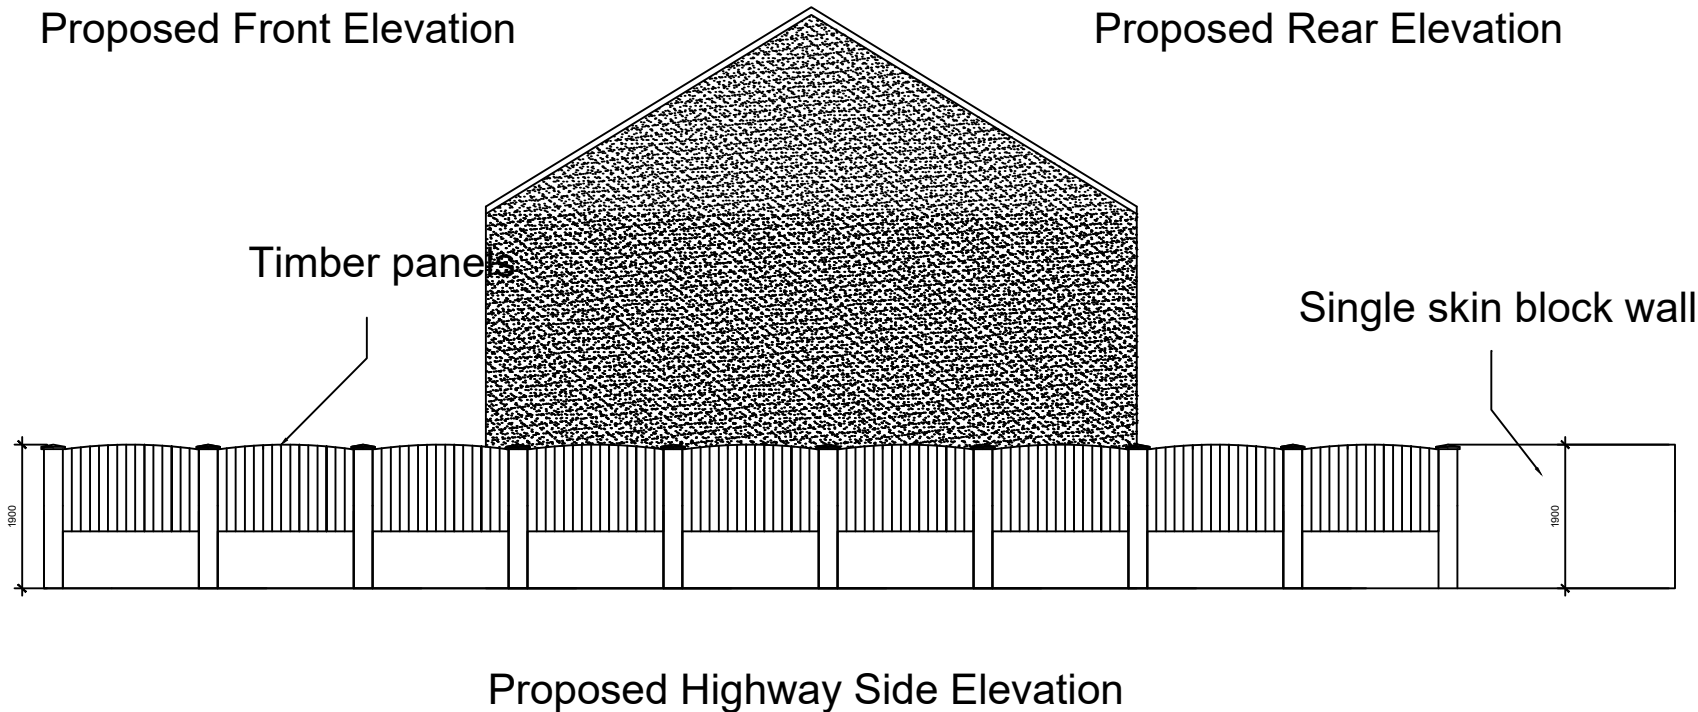


Superseded

THIS IS A C.A.D. PRODUCED DRAWING AND SHOULD NOT BE AMENDED BY HAND.

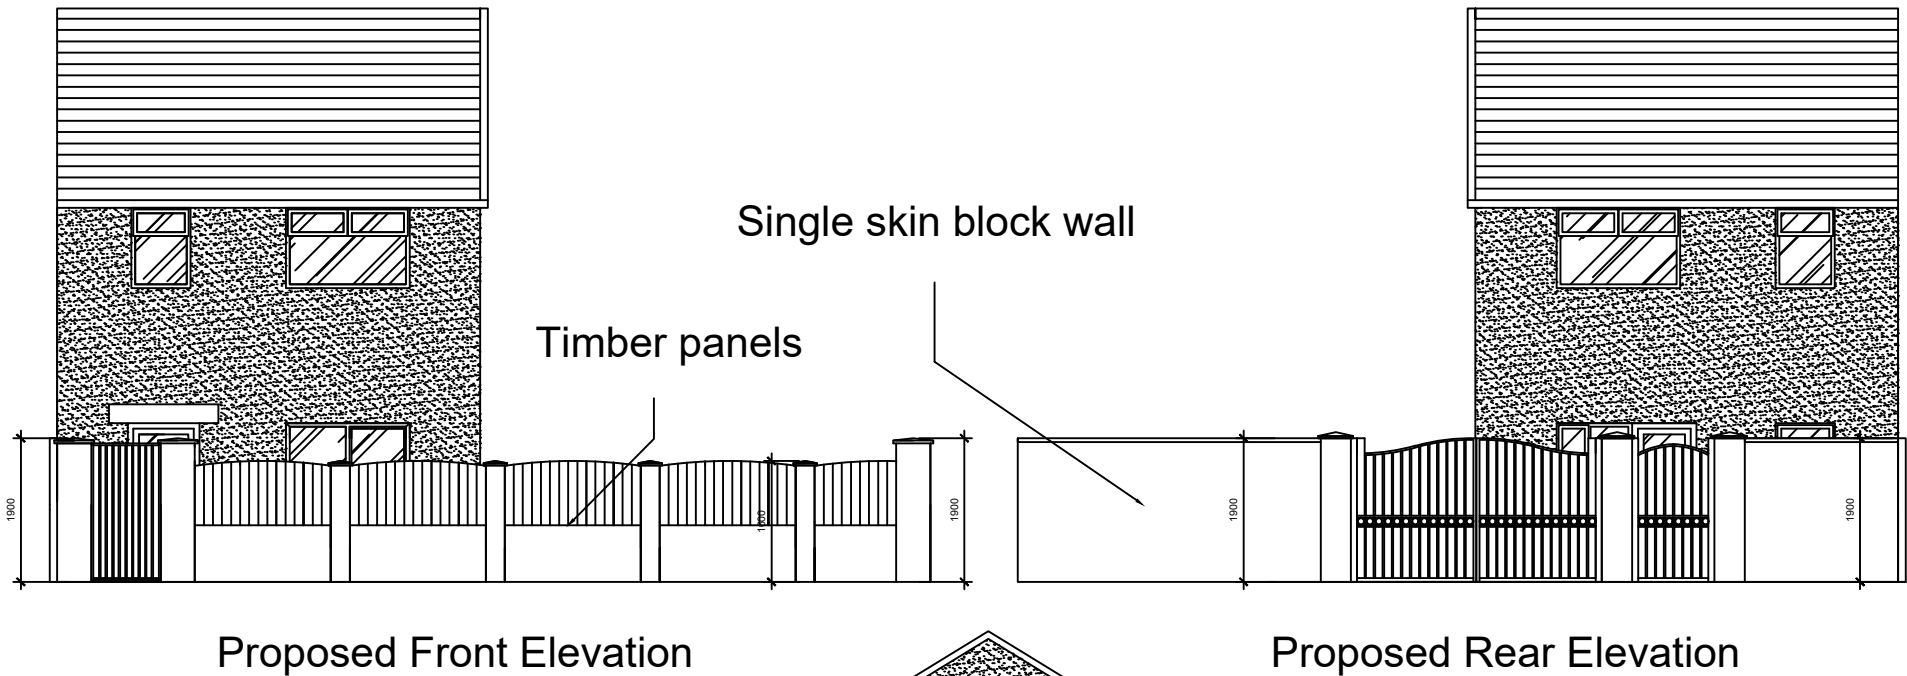

NOTES

- 1 All dimensions in millimetres unless otherwise stated.
- 2 Do not scale off drawing. All dimensions to be checked on site.

Rev	Details	Dr	Date

..\\nptcbc_rect_black.png

Project 45 Waun Wen,
Cwmavon,
Port Talbot

Proposed Elevations

Drawn	DB	Checked	Approved
Date	7/2/22	Date	Date
Scales	1:100		

Drawing No. PRV45-003