



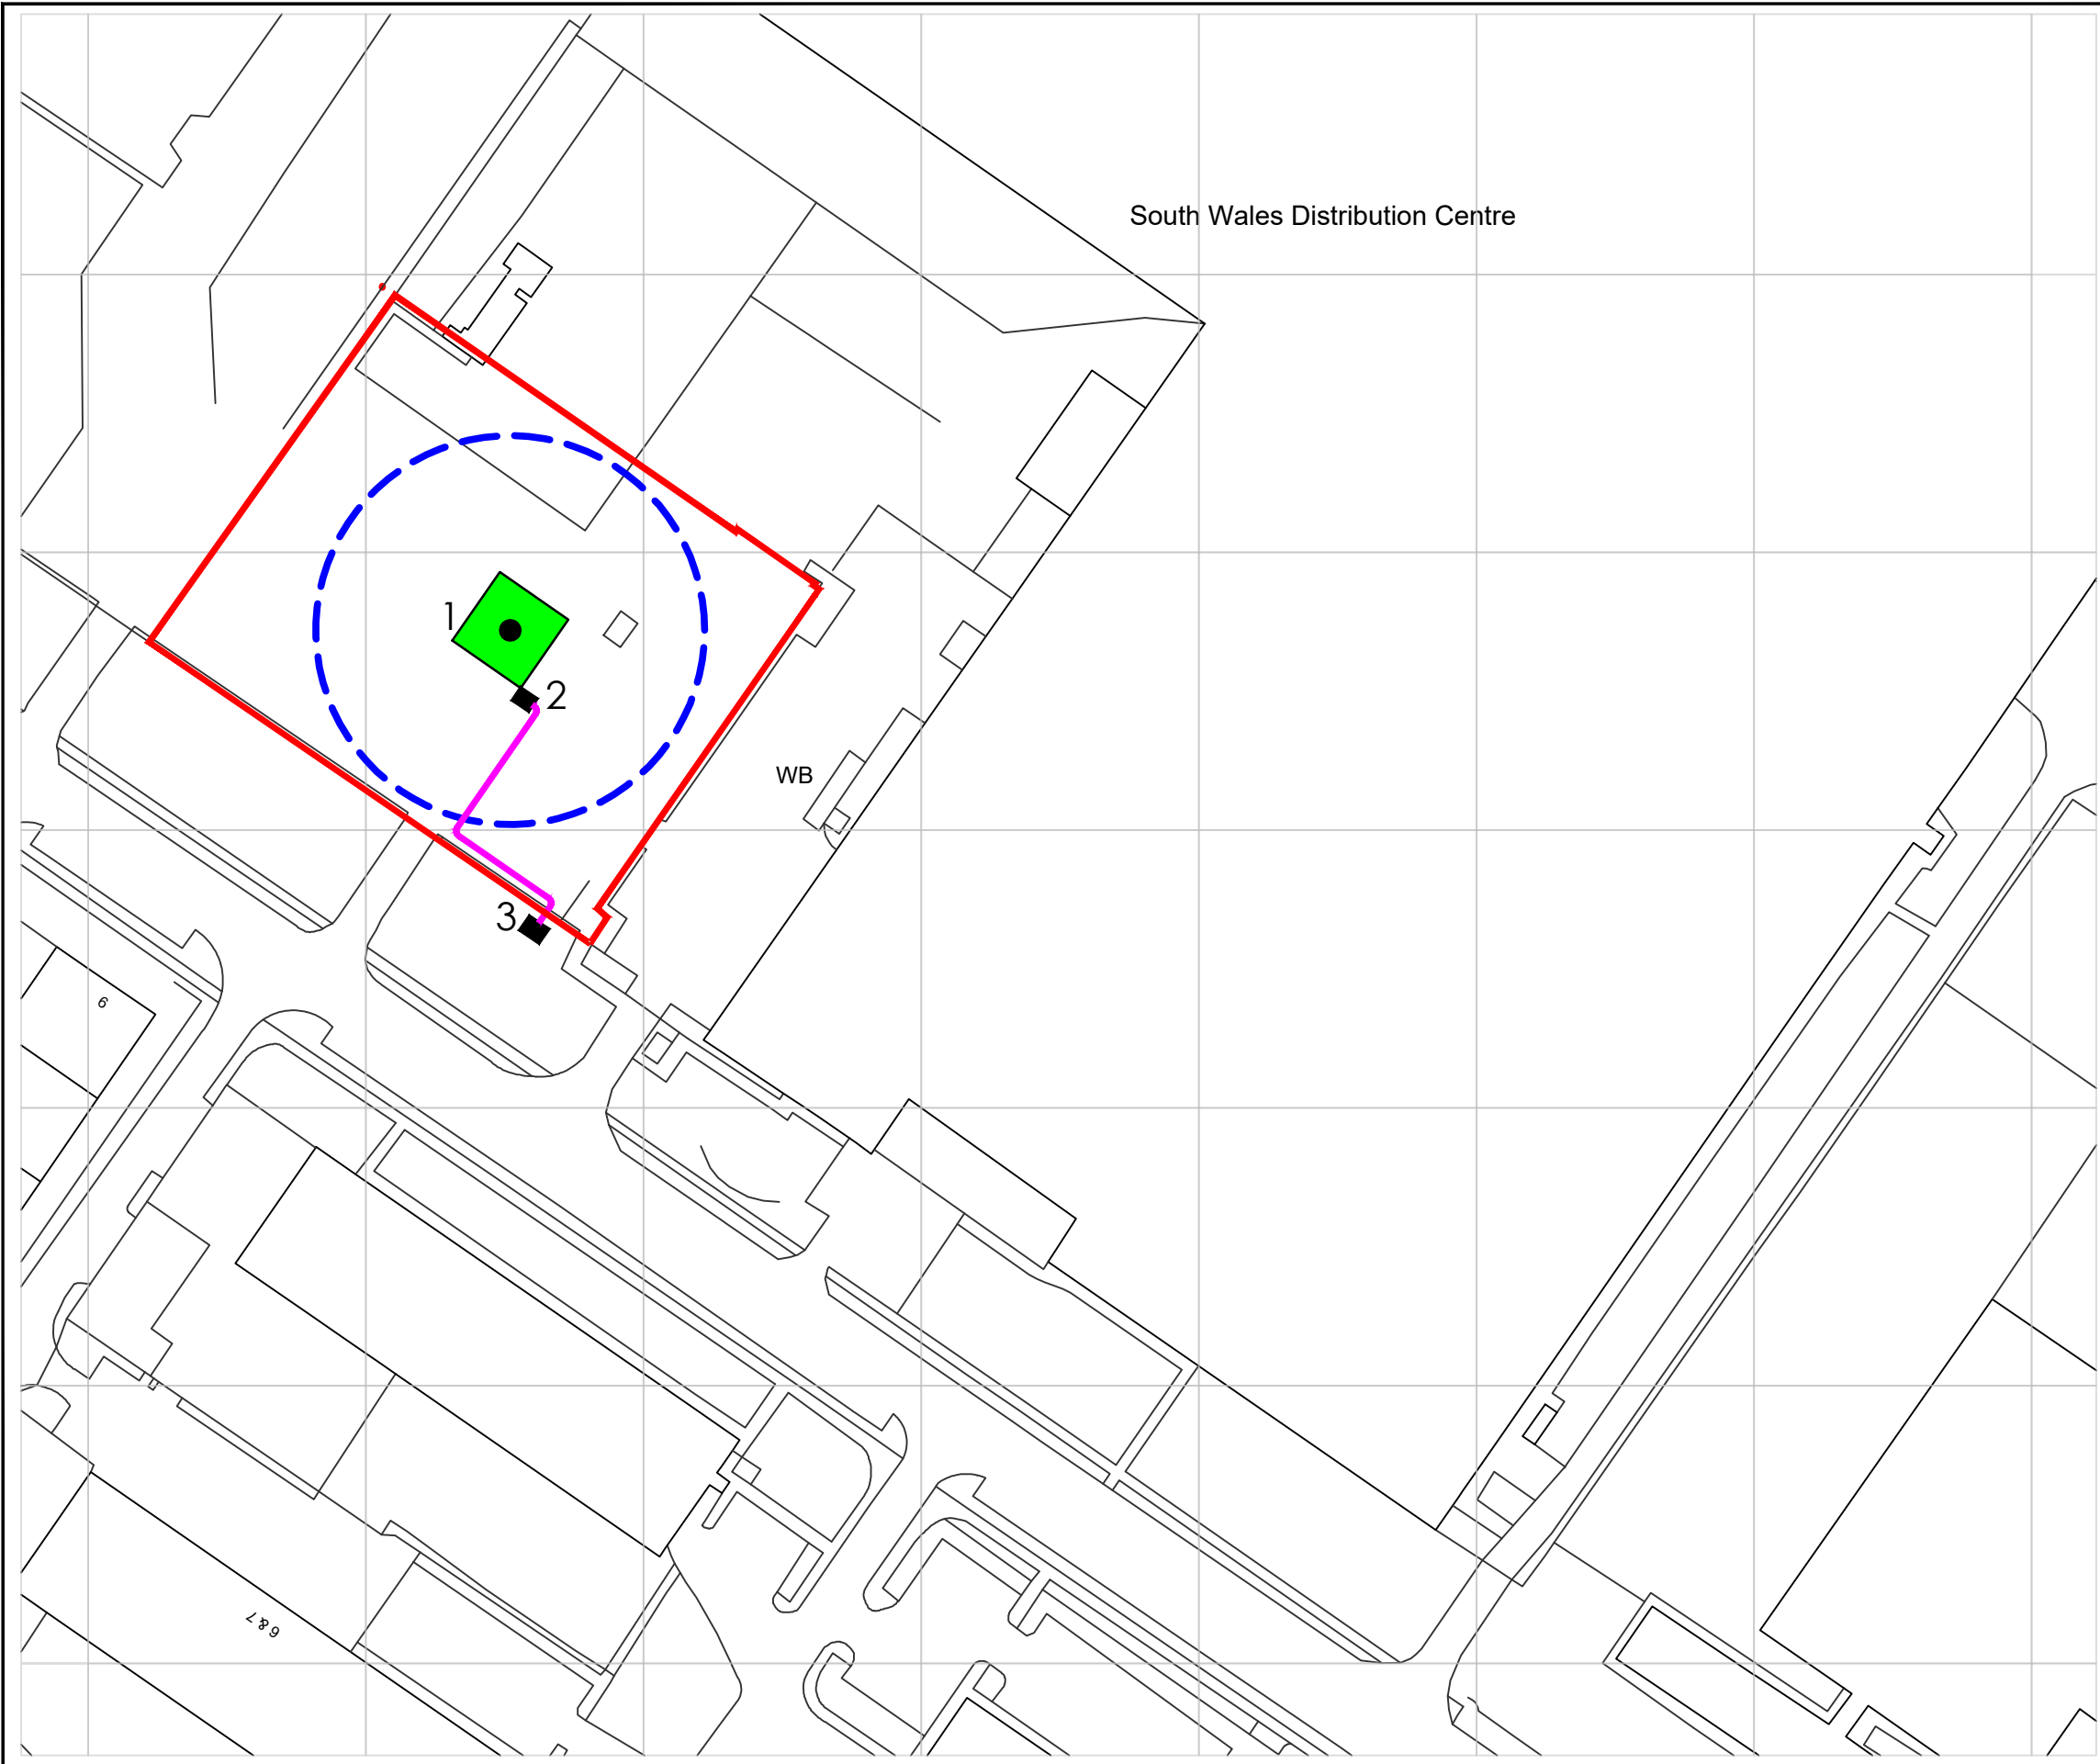

Ordnance Survey, (c) Crown Copyright 2021. All rights reserved. Licence number 100022432

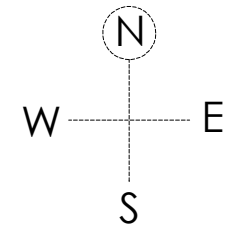

1 - Turbine (70m Ø)
Proposed Location - 279776,
183486 including foundation
and tower

2 - Client Transformer

3 - WPD Substation

Underground Cable

Planted area to
promote bio diversity.
Bollards to be provided
to perimeter.



CLIENT: Infinite Renewables		SCALE: 1:1250@A3
PROJECT: Kenfig Industrial Estate		DATE: 28/03/2022
DRAWING: Proposed Legal Plan		DRAWN: RS
DRAWING No: IR-Kenfig-201	REV: L	CHECKED: GJ