


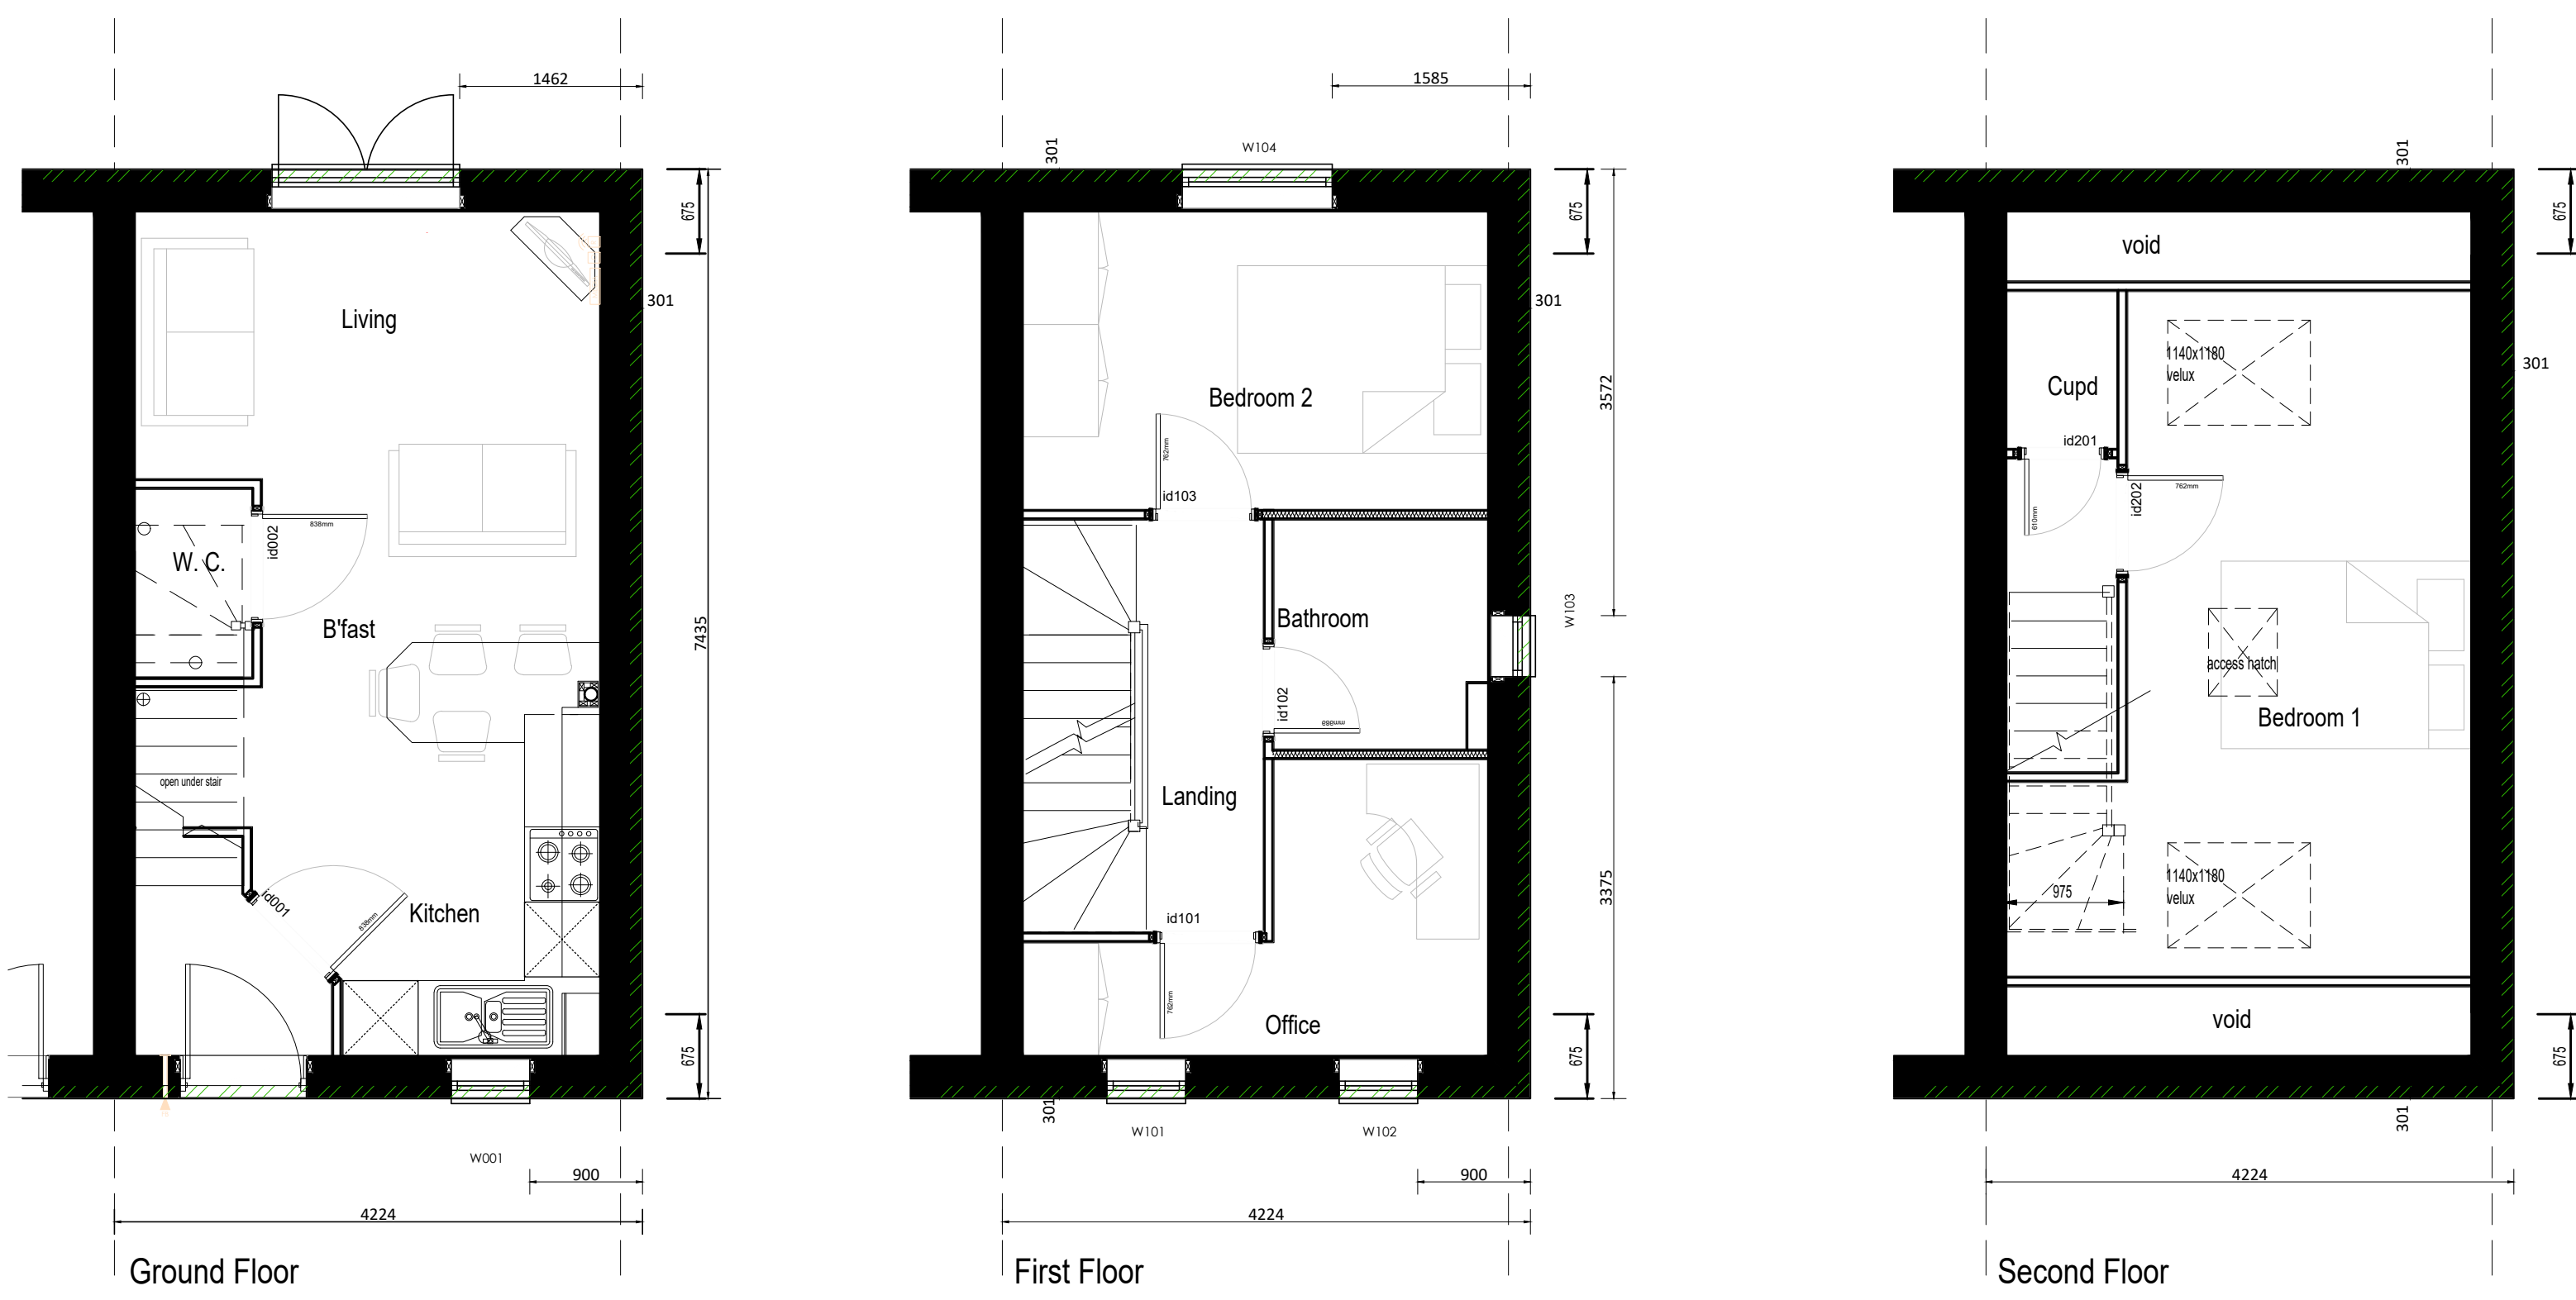

Rev A - Bargeboard added to side elevations.
Rev B - Brick banding and bowed eaves added. Grey UPVC windows

PERSIMMON HOMES

762 sqft (Space4) May 2020

Moseley

MS-WD05-COL 50@A1, 100@A3

Plans & Elevations (Planning)(Coloured)

Rev B

PLOTS 76-78 ONLY