

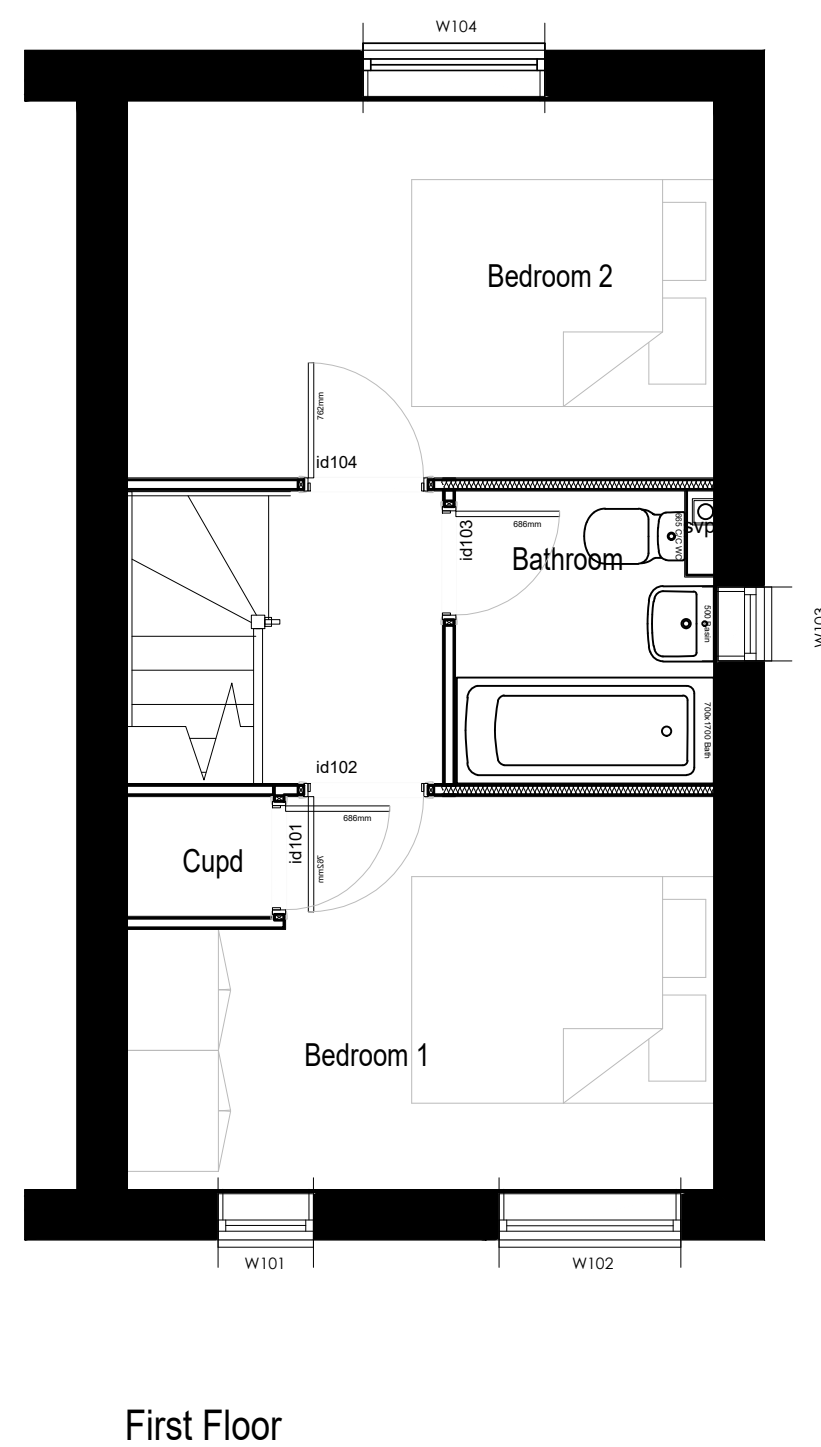


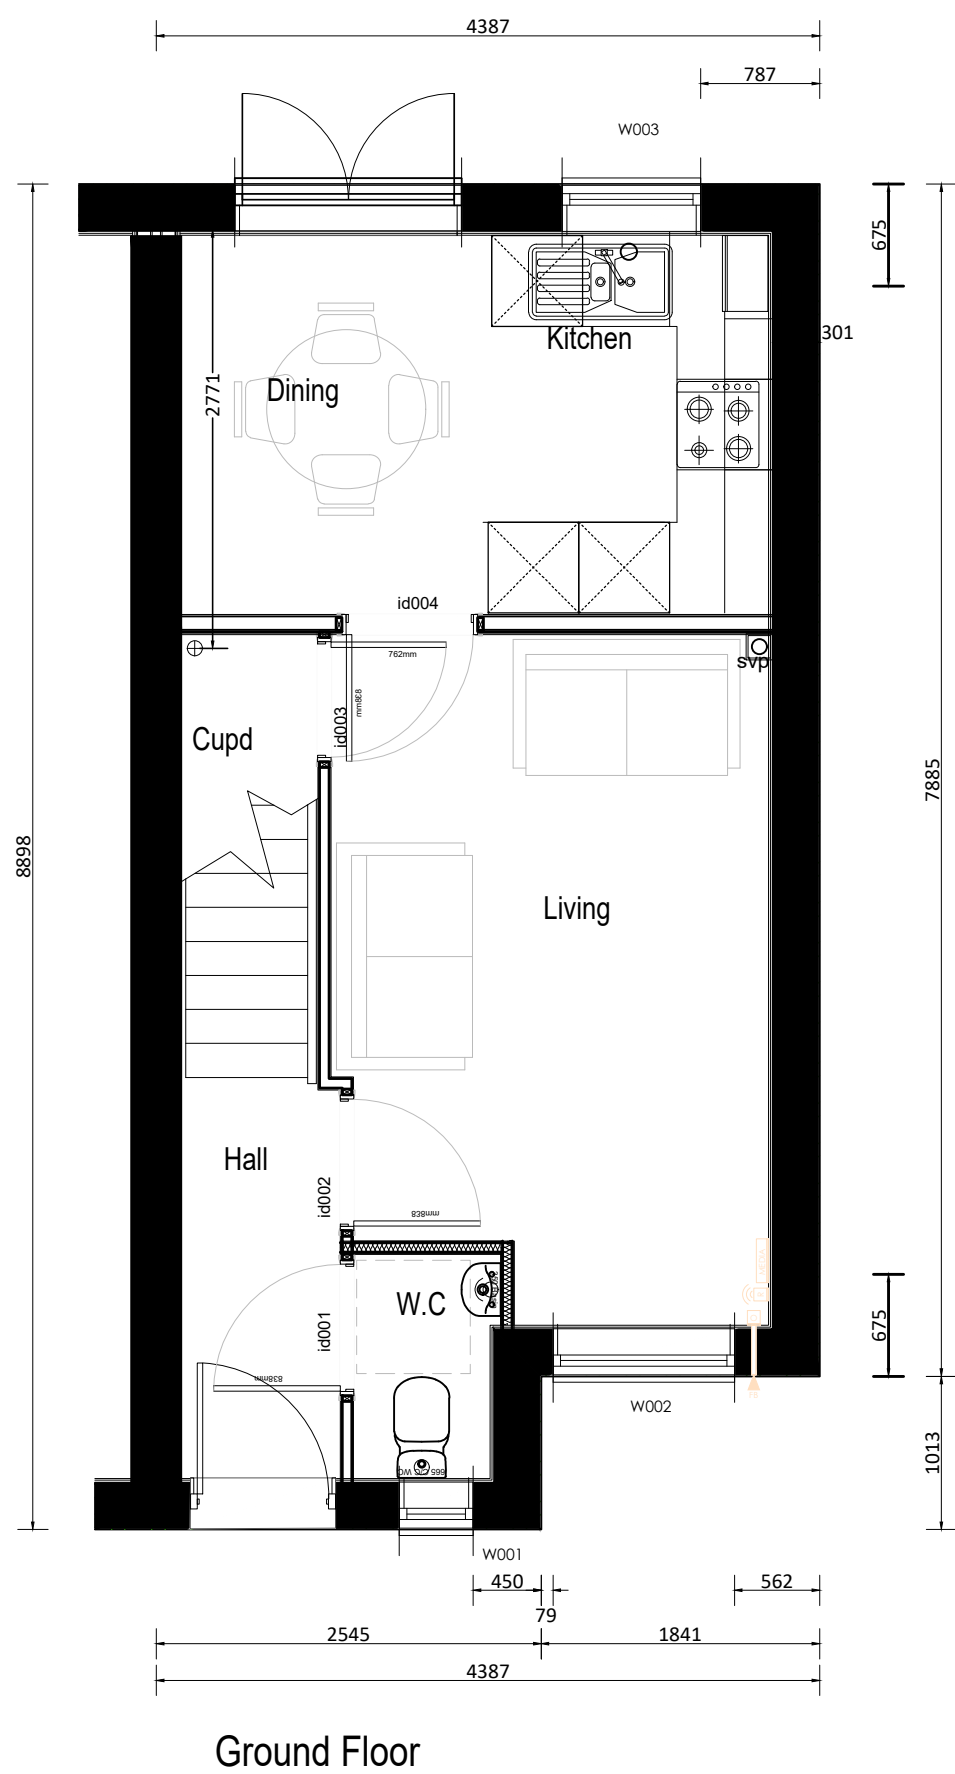

Rev A - Bargeboard added to side elevation.
Rev B - Brick banding and boxed eaves added. Grey UPVC windows.

PERSIMMON HOMES

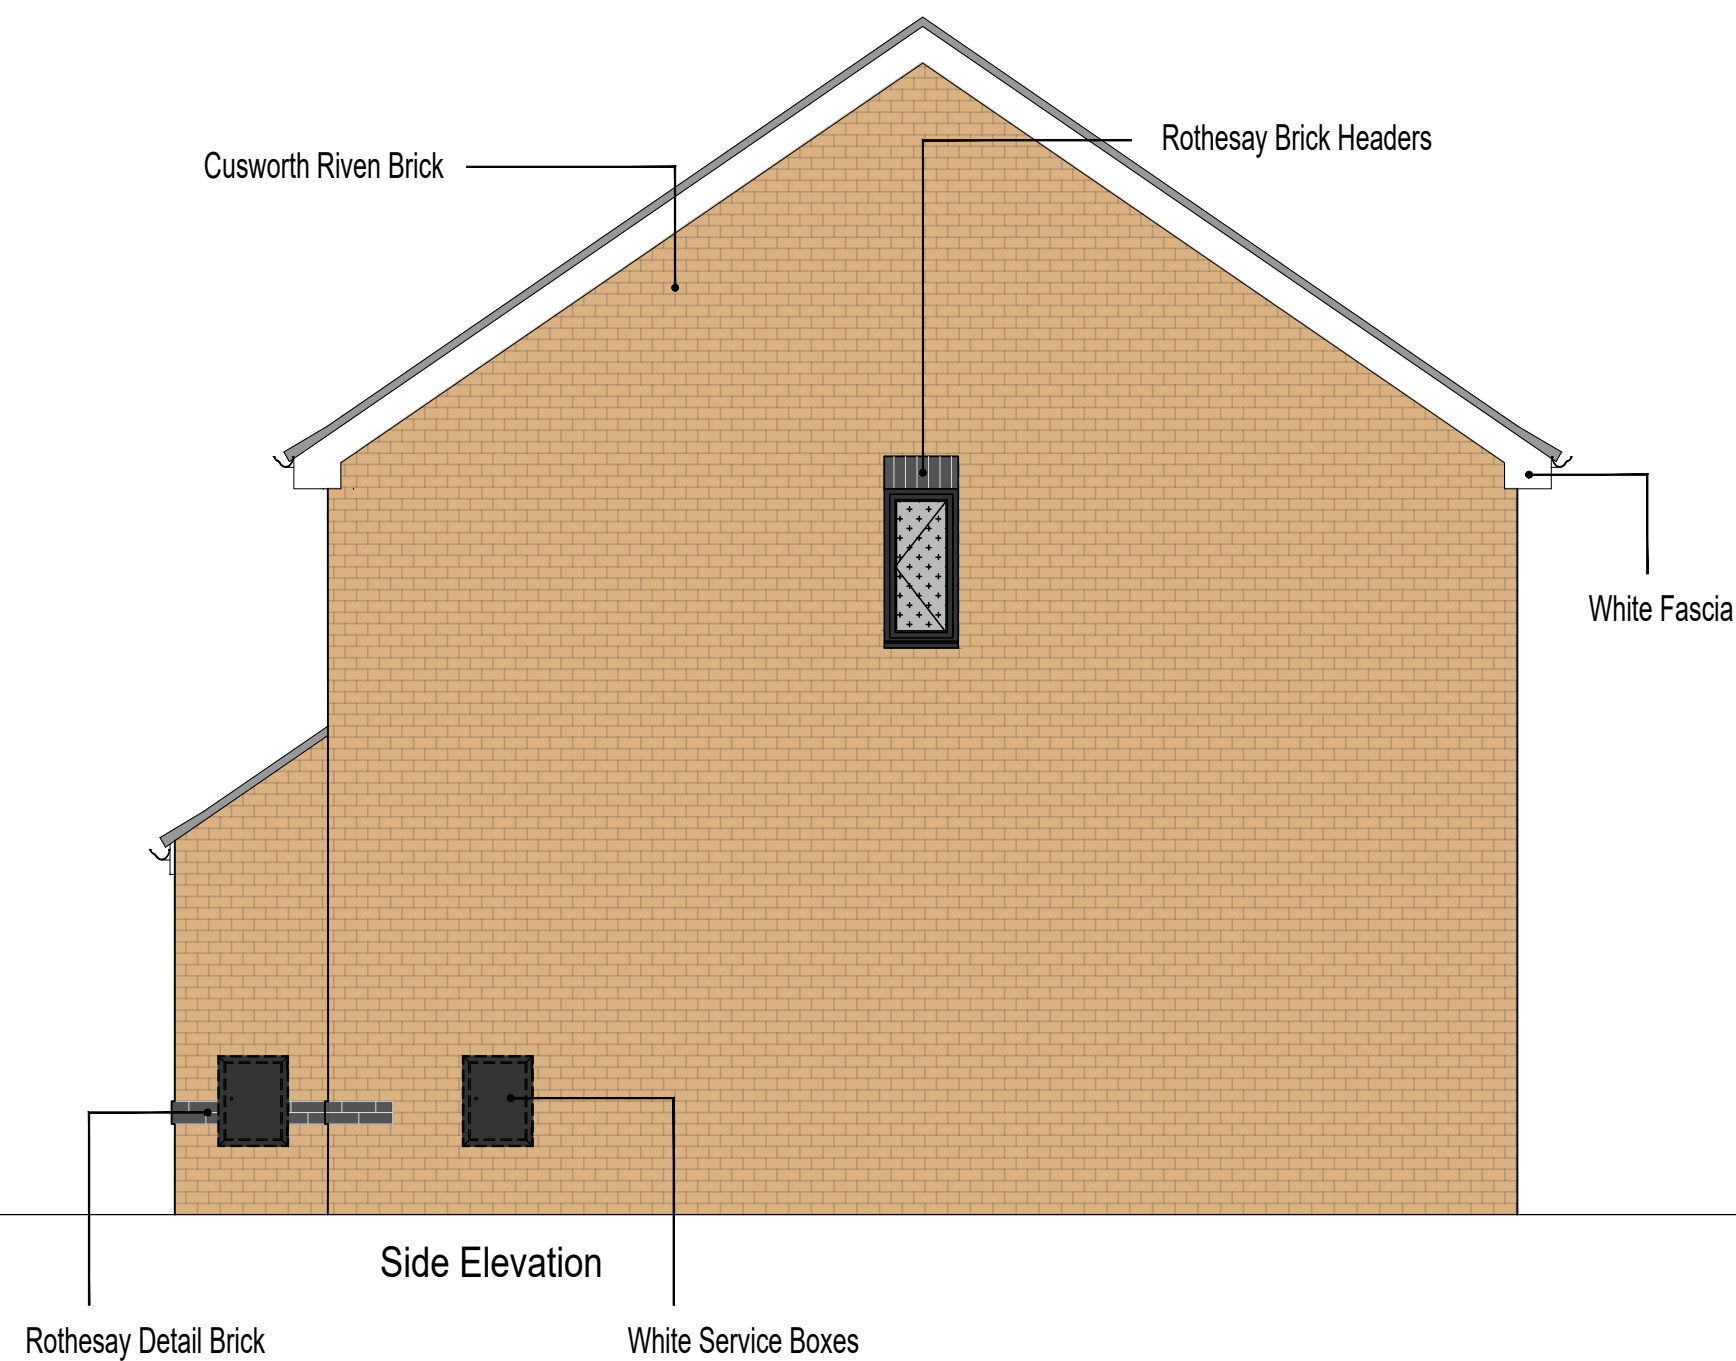

642sqft (Space4)	May 2020
The Alnwick	
AN-WD05-COL	50@A1 100@A3
Plans & Elevations (Planning)(Coloured)	
	Rev B

PLOTS 17-19, 35-36, 38-39 & 135-136 ONLY