



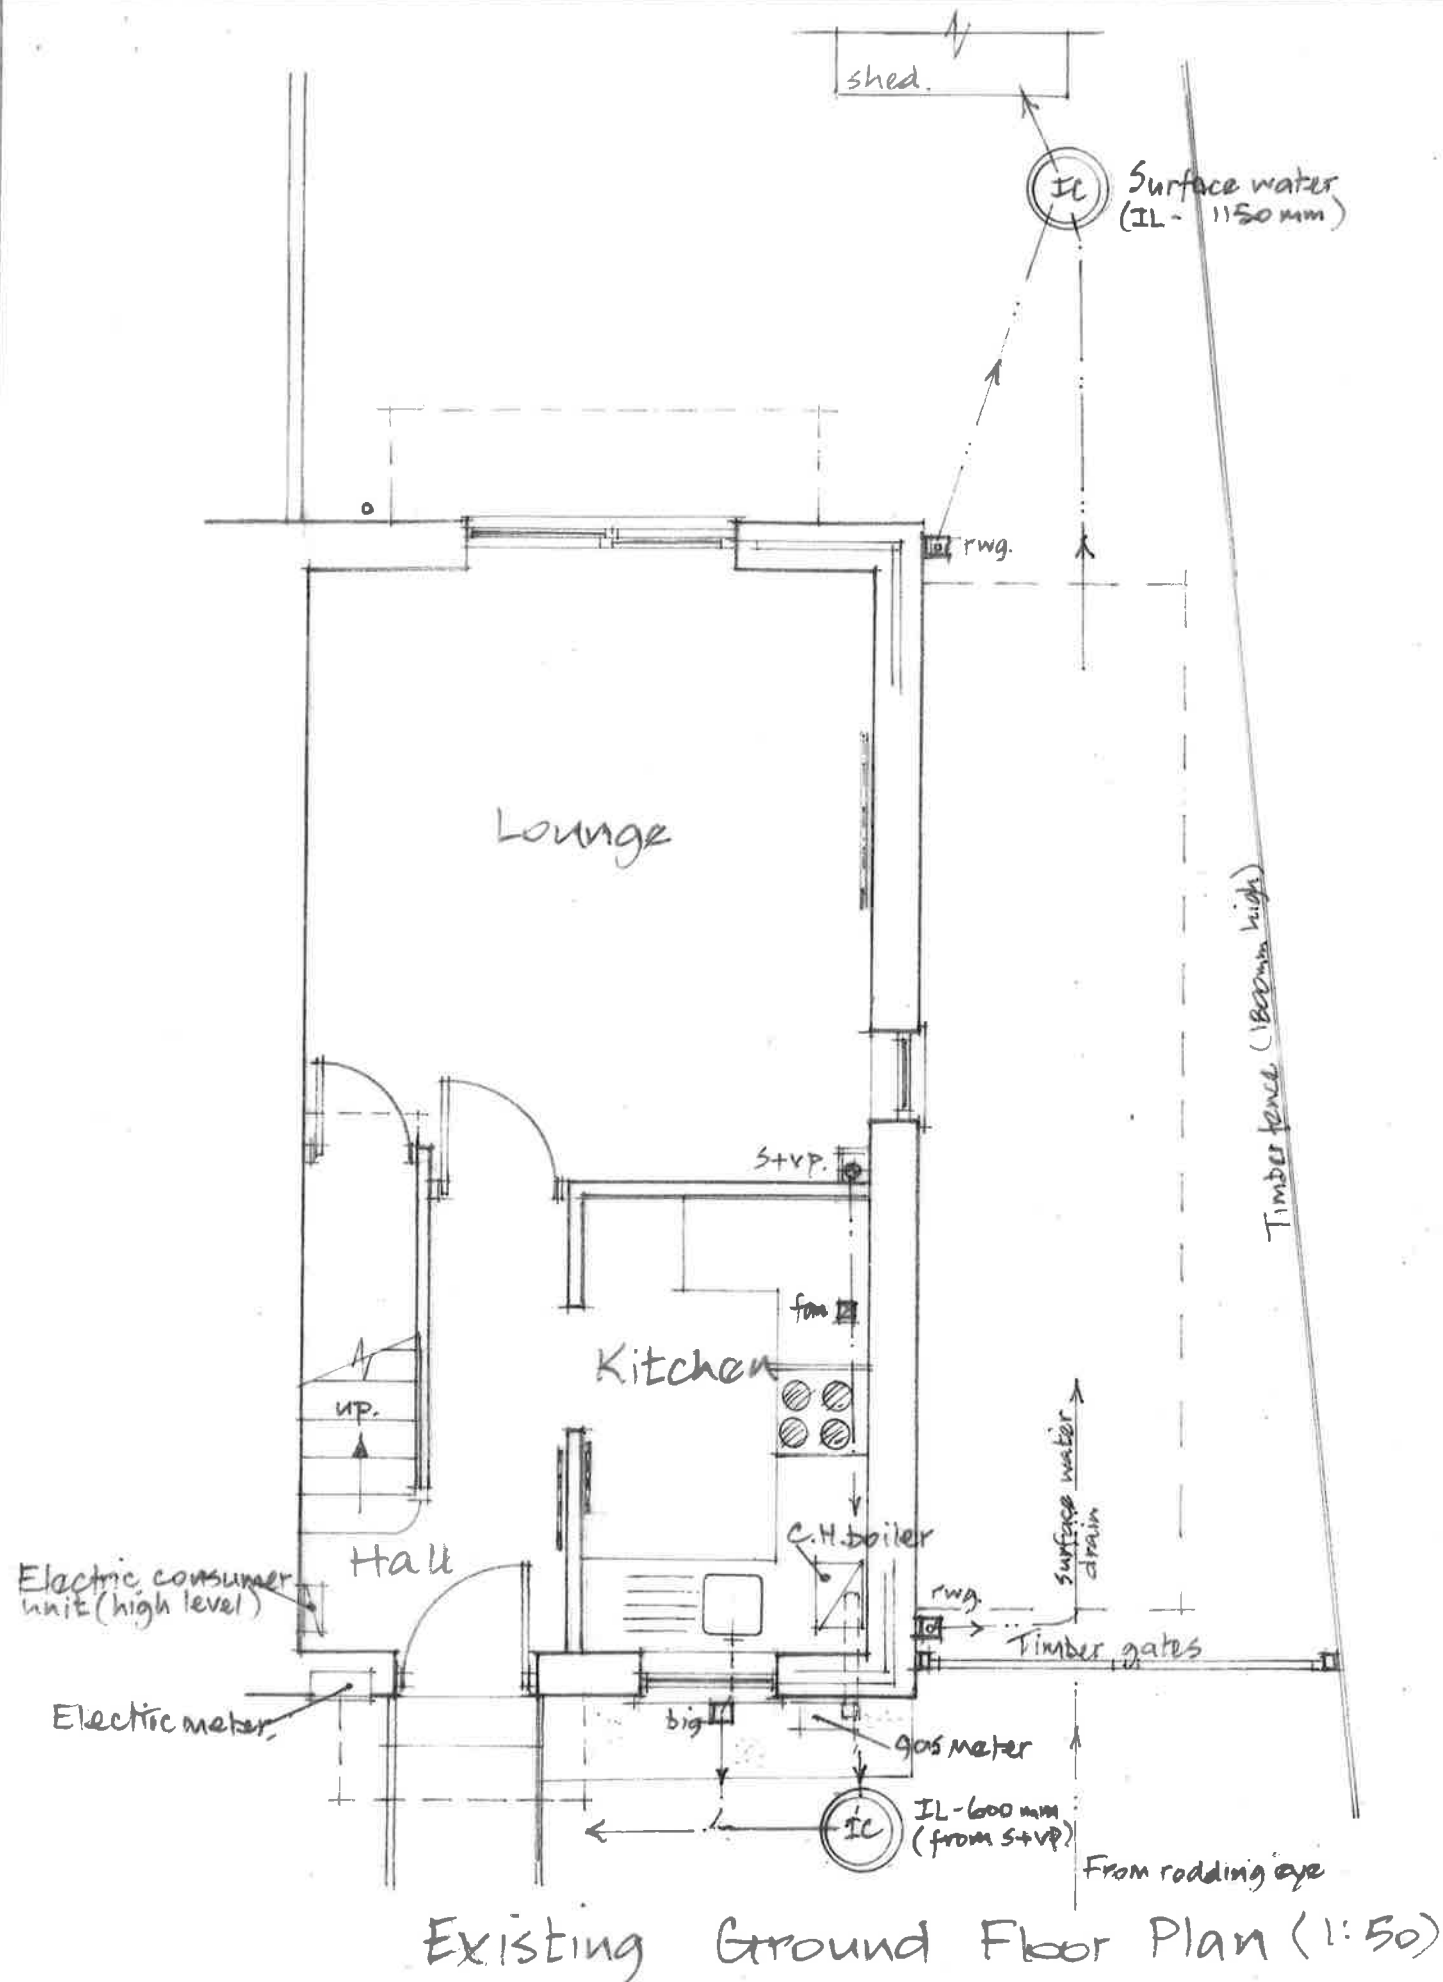

Existing Ground Floor Plan (1:50)

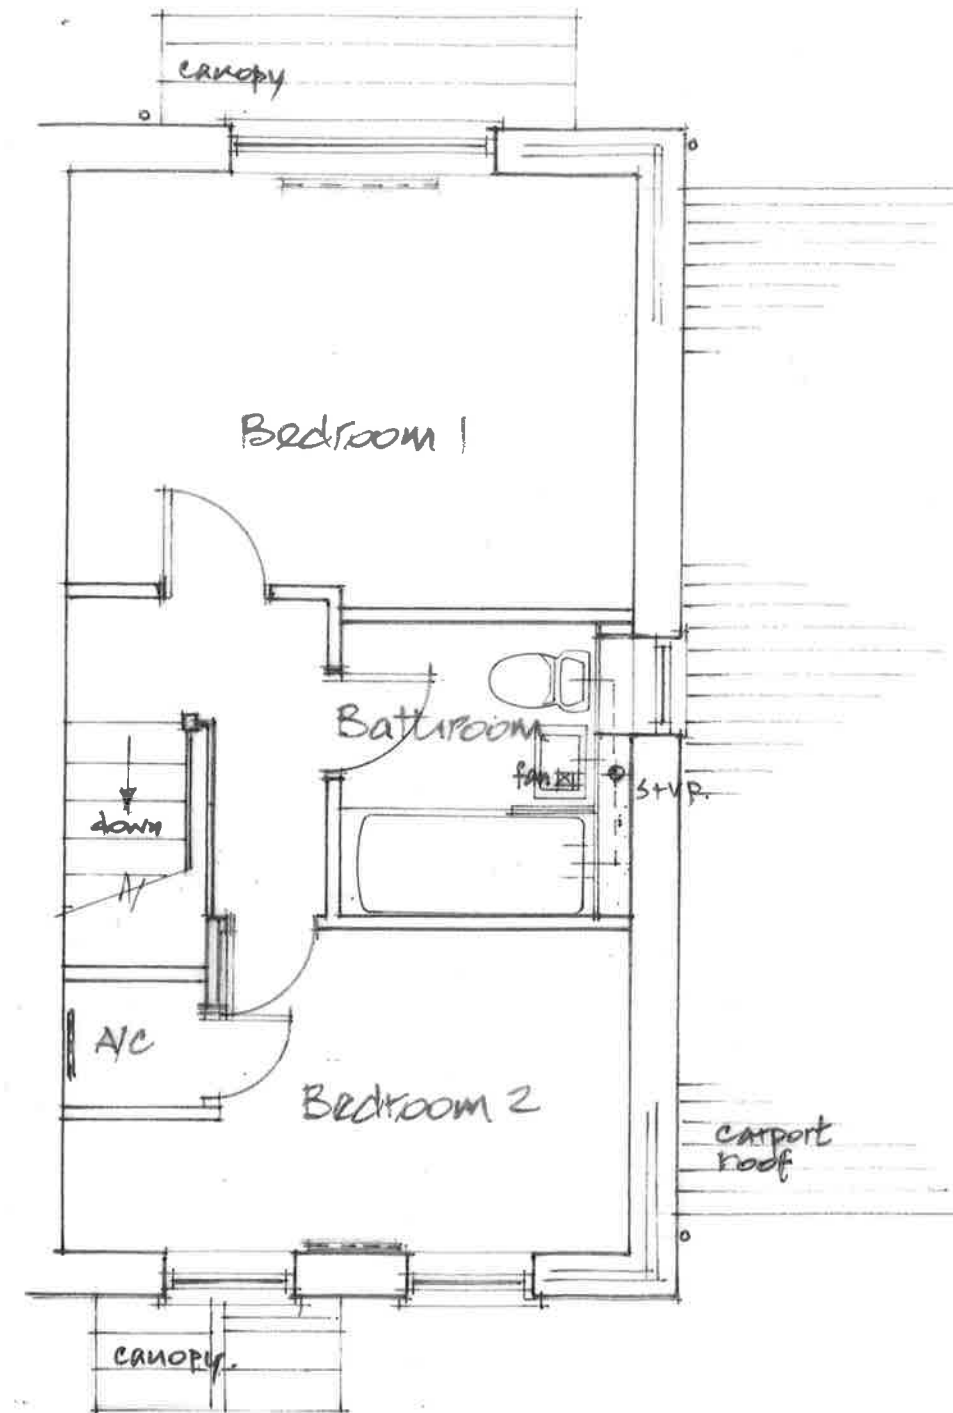

First Floor Plan (1:50)

Proposed Extension at 30 Island Mews,
Port Talbot. SA13 1XW for Miss S. Sims