



Amended Drawing 20-3-2022

1. Drainage details added.
2. Soil & vent pipe relocated.

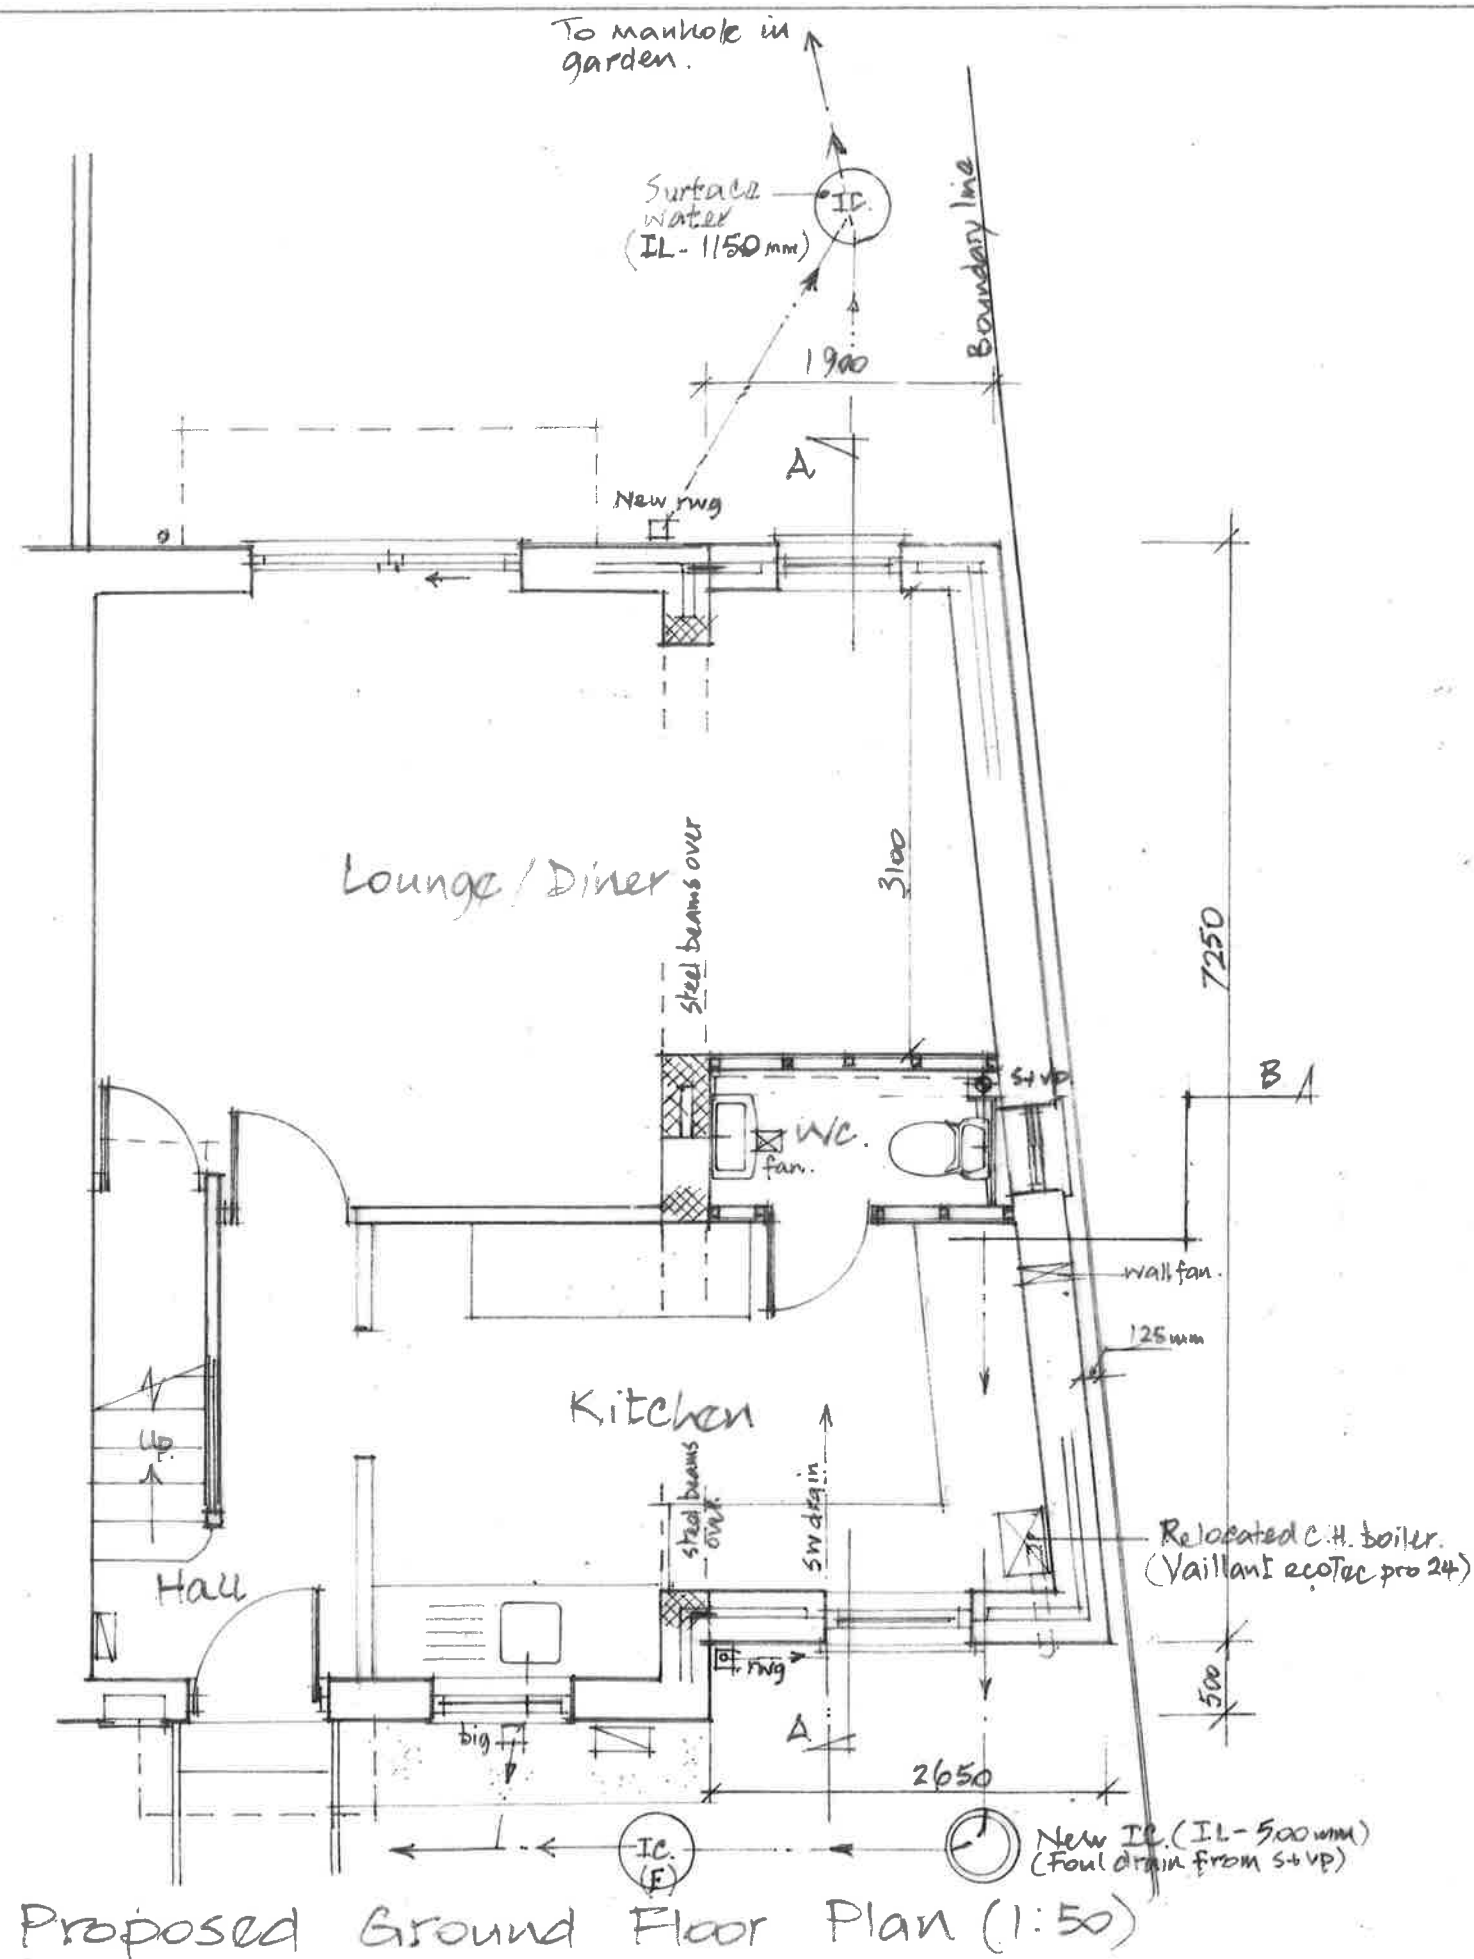

Proposed Ground Floor Plan (1:50)

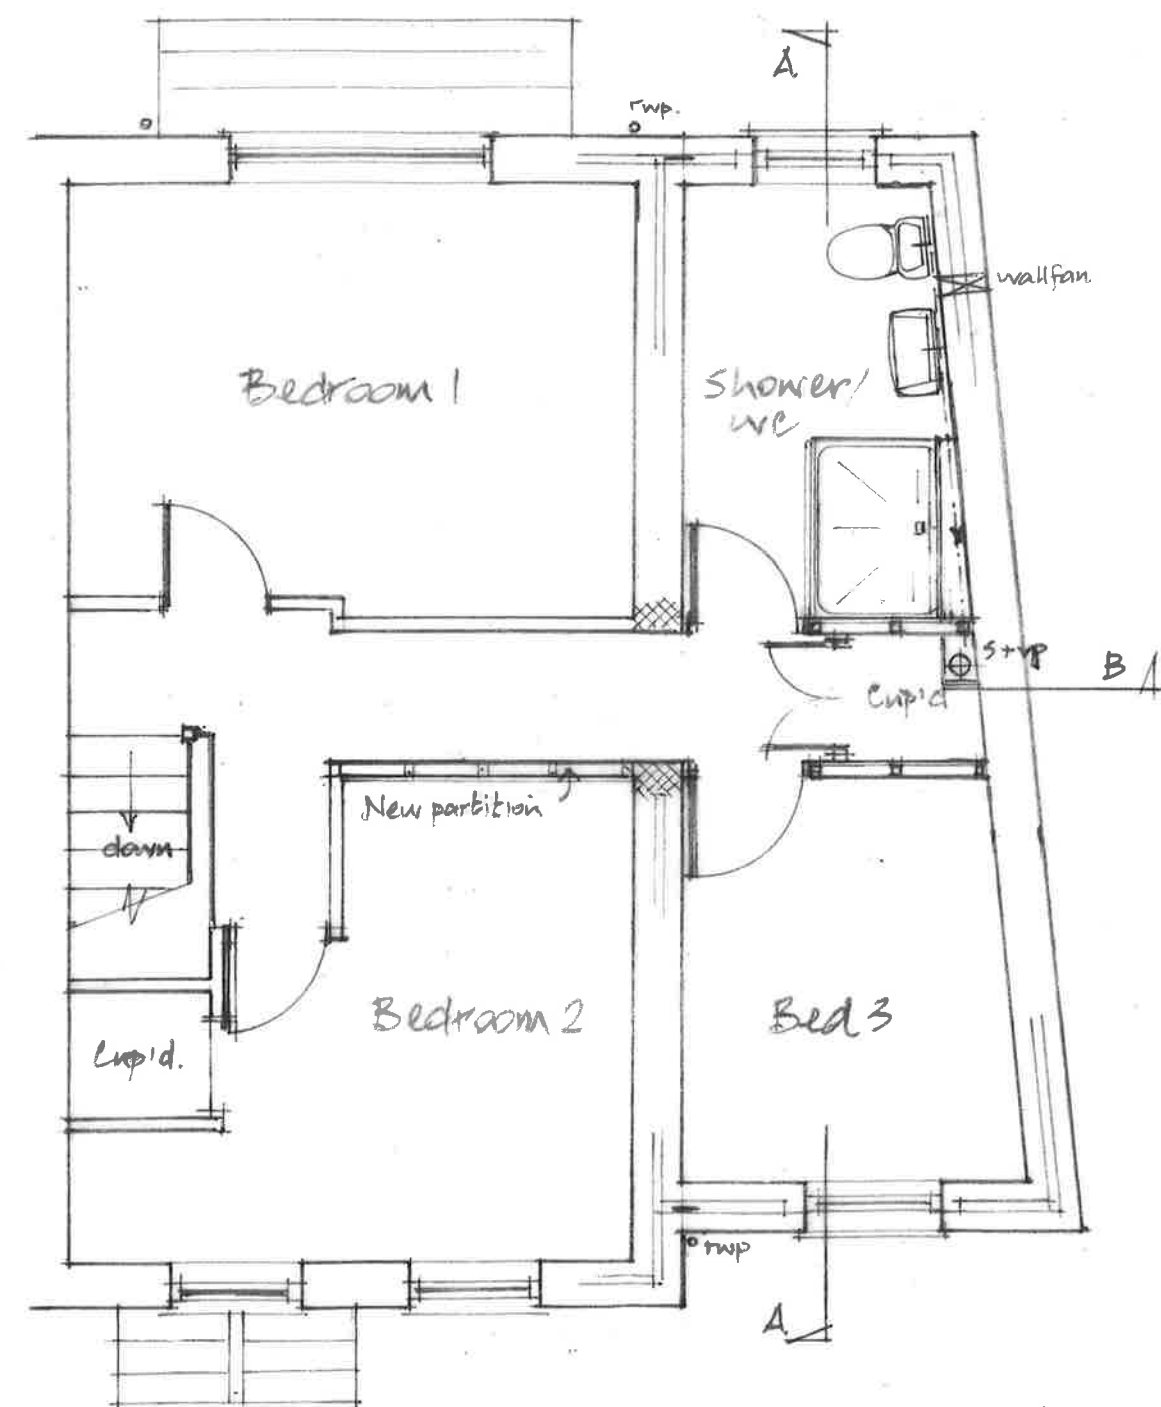

Proposed First Floor Plan (1:50)