

Remove existing garage door, partially block up opening with face bwk to match and install new PVC window



FRONT- PROPOSED

1 : 100


Remove existing conservatory, extend height of right hand wall and part rear wall. Construct new left and part rear wall in face bwk to match. Concrete tile roof to match main building



LEFT - PROPOSED

1 : 100


Install PVC window to rear elevation of extension

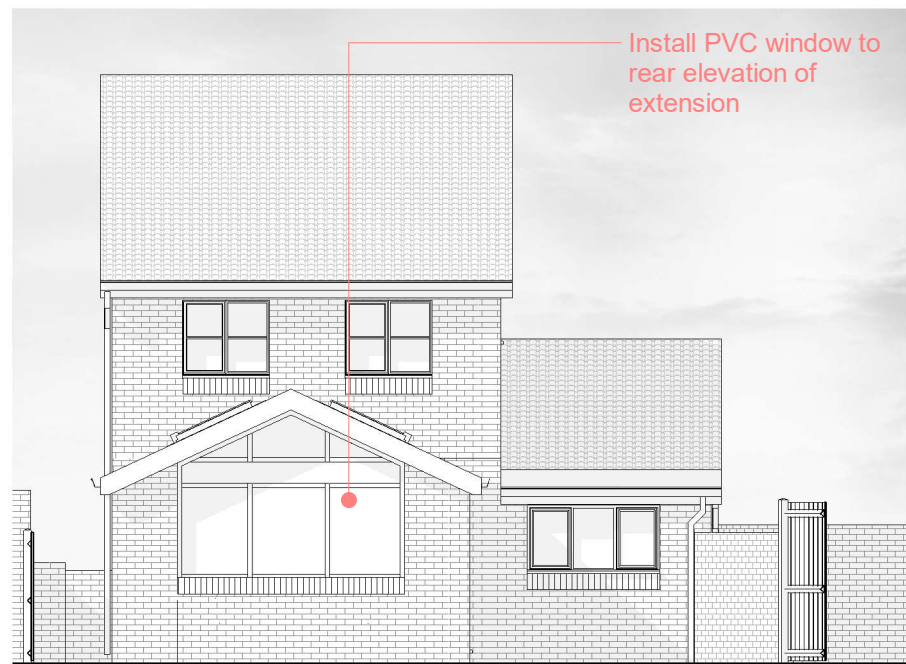

REAR - PROPOSED

1 : 100

Install 2no velux roof lights

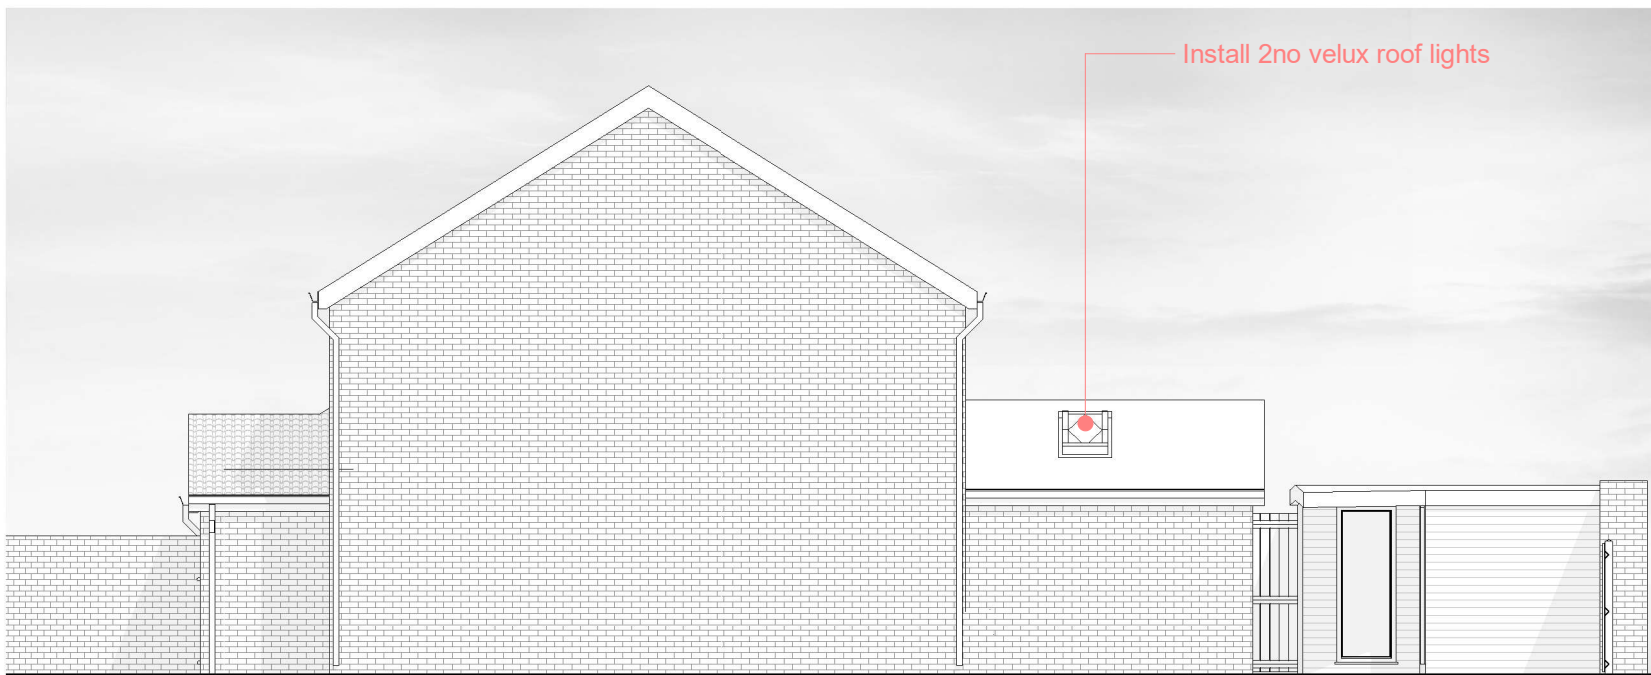

RIGHT - PROPOSED

1 : 100