


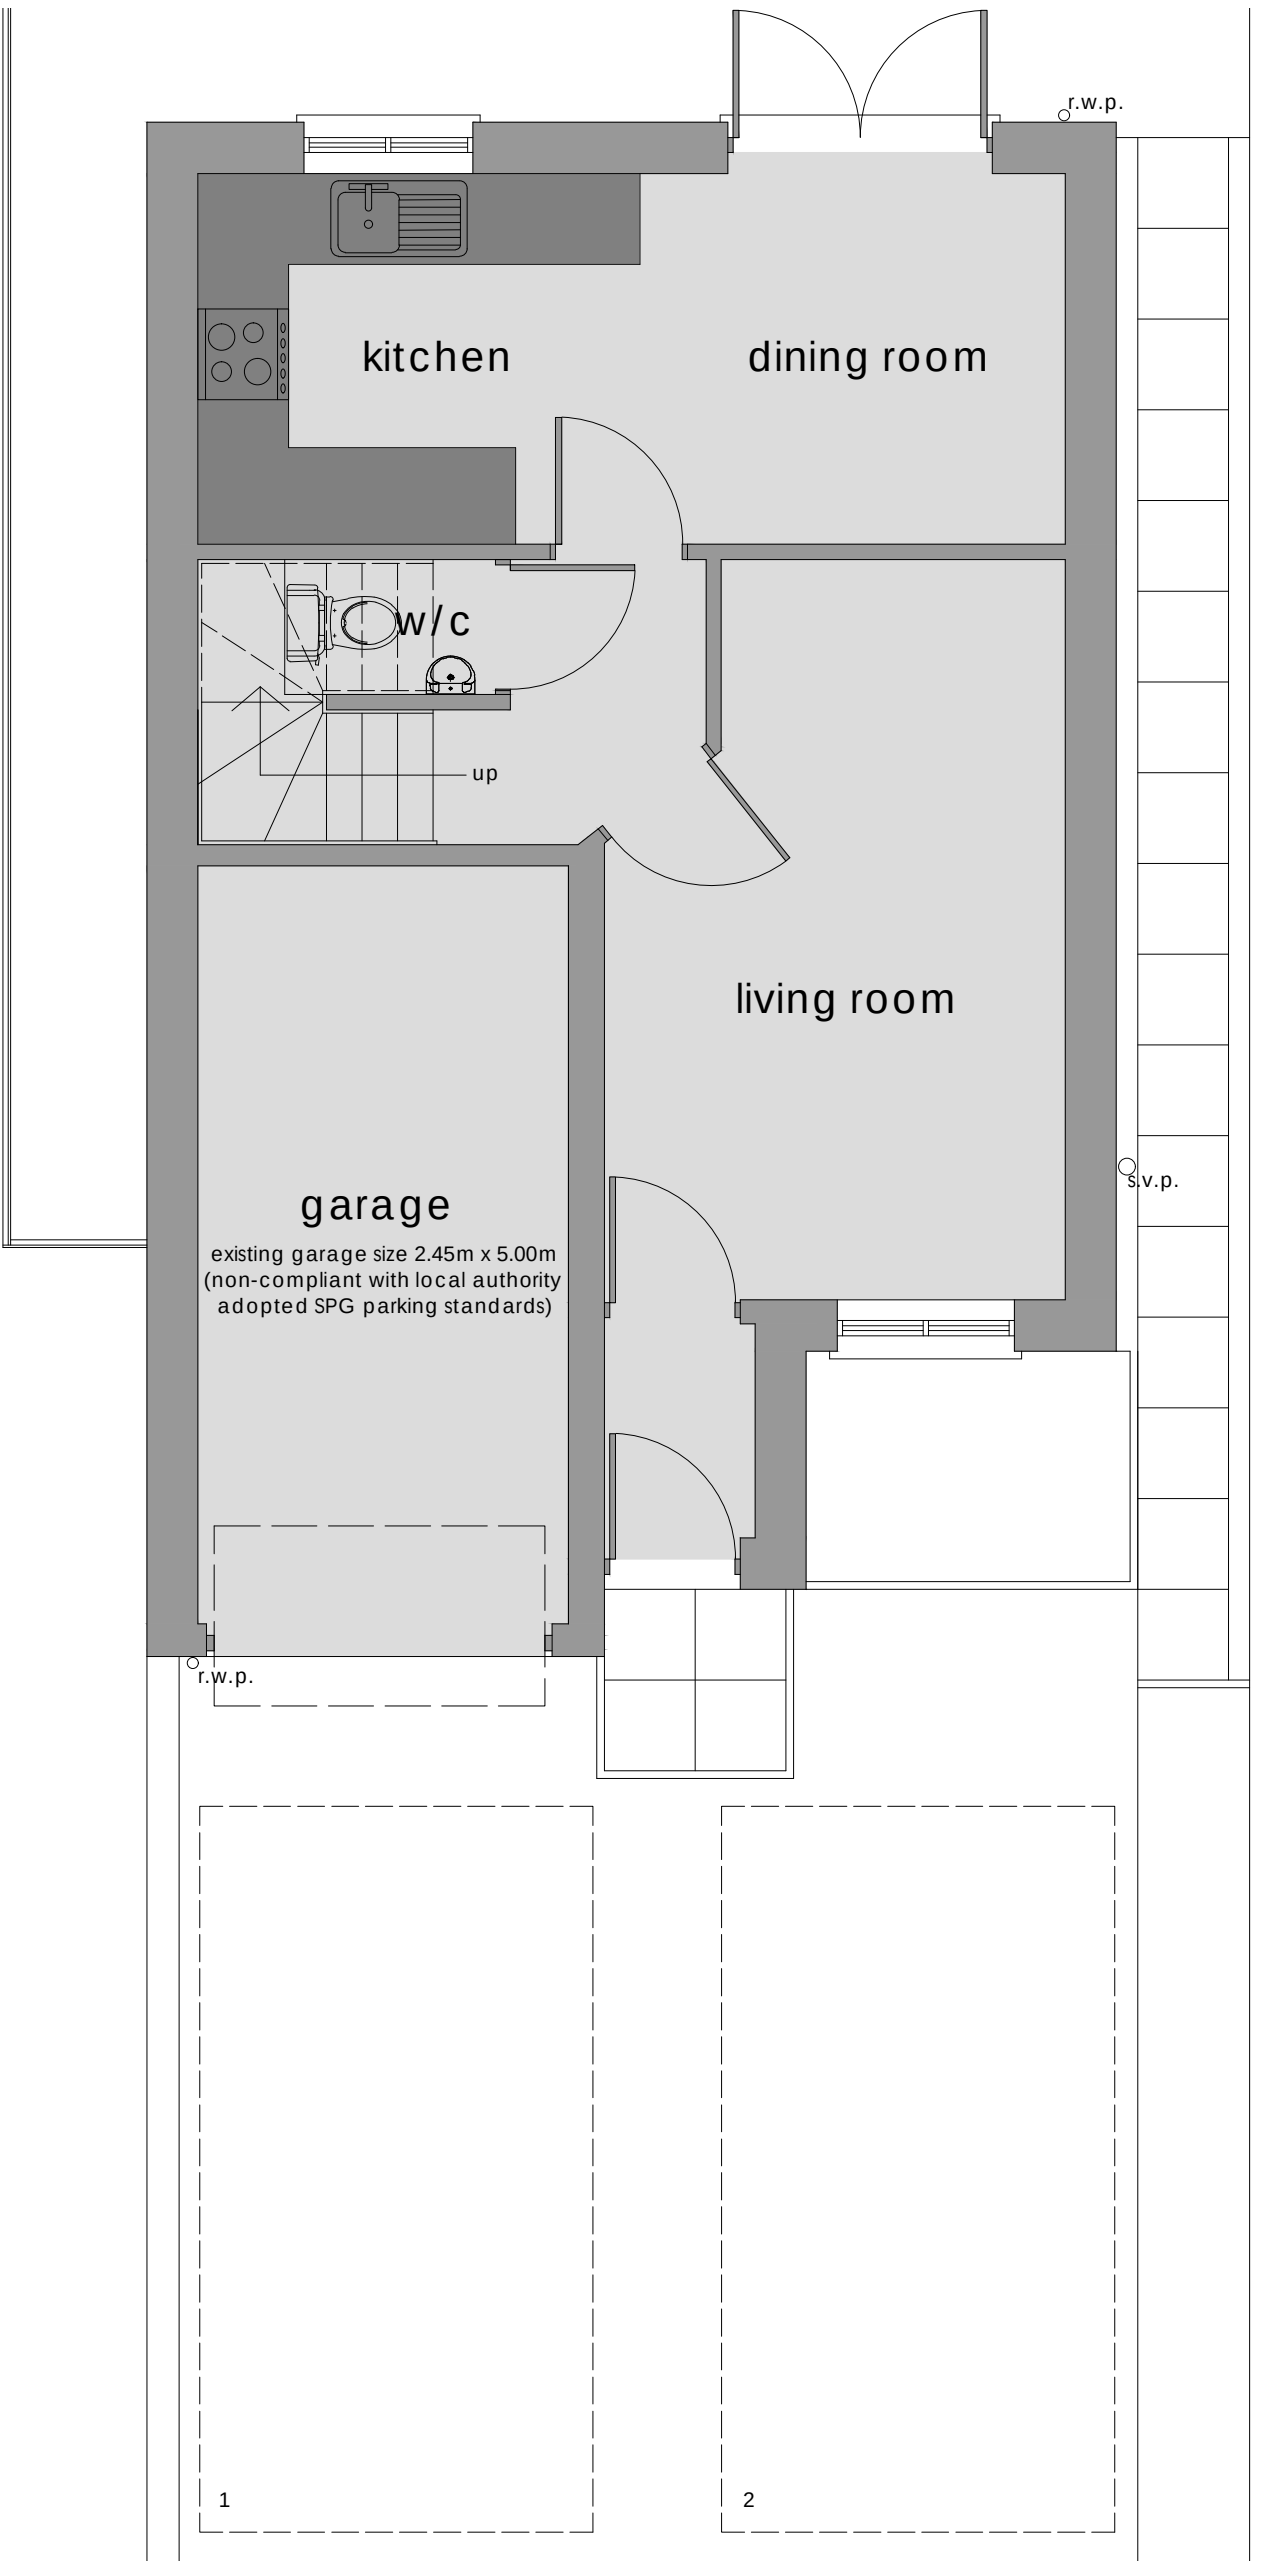
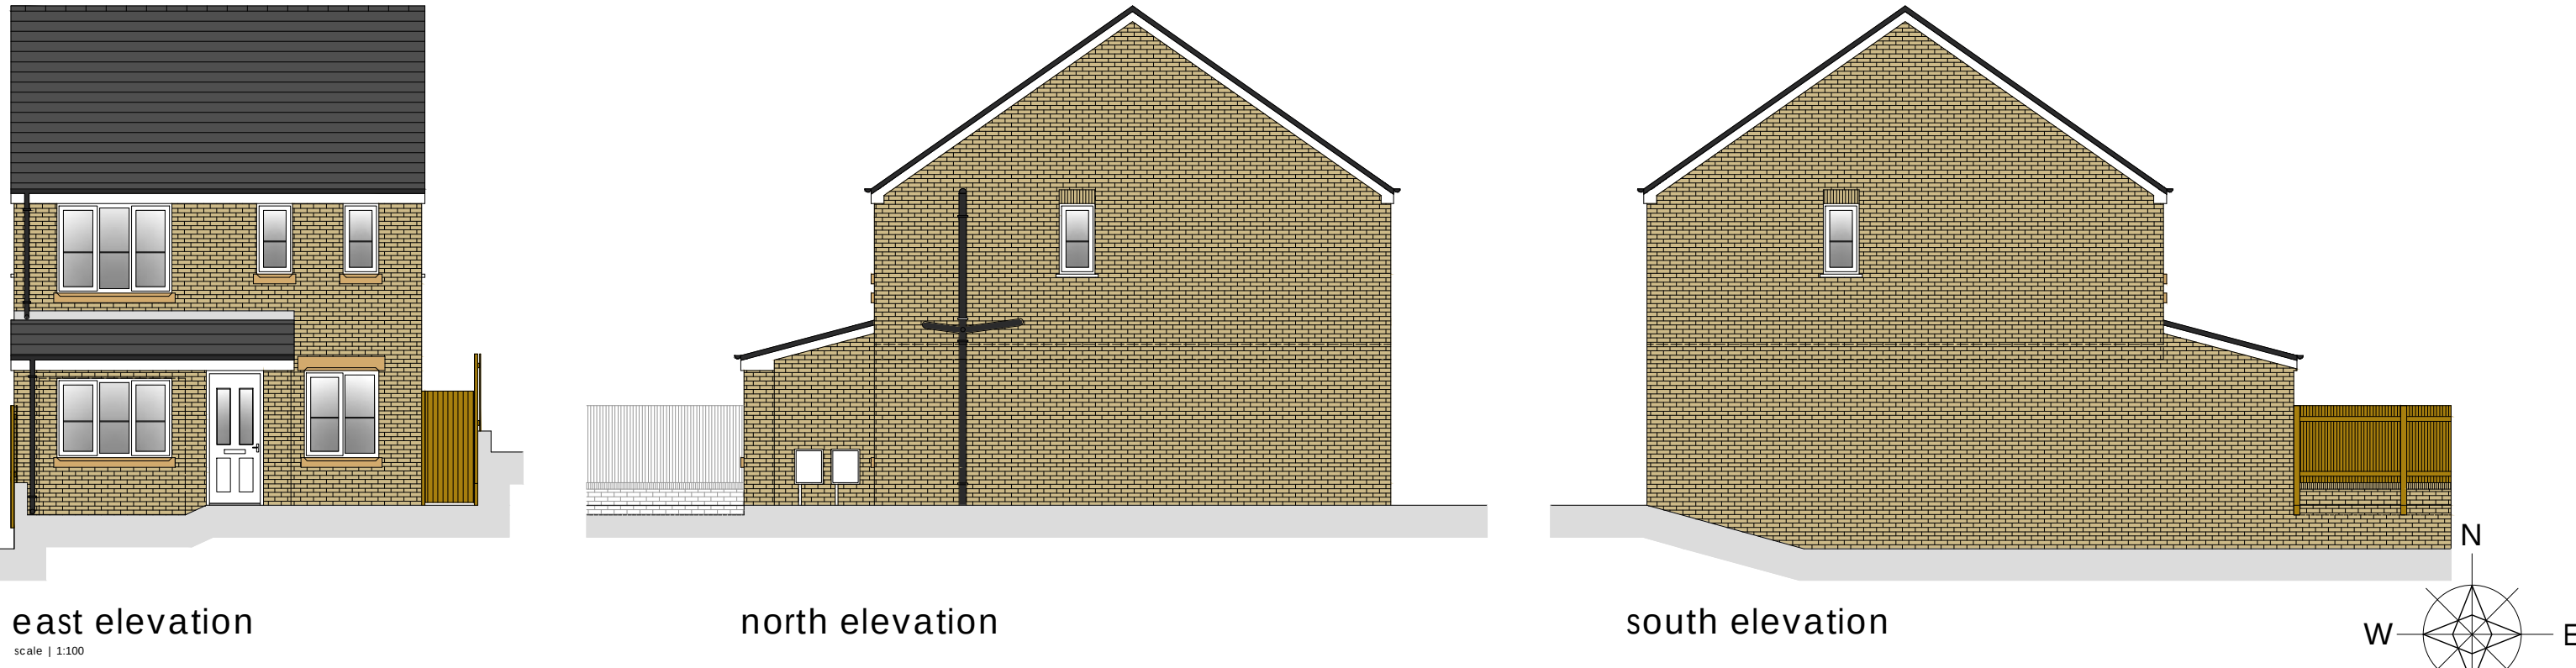


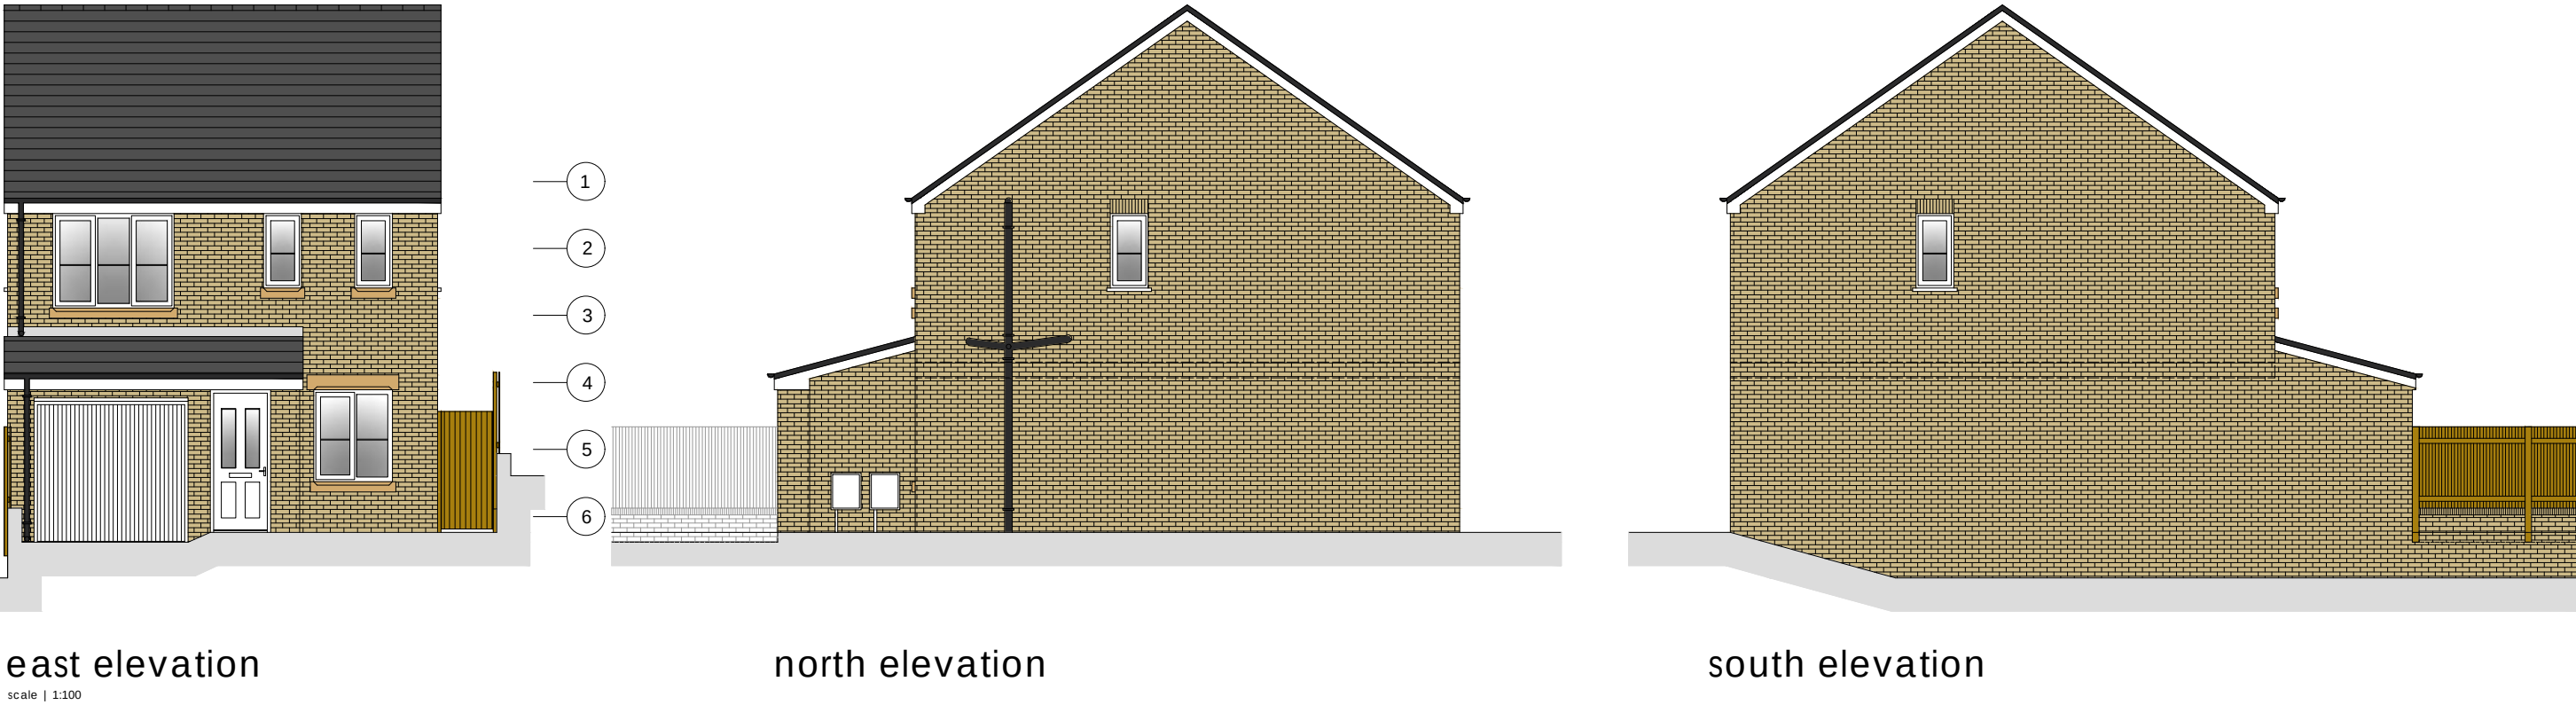


existing ground floor plan
scale | 1:50

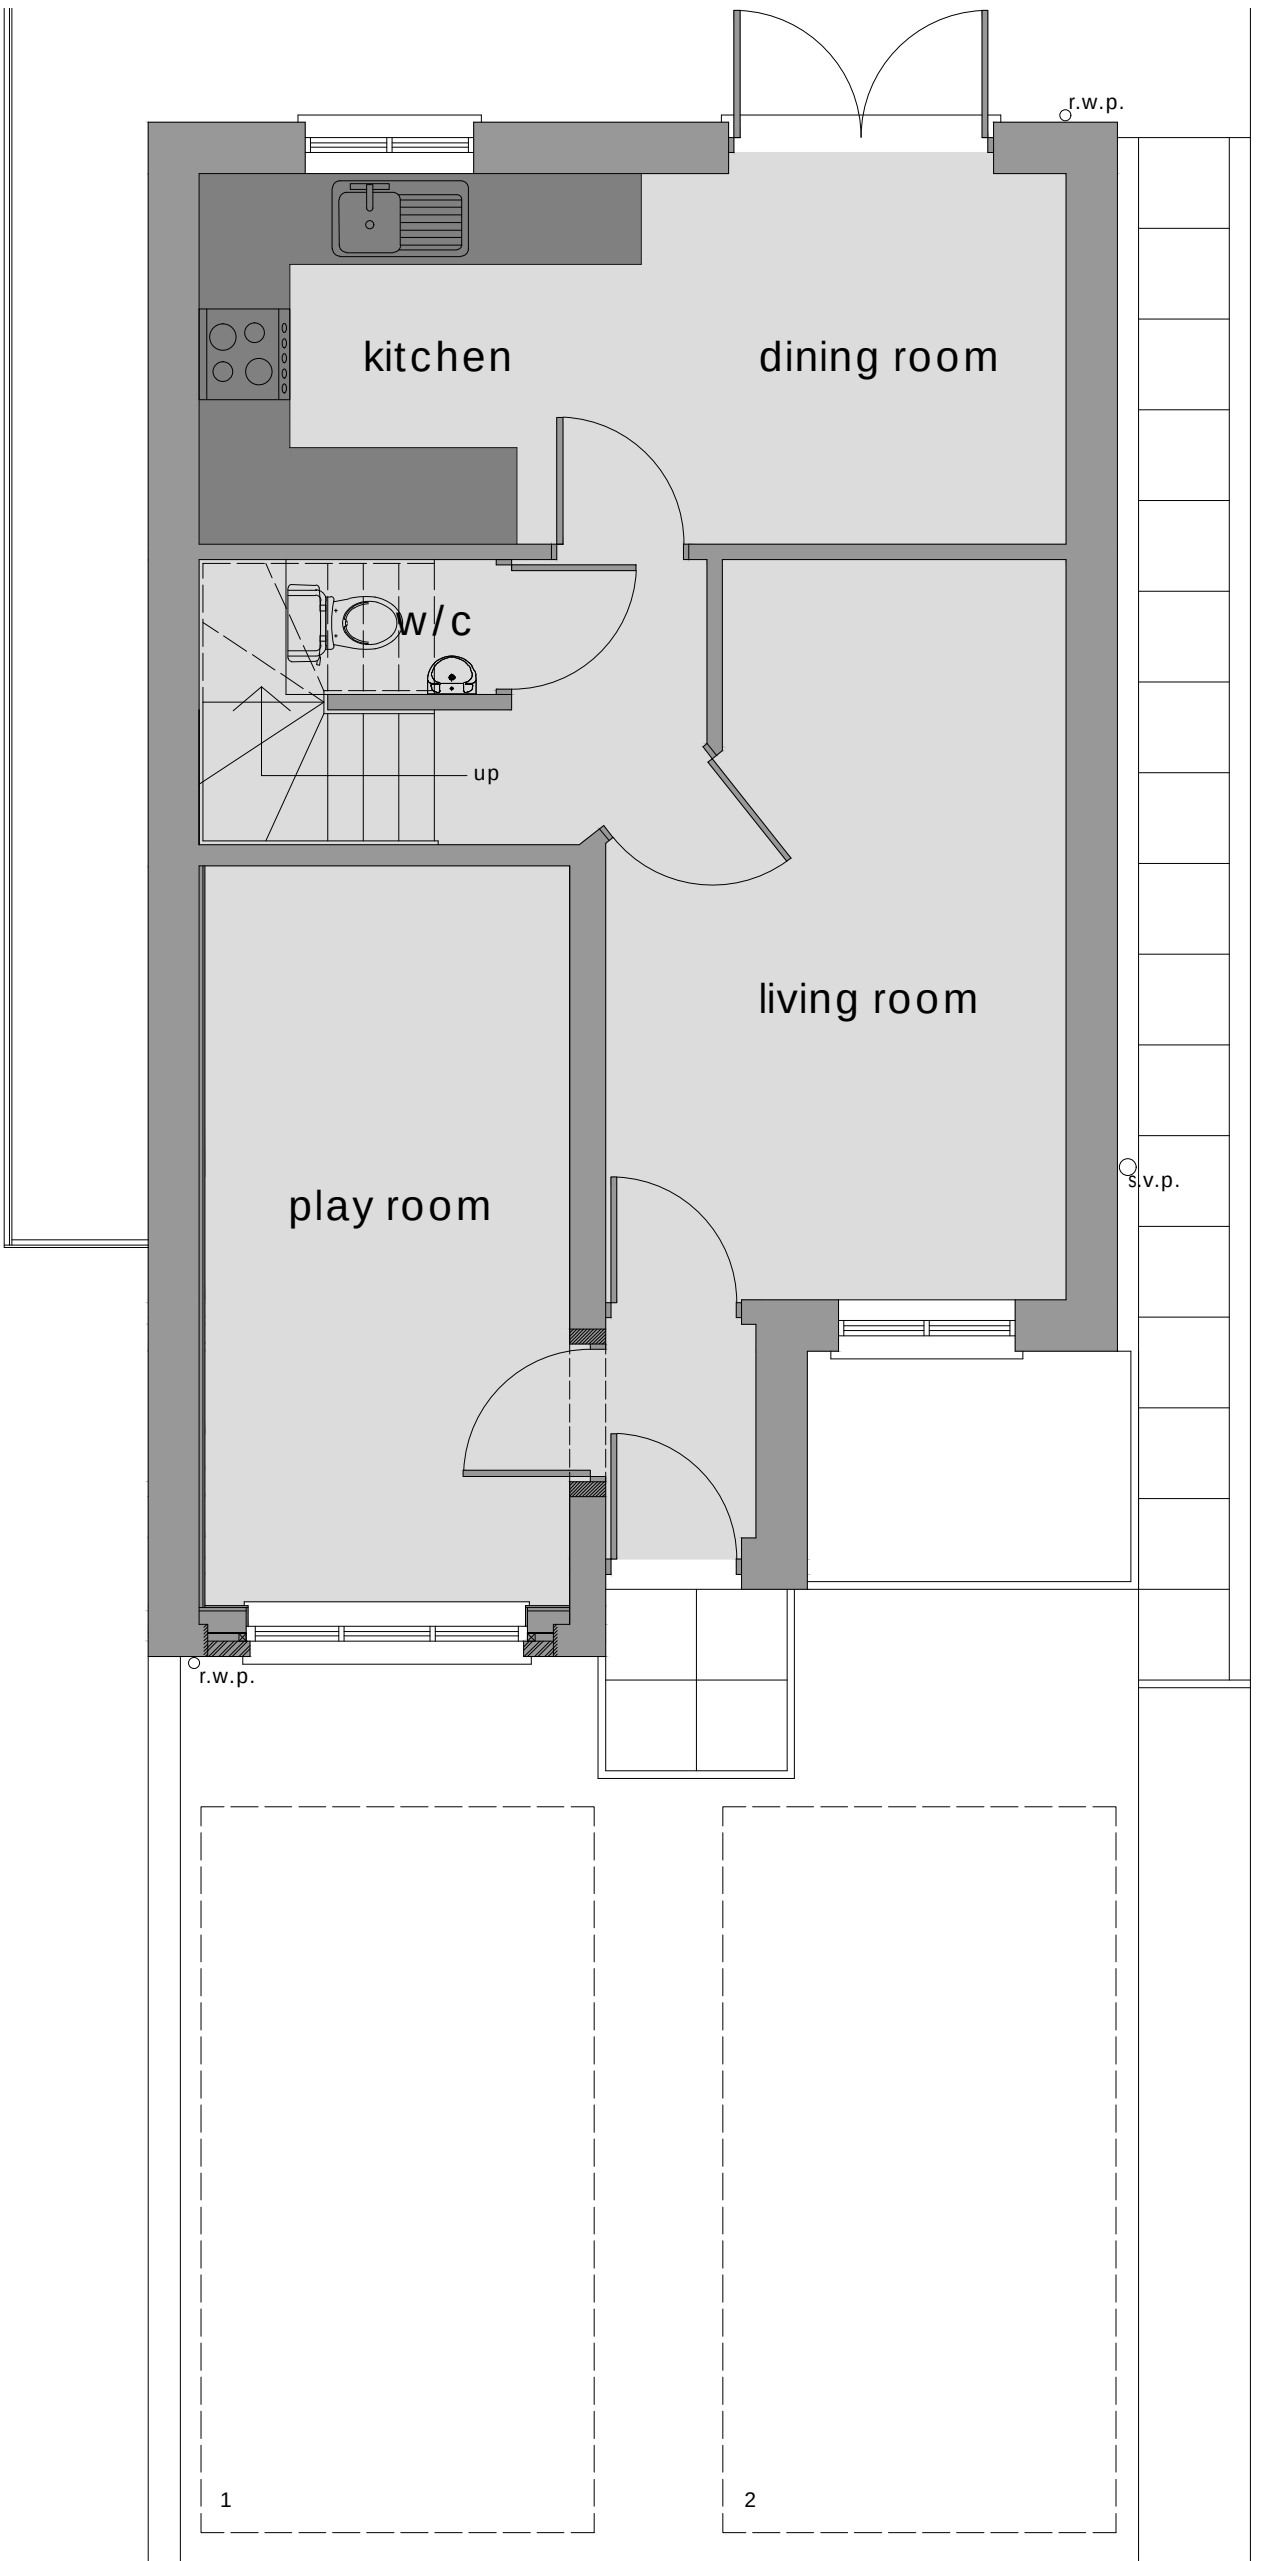


proposed ground floor plan
scale | 1:50

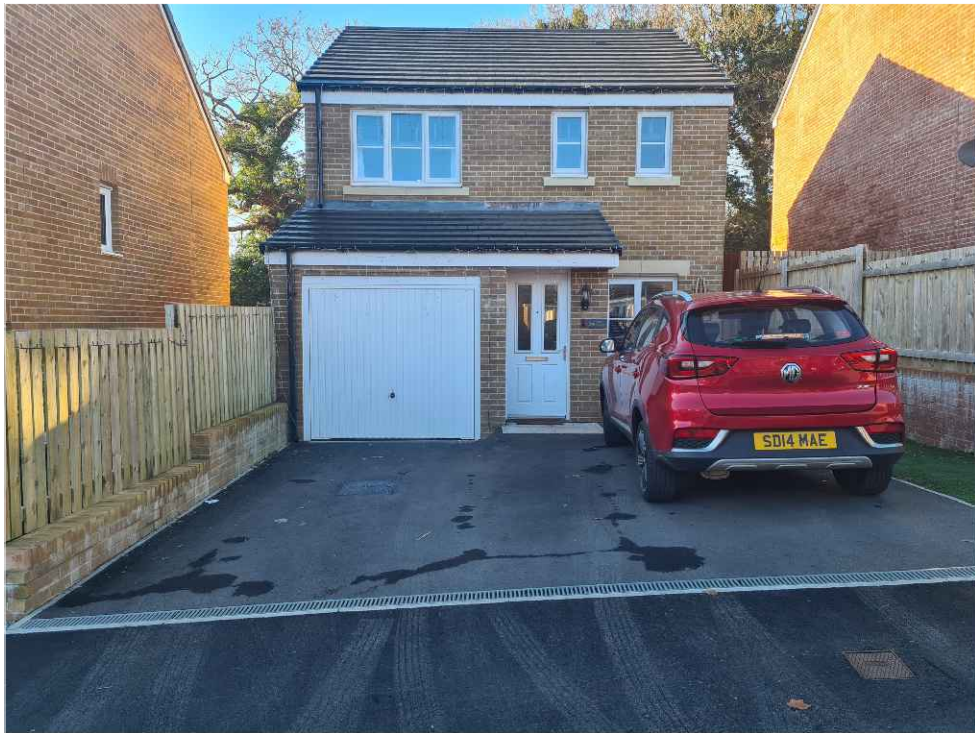

existing front elevation

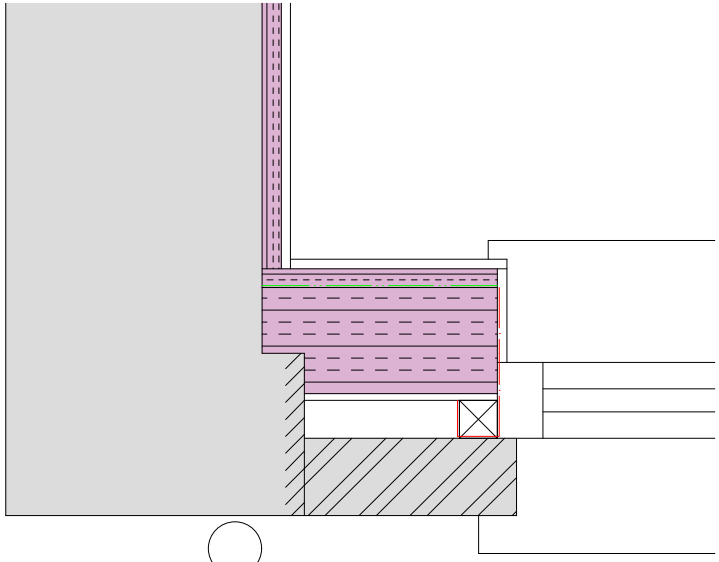

proposed wall detail
scale | 1:10

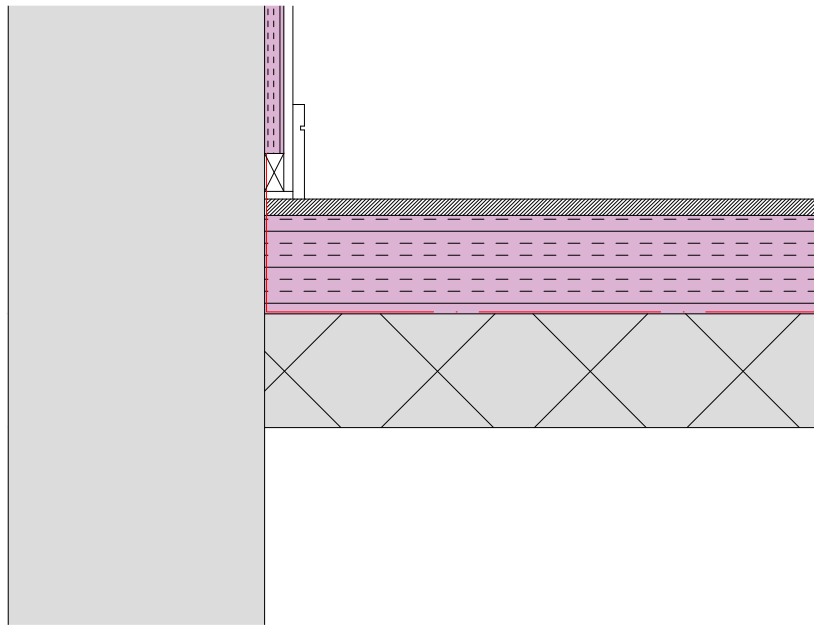

proposed floor detail
scale | 1:10



location plan
scale | 1:1250



block plan
scale | 1:500