


BLOCK PLAN 1 : 500

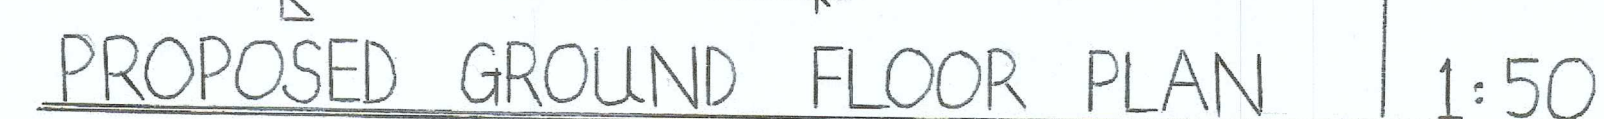

PROPOSED SINGLE-STOREY REAR (SOUTH) DINING-ROOM EXTENSION AT 6 HEOL- PHILLIP, ALLTWEN,
PONTARDAWE, NEATH, SA8 3AX, FOR MR. & MRS. S. MELLOR

SCALES: 1:100, 1:50, 1:500, 1:1250

SHEET 1 of 1