


- 0.6m max high retaining wall.
- 2.2m max high retaining wall.
- OPEN BOUNDARY WITH NO ENCLOSURE.
- REMOVE LENGTH OF P&W MESH FENCE.
- REMOVE LENGTH OF P&W MESH FENCE & GATE.
- 1.8M HIGH CLOSE BOARDED TIMBER FENCE, SEE DETAIL.
- PEDESTRIAN VISION SPLAYS 2.4M BY 2.4M, WHERE NO OBSTRUCTION OVER 600MM IN HEIGHT BE ERECTED

© copyright
All dimensions must be checked on site and not scaled from this drawing

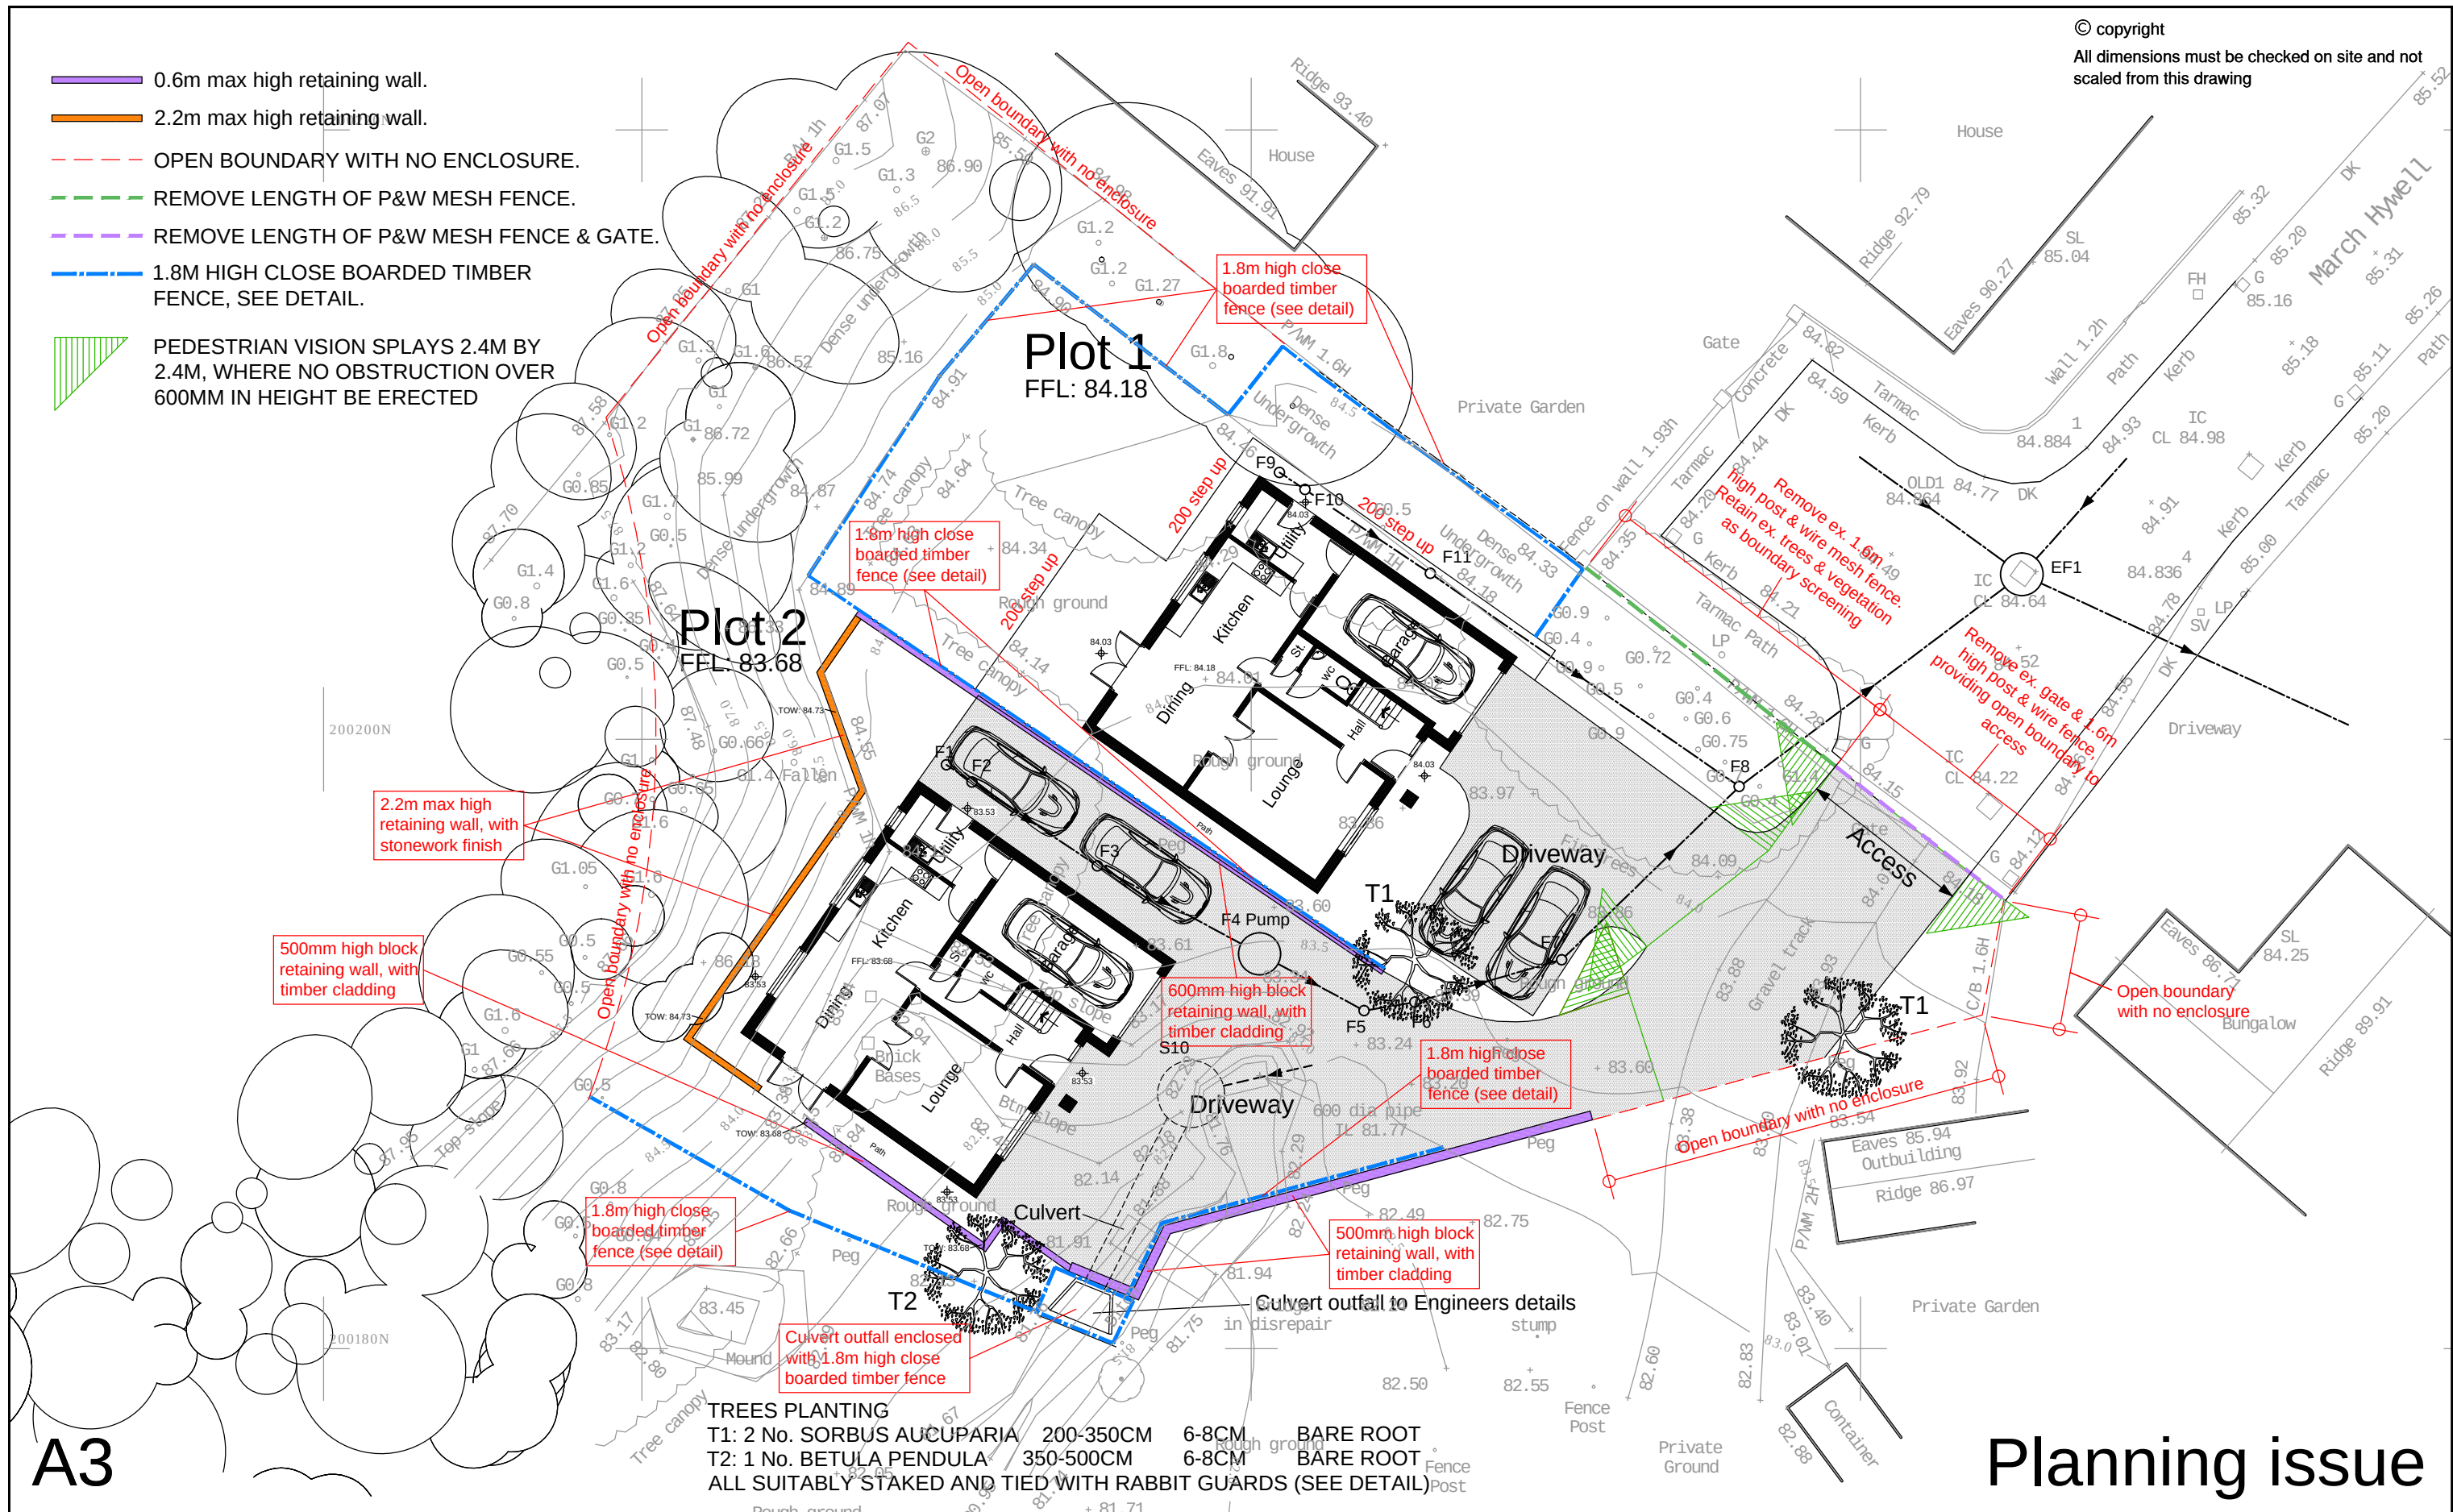

CHRIS DIAMOND BSc MRICS CHARTERED BUILDING SURVEYOR 3 Brynmill Terrace, Brynmill Lane, Swansea Tel. No: 07713 094505 Email: chris@cdconsulting.co.uk 	Client Pass Property & Development Ltd. Job Title Proposed new Dwellings at March Hywell, Cilfrew, Neath	Drawing Title Proposed Boundary Plan	Scale 1:200	Rev: B: Mar 2022: Site access revised.
			Date Jan 2022	
			Drg. No. CD / 1085 / 24	