




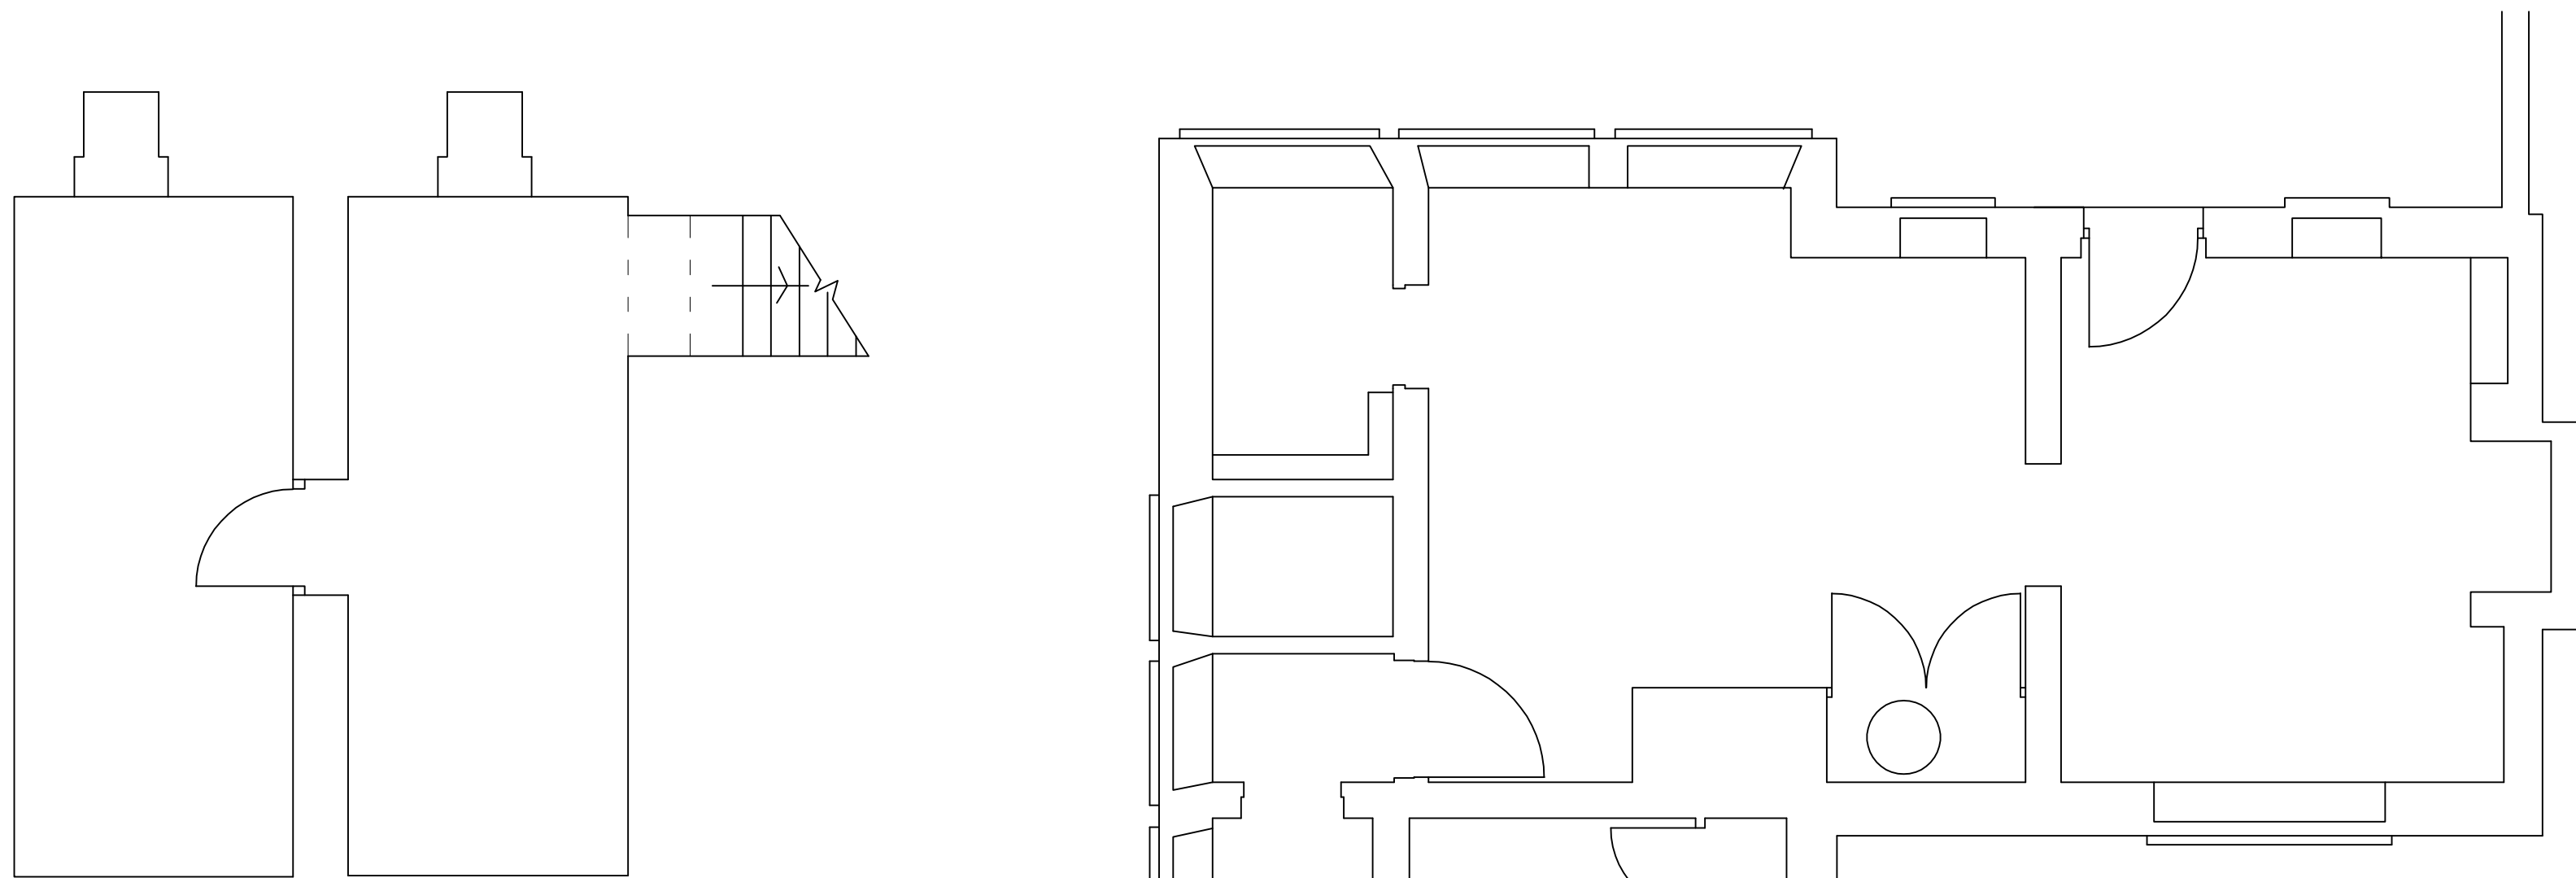


BASEMENT

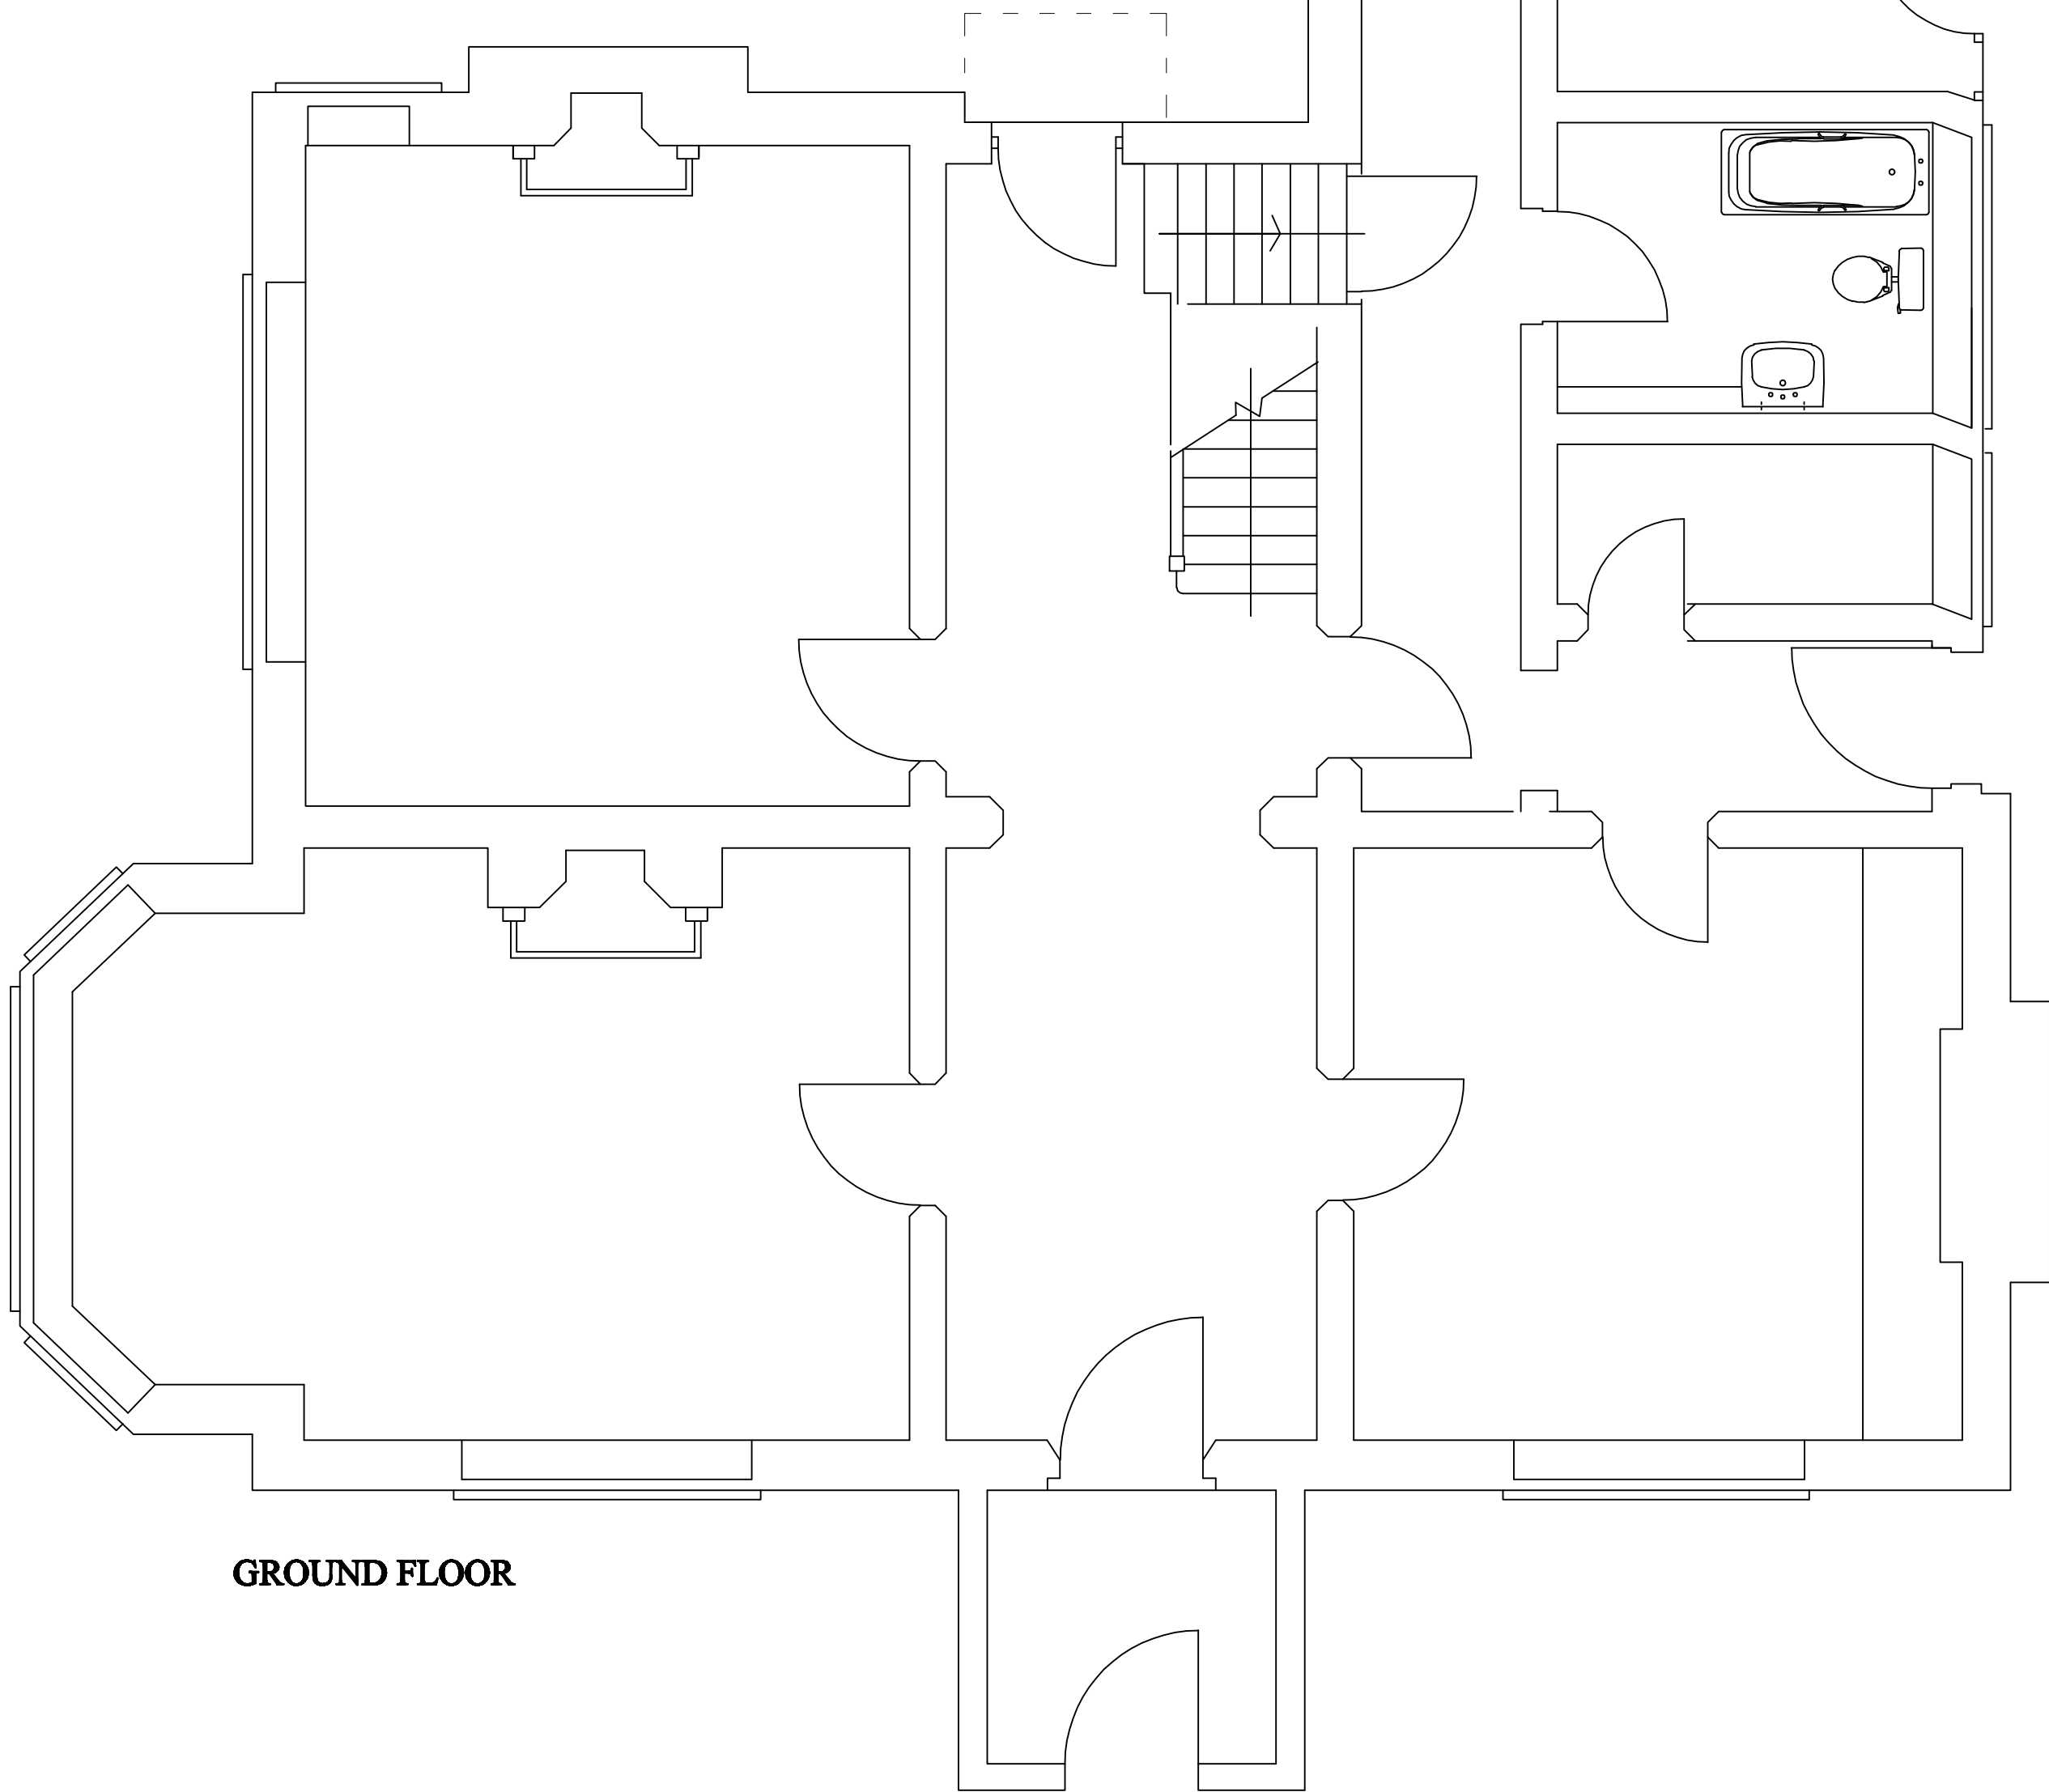

GROUND FLOOR

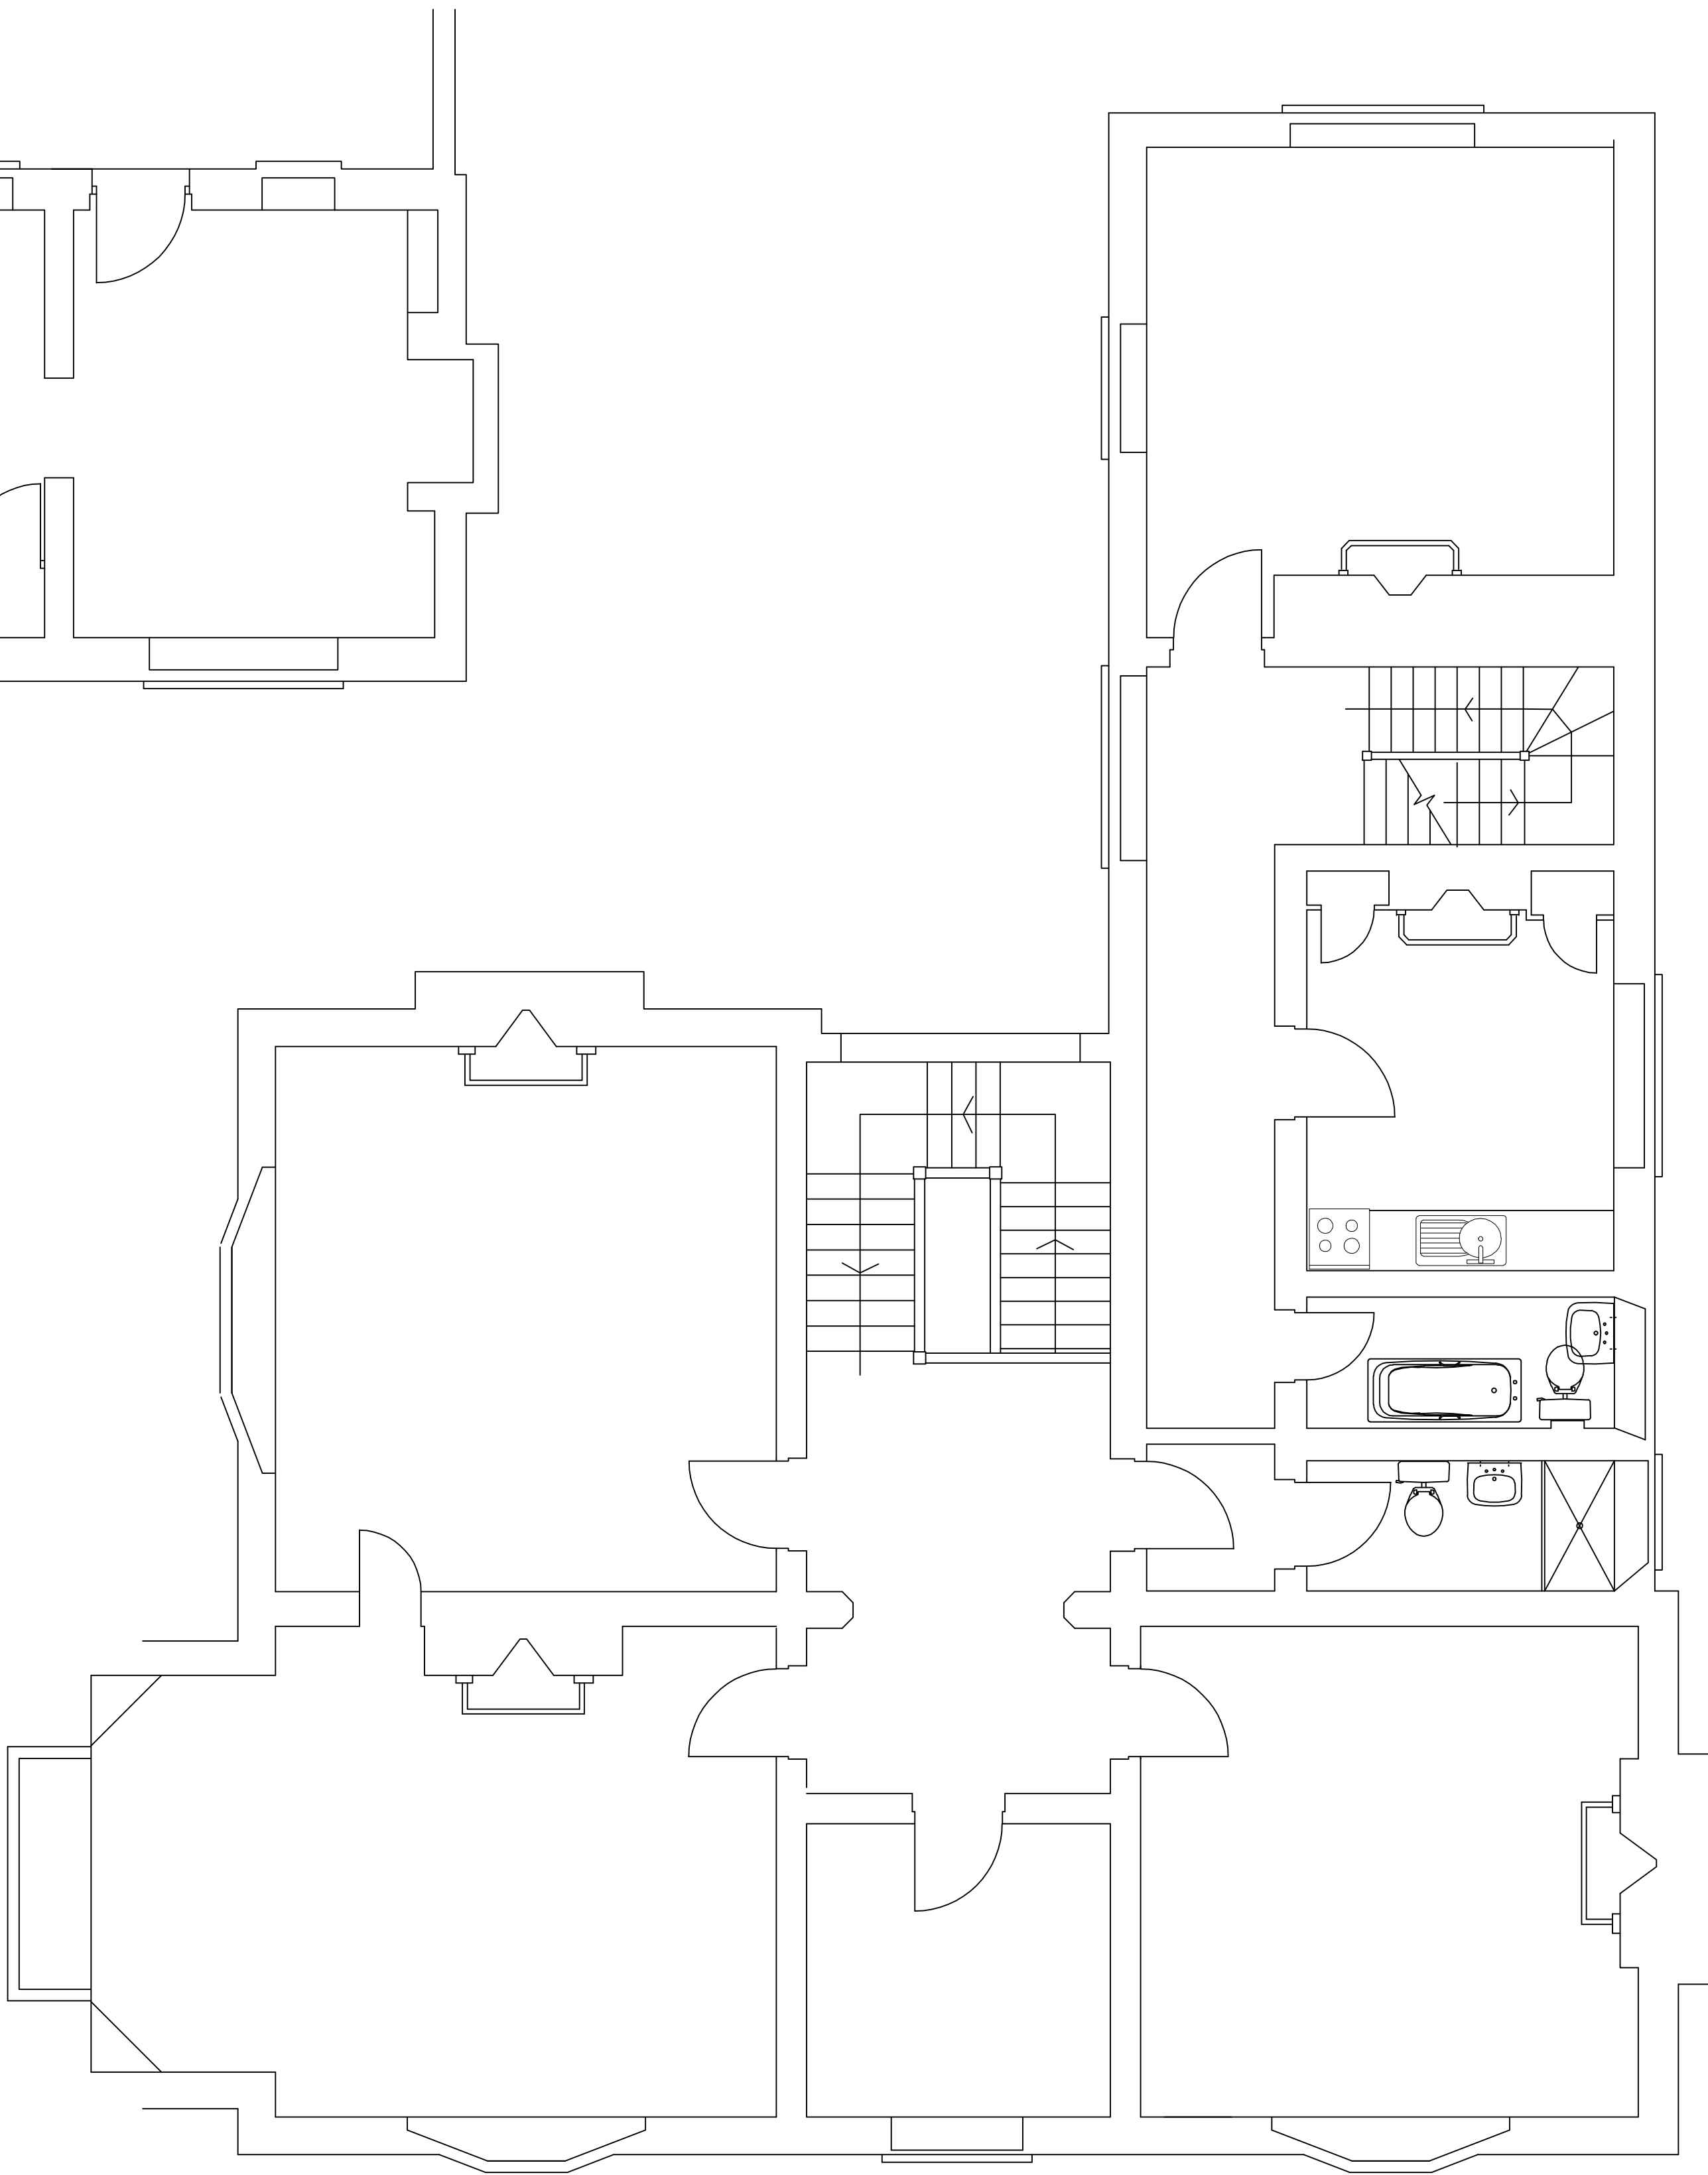

FIRST FLOOR

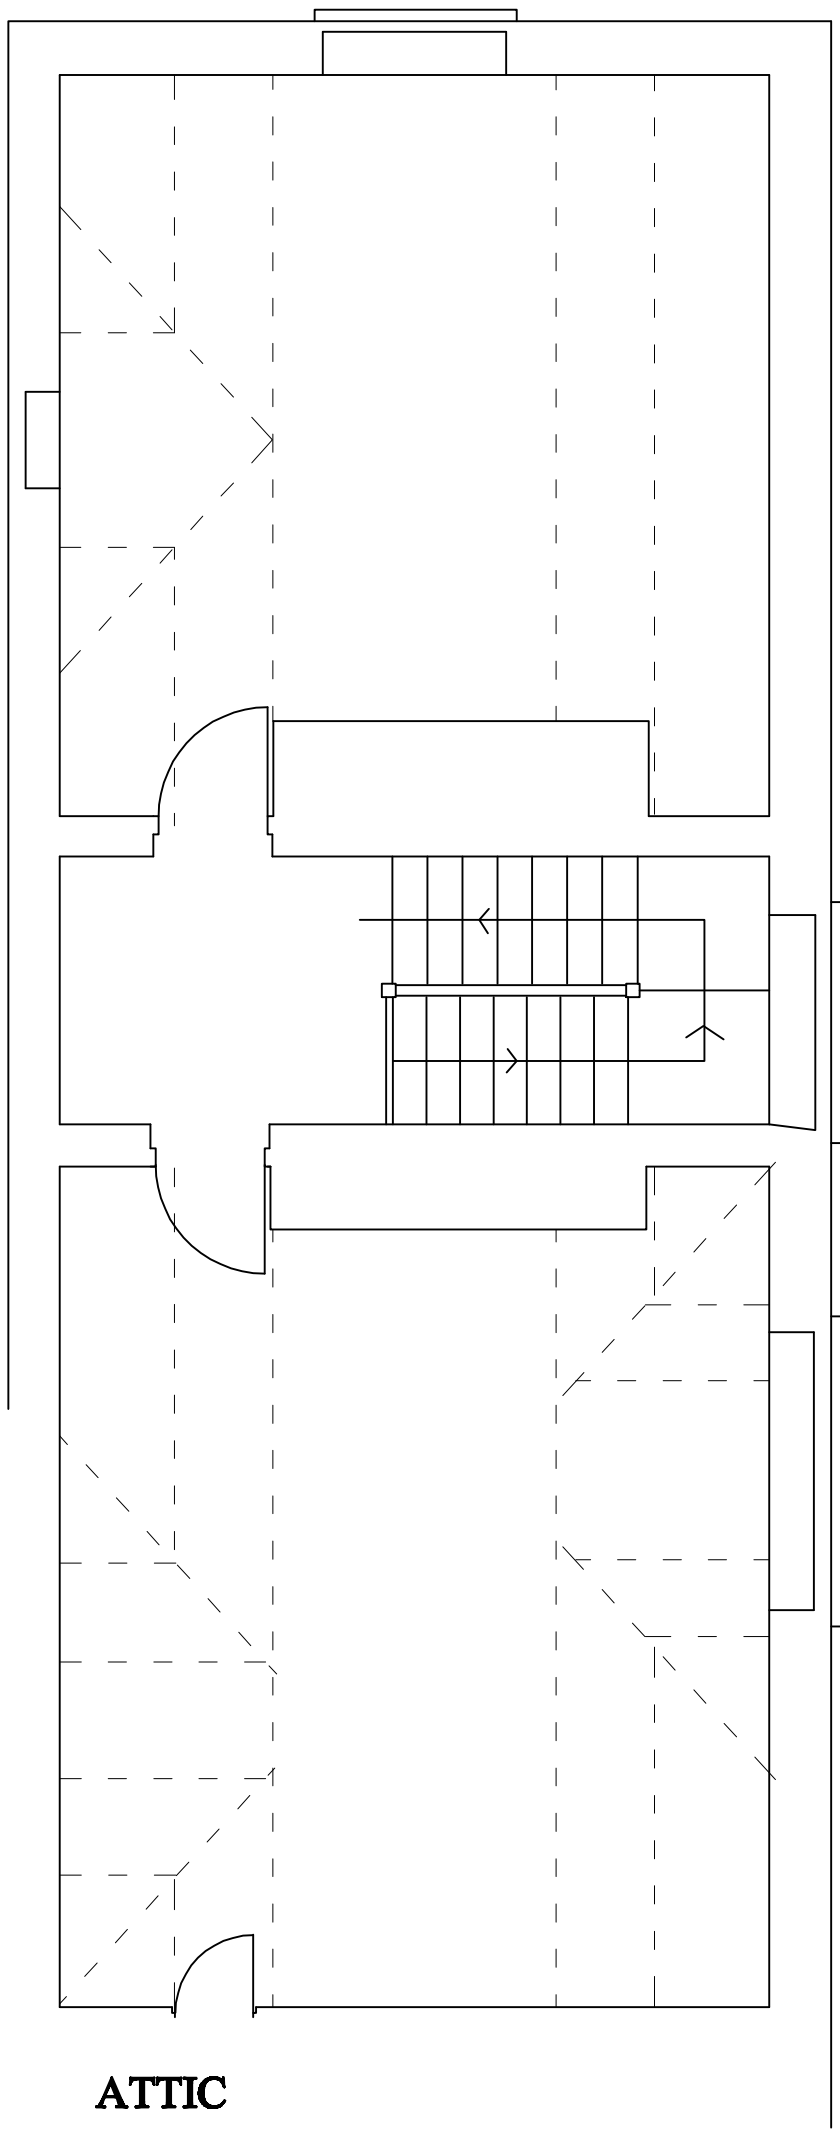

ATTIC

EXISTING PLANS
SWISS GABLES, DYFFRYN, NEATH
SCALE: 1:50 A1 landscape