



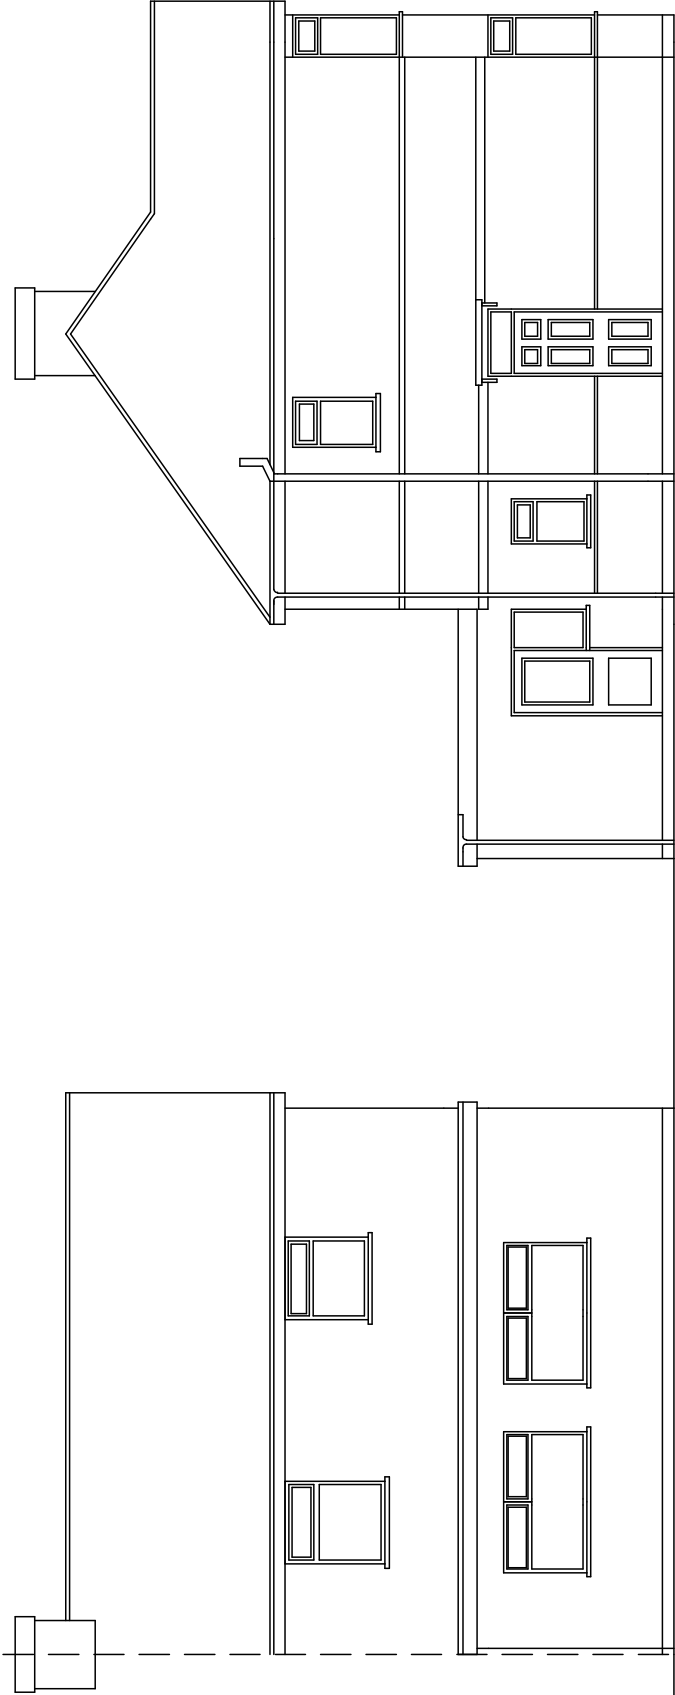

REAR and SIDE ELEVATIONS

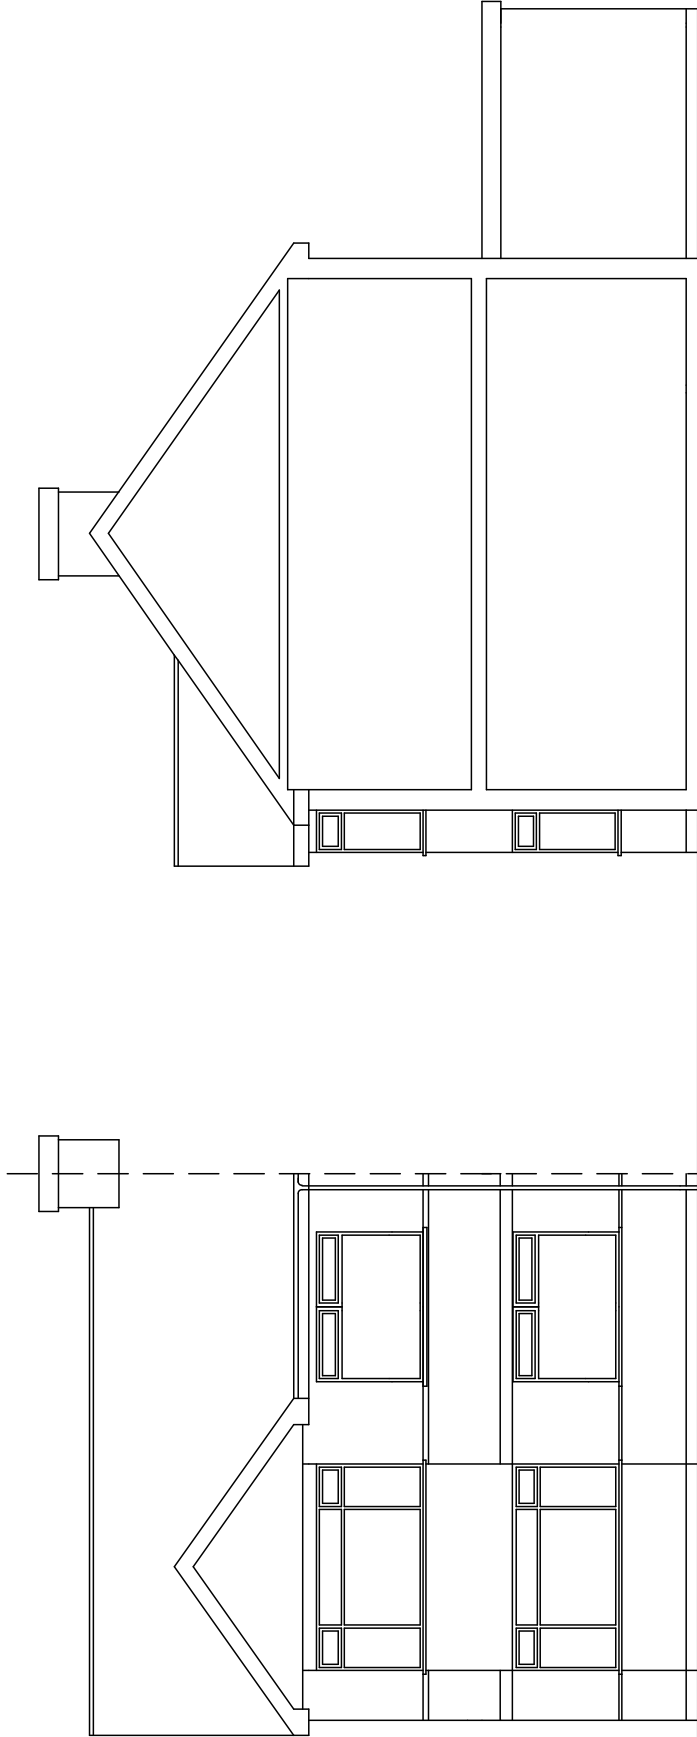

FRONT and SECTIONAL SIDE ELEVATIONS

PROPOSED EXTENSION AT 6 SUNNYCROFT ROAD, BAGLAN, PORT TALBOT. SA12 8TB for Mr. Rob George.

DRAWING TITLE			
EXISTING ELEVATIONS			
SCALE 1:11 to 100 @ A3	DATE		DRAWING No.
	March 2022.		2021/04
DO NOT SCALE DRAWING. FIGURED DIMENSIONS ONLY TO BE USED DISCREPANCIES TO BE REPORTED IMMEDIATELY.			