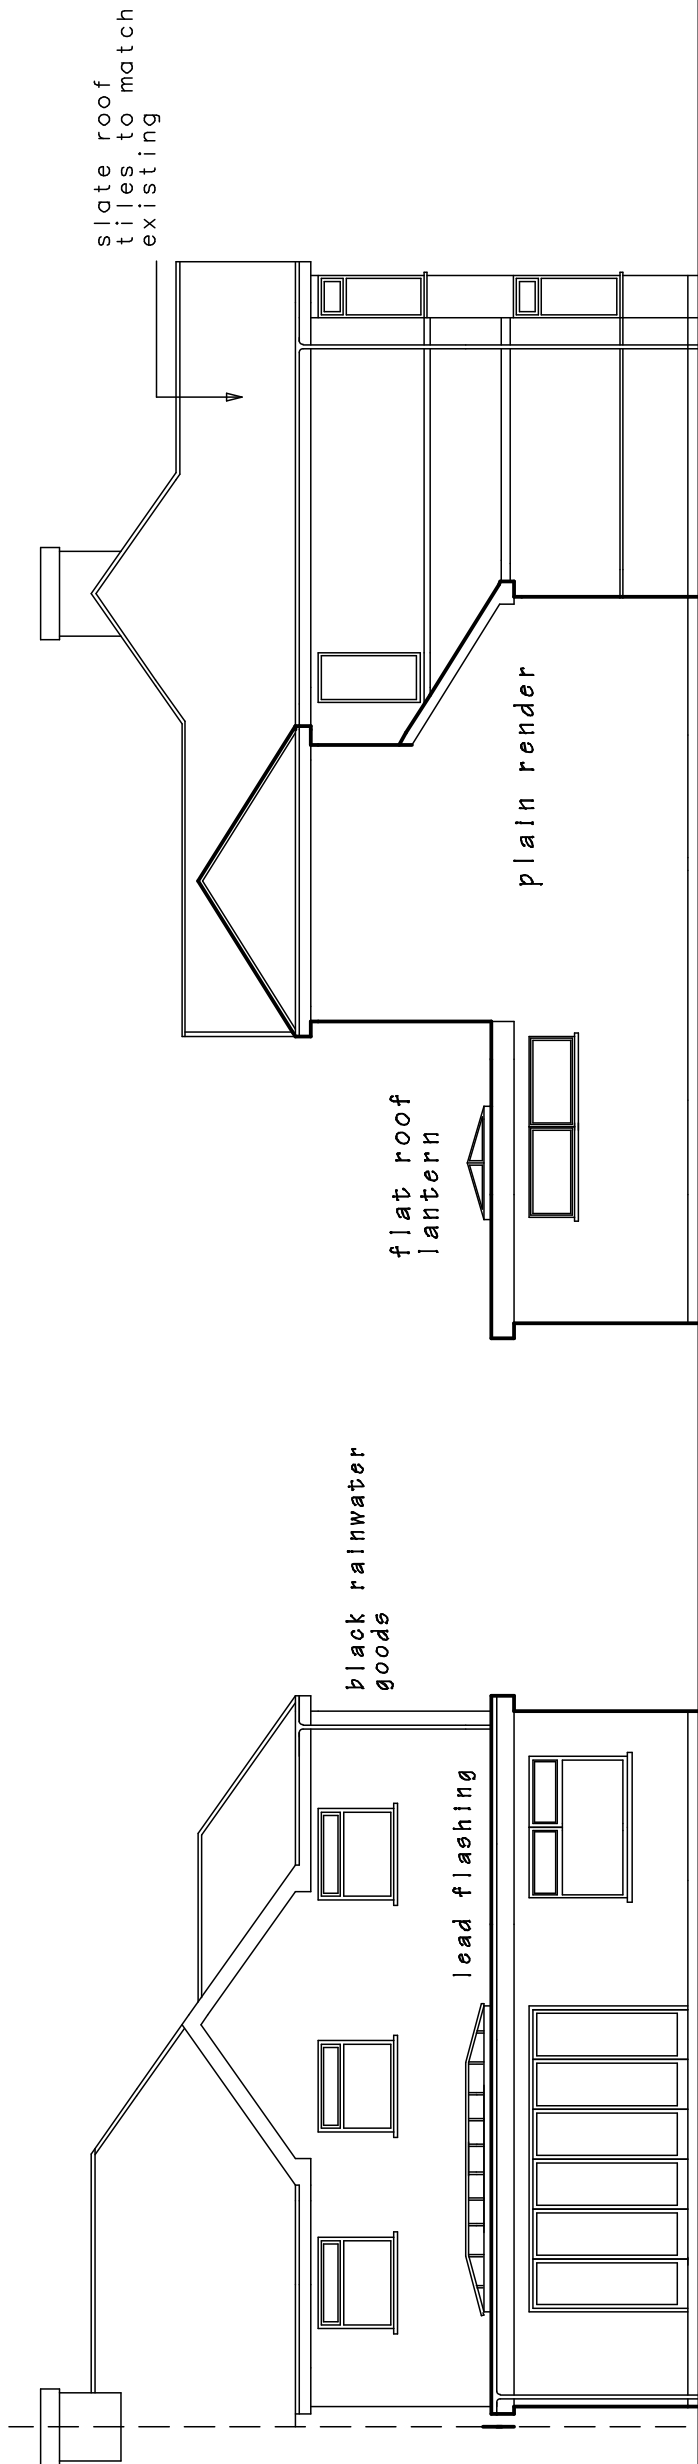
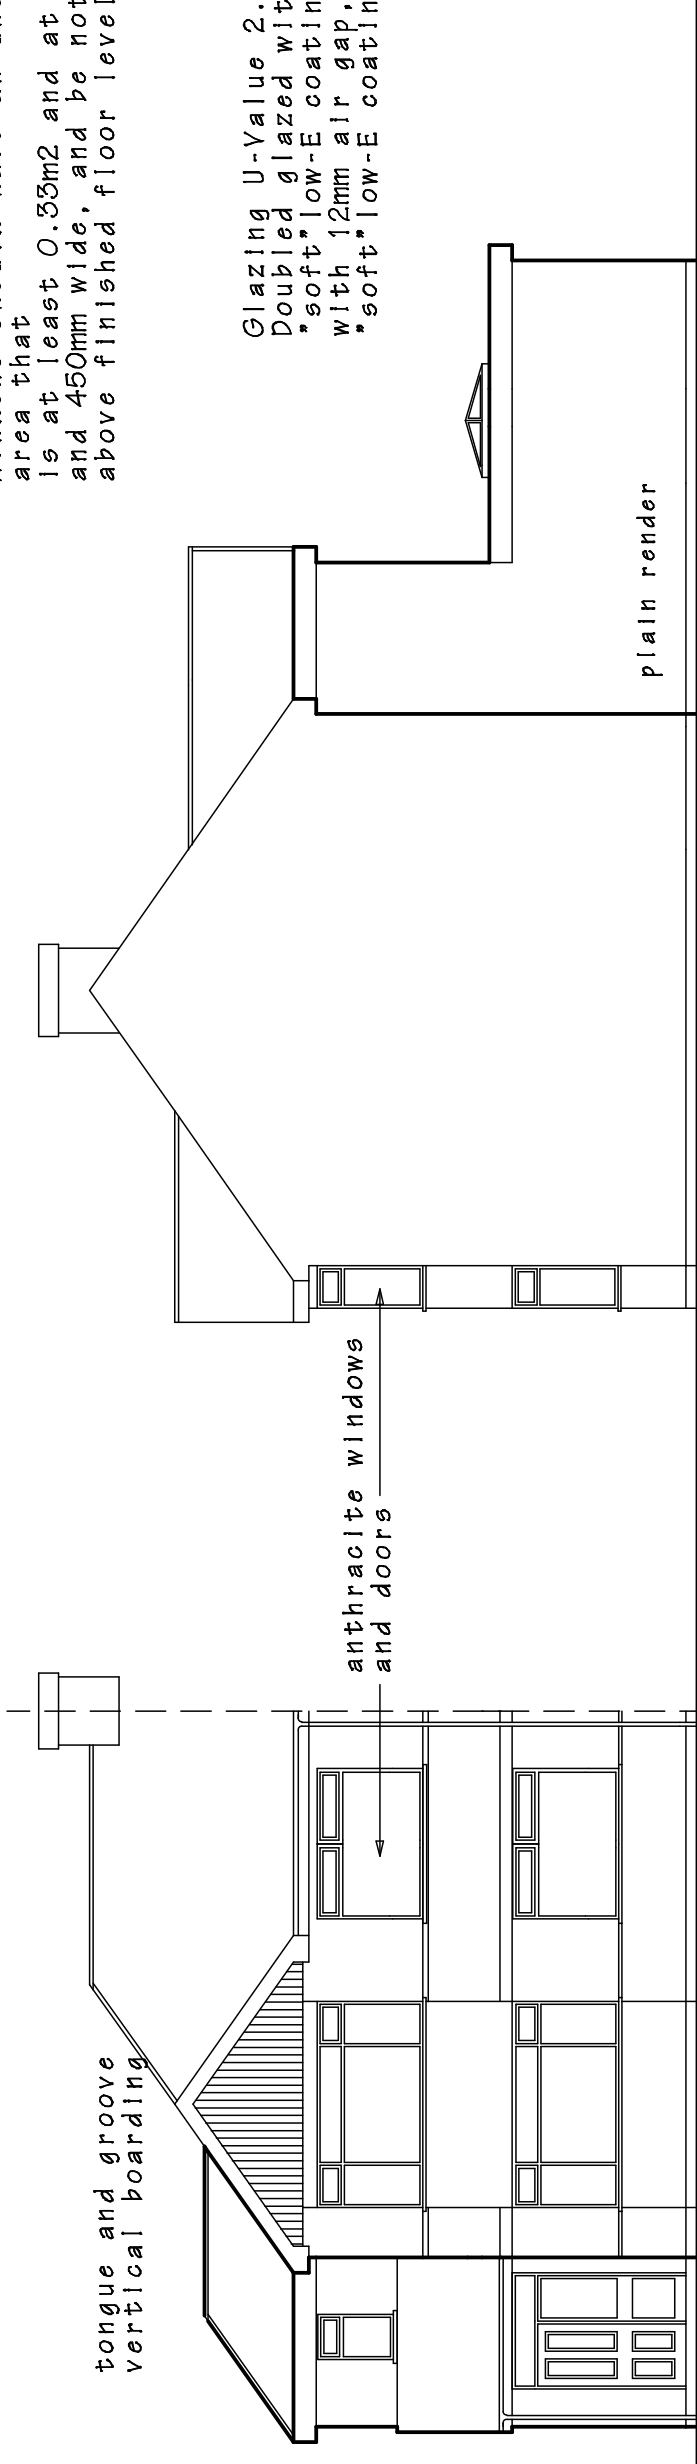


	PROPOSED REAR and SIDE ELEVATION		
	PROPOSED FRONT and SIDE ELEVATIONS		
Bedroom First floor: 170x50mm joists @ 6000mm centres class SC4 galvanised mid strutting with 25mm "weyro" flooring grade boards. All to Part A. Insert 100mm insulation in void not less than 10kg/m3 for noise reduction. All to Part E.		PROPOSED EXTENSION AT 6 SUNNYCROFT ROAD, BAGLAN, PORT TALBOT. SA12 8TB for Mr. Rob George.	
DRAWING TITLE			
PROPOSED ELEVATIONS			
SCALE 1 to 100 @ A3		DATE October 2021.	
DO NOT SCALE DRAWING. FIGURED DIMENSIONS ONLY TO BE USED. DISCREPANCIES TO BE REPORTED IMMEDIATELY.		DRAWING No. 2021/04	