


- 1 All dimensions in millimetres unless otherwise stated.
2 Do not scale off drawing. All dimensions to be checked on site.

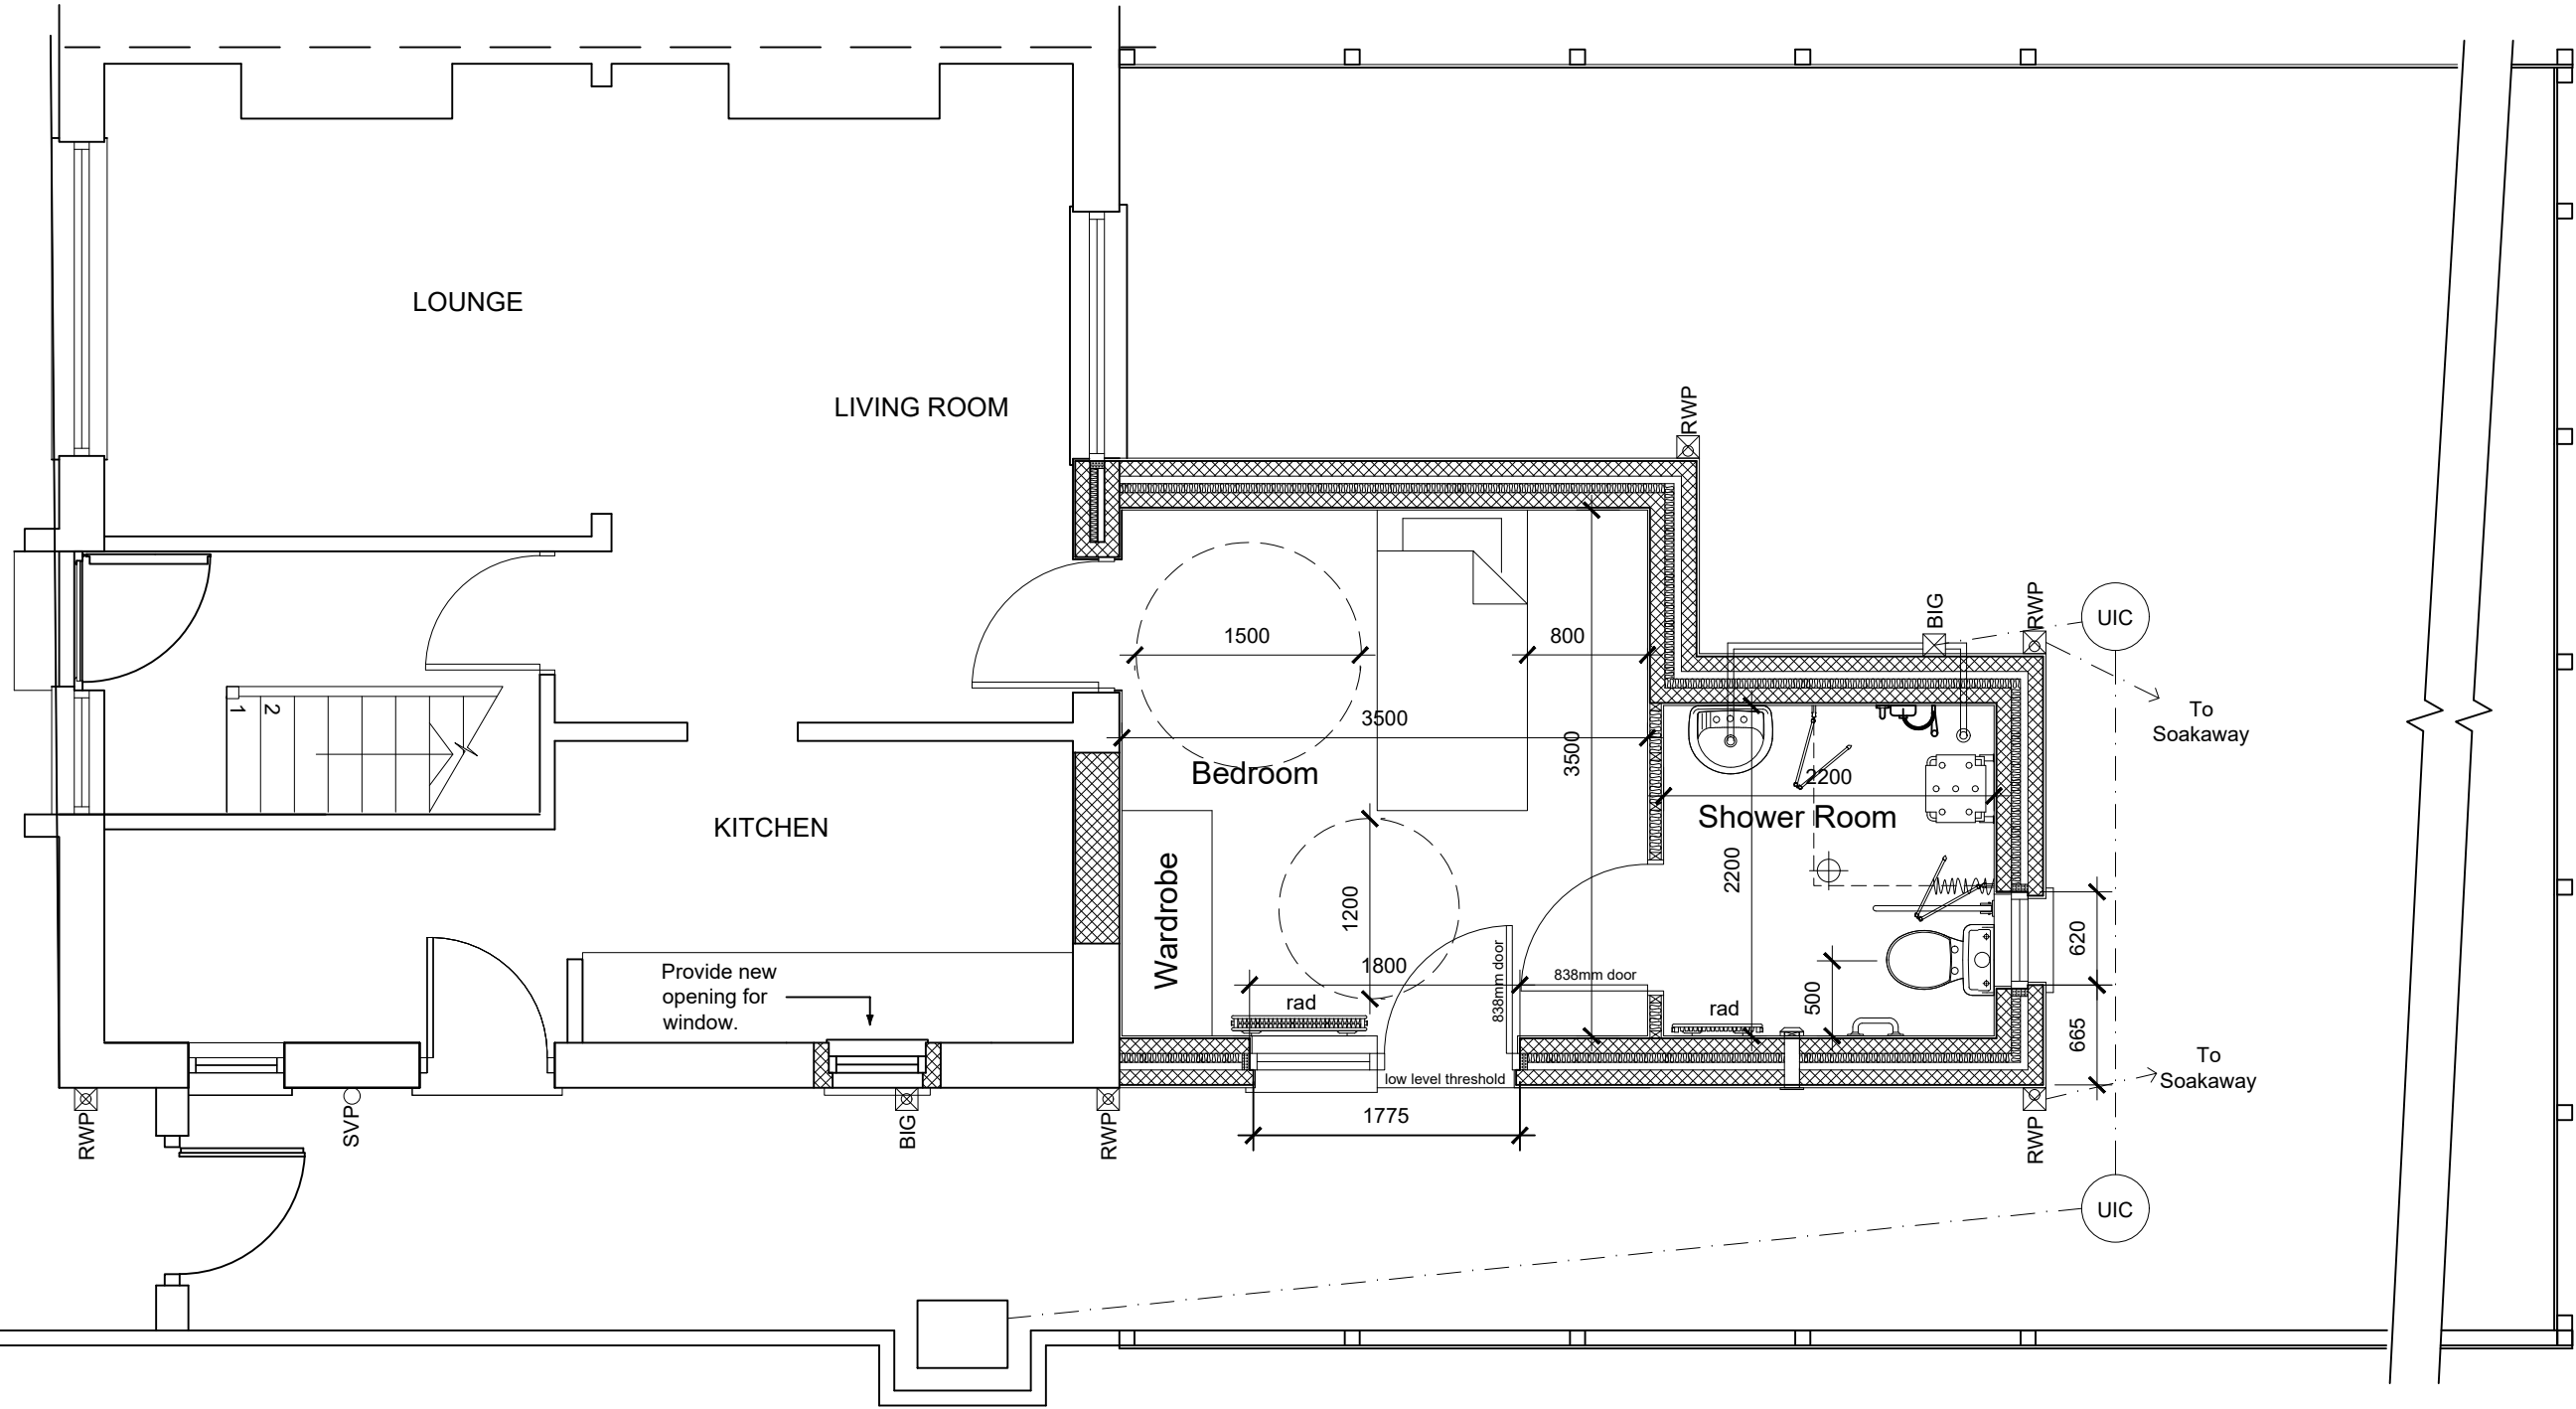

Proposed Plan

Rev	Details	Dr	Date
 Cyngor Castell-nedd Port Talbot Neath Port Talbot Council Cyngor Castell-nedd Port Talbot Neath Port Talbot Council Social Services, Health and Housing Housing Renewal and Adaptations Service Tregelles Court Neath Abbey Road Neath Abbey Neath SA10 7DF			
Project			
10 Aster View Sandfields Port Talbot Shower Room & Bedroom Extension Proposed Plan			
Drawn	KH	Checked	Approved
Date	Apr 22	Date	Date
Scales 1:50 or as shown			
Drawing No. DFG5415/02			