


CROSS SECTION THRO EXISTING COURTYARD

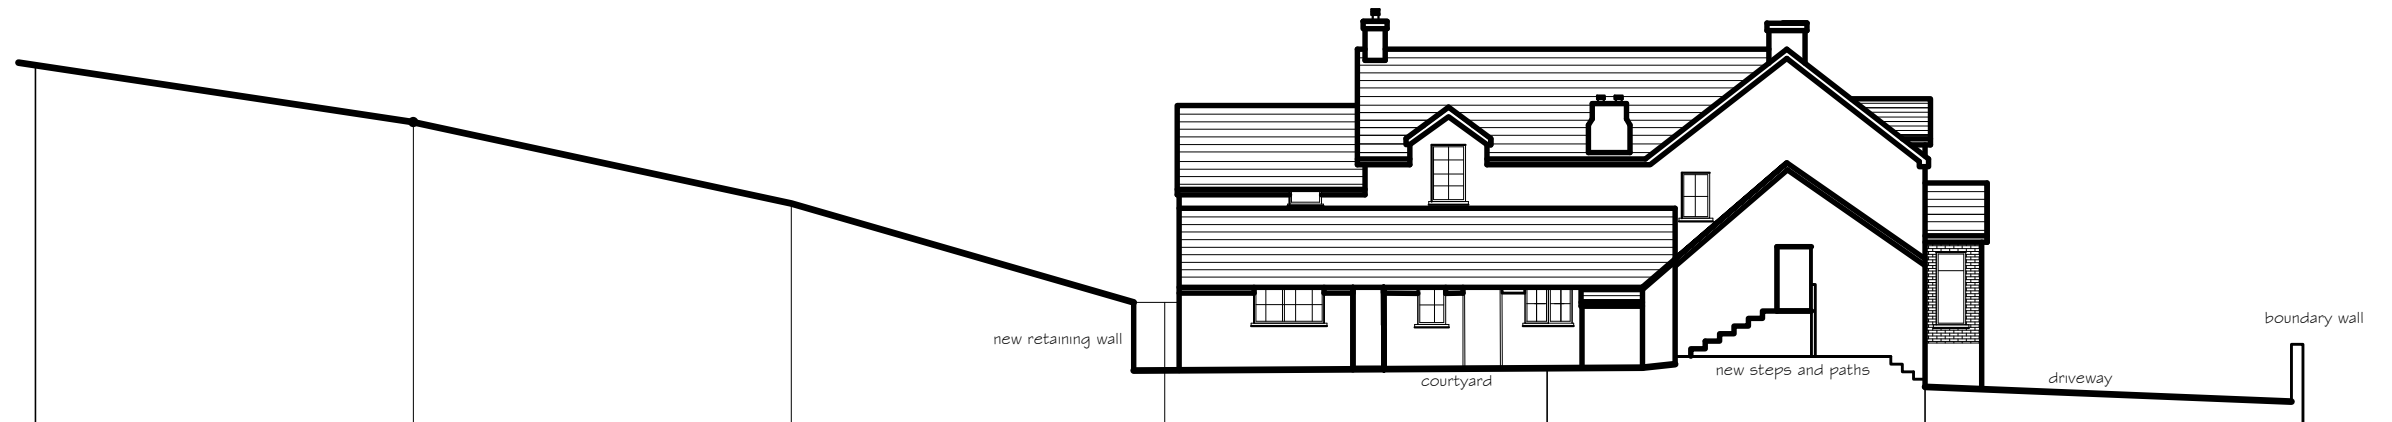

CROSS SECTION THRO PROPOSED COURTYARD

PETER JONES
TALBOT DESIGN SERVICES
mobile: 07817538014
email: jonespeter177@gmail.com

project title
Pentwyn Farm
Farmhouse refurbishment

drawing title
CROSS SECTION 1

date February 2022 scale 1:200
drawing No PF - 11