


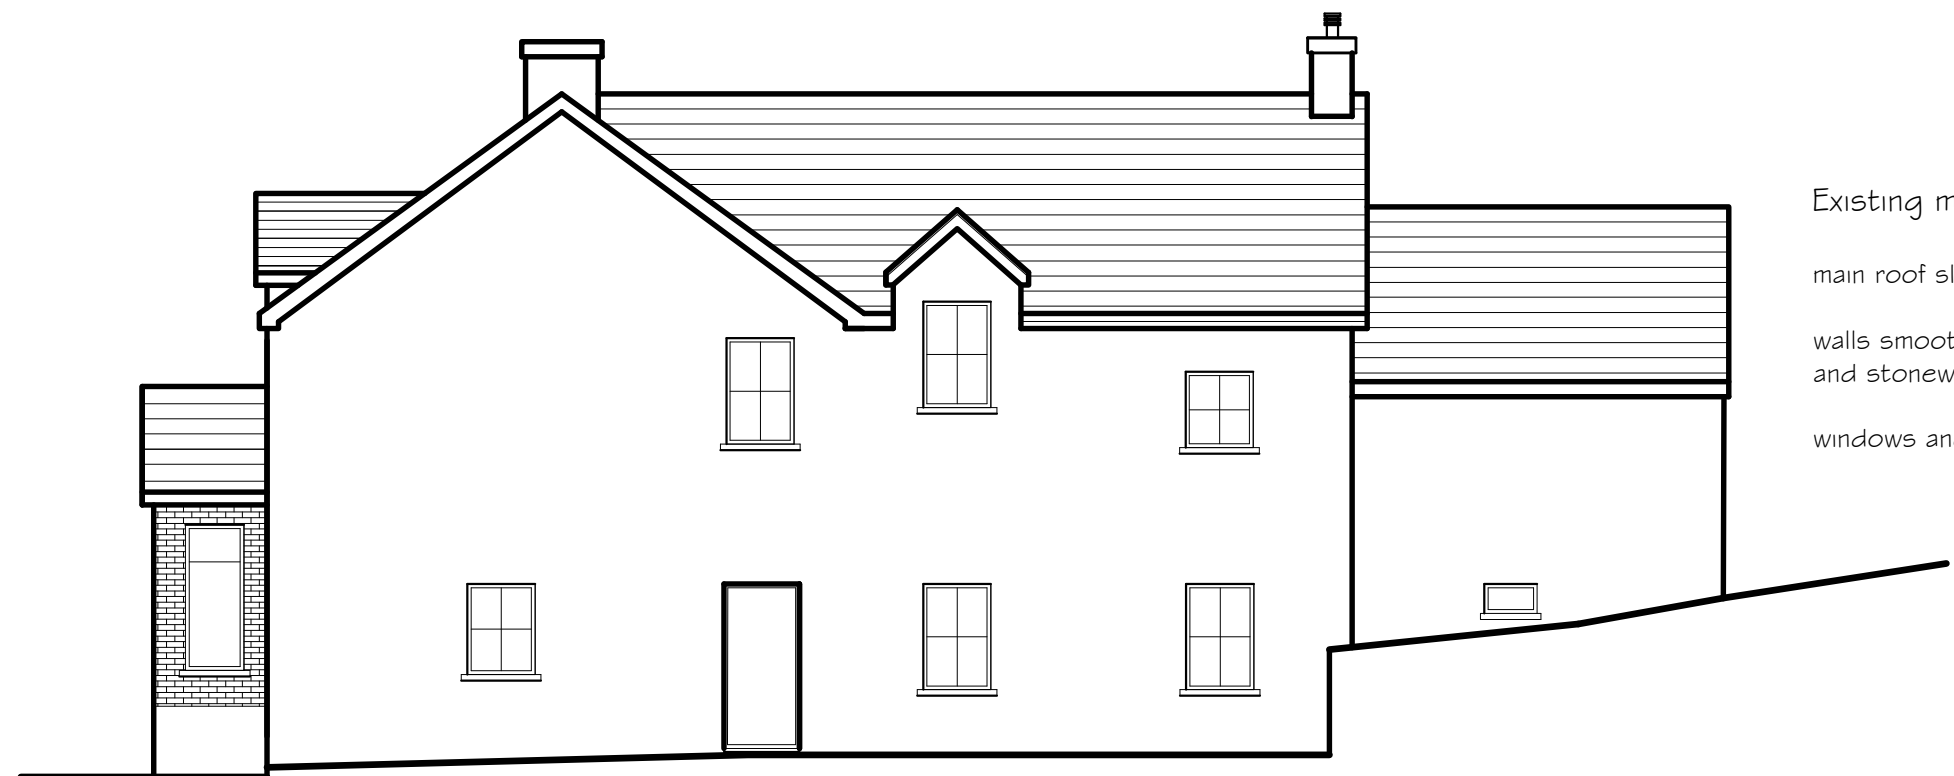

Existing materials and finishes

main roof slate covering

walls smooth render finish painted white and stonework features

windows and doors painted wood

Existing RH Side Elevation



existing metal framed outbuilding and concrete access steps to first floor storage to be demolished

Existing LH Side Elevation

revision A 09.02.22
PLAN UPDATED

PETER JONES
TALBOT DESIGN SERVICES
mobile: 07817538014
email: jonespeter177@gmail.com

project title
Pentwyn Farm
Farmhouse refurbishment

drawing title
existing elevations
right and left hand sides

date February 2022 scale 1:100
drawing No PF - 02 Rev A