
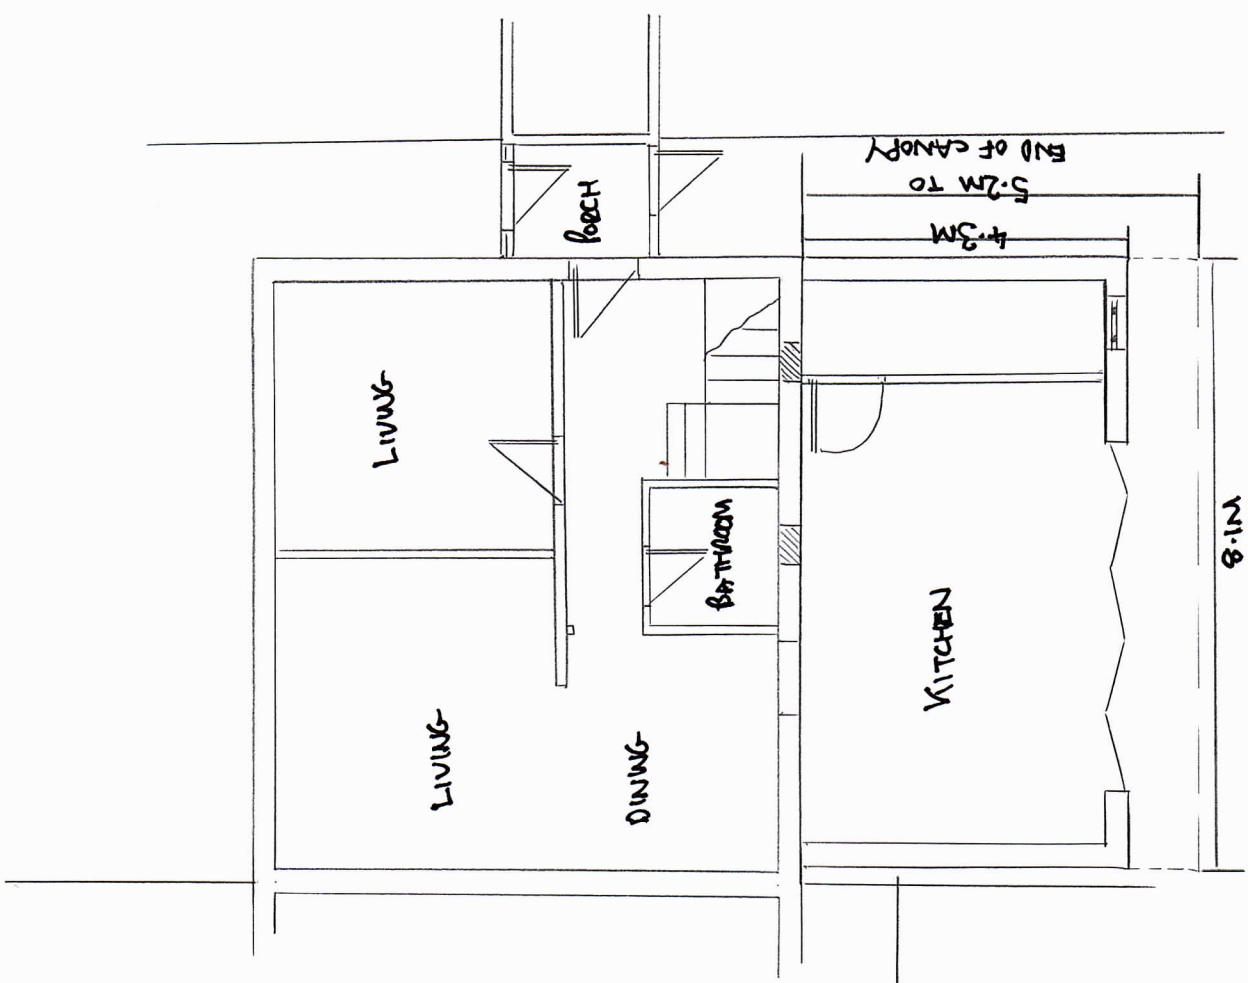


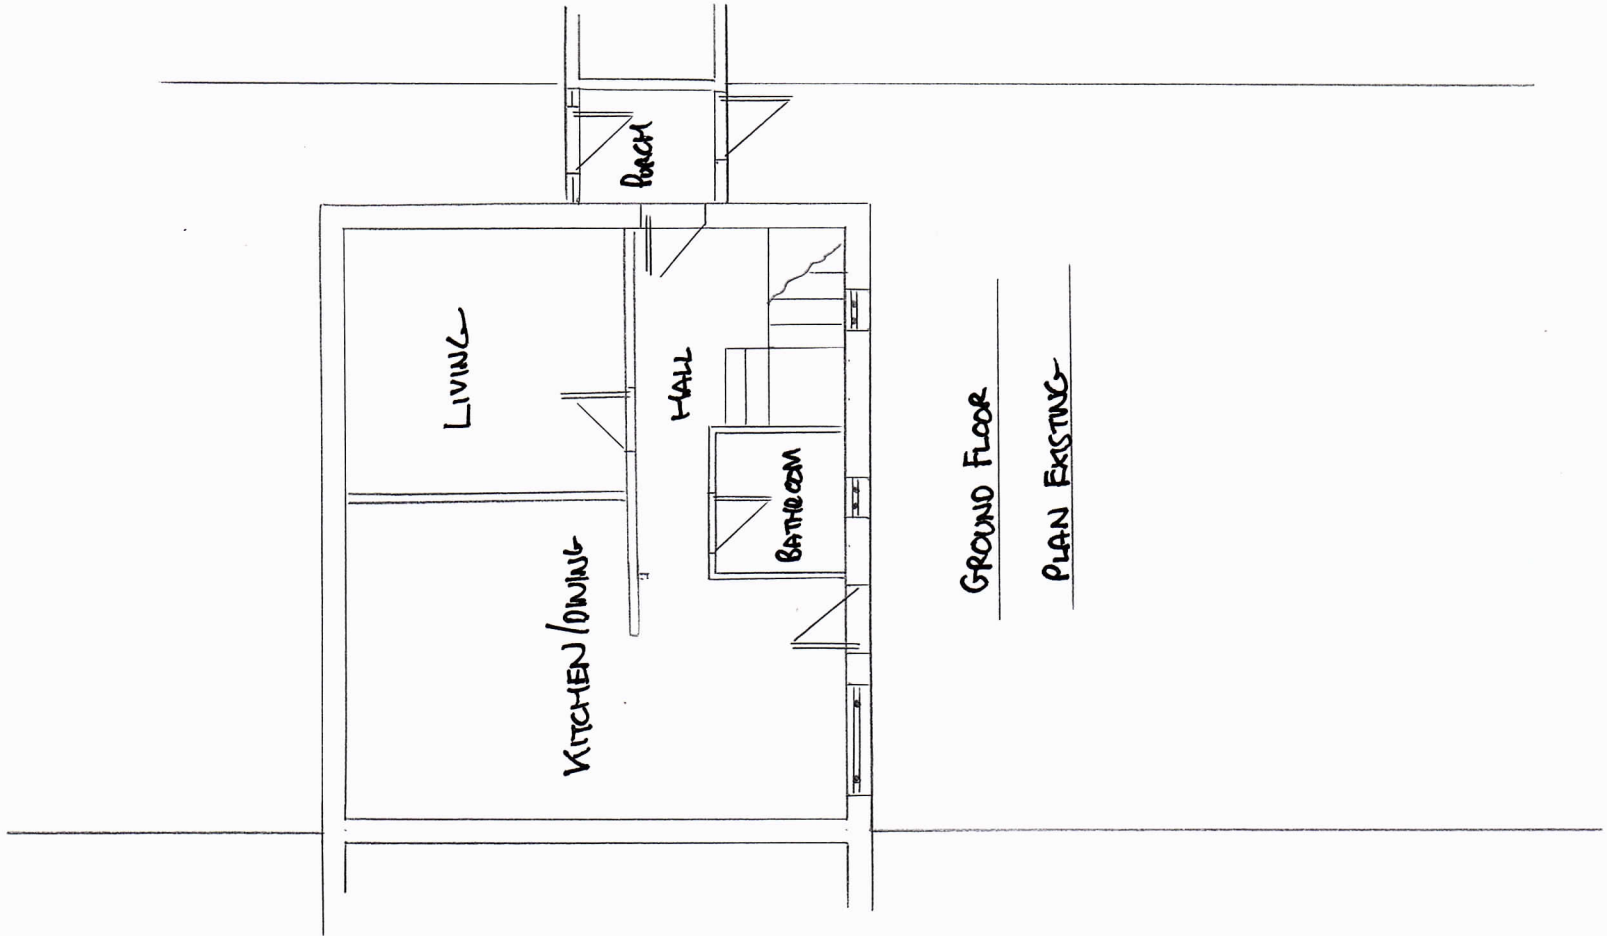

200MM
CLEAR GAP TO
NEIGHBOUR

SCALE 1:100