



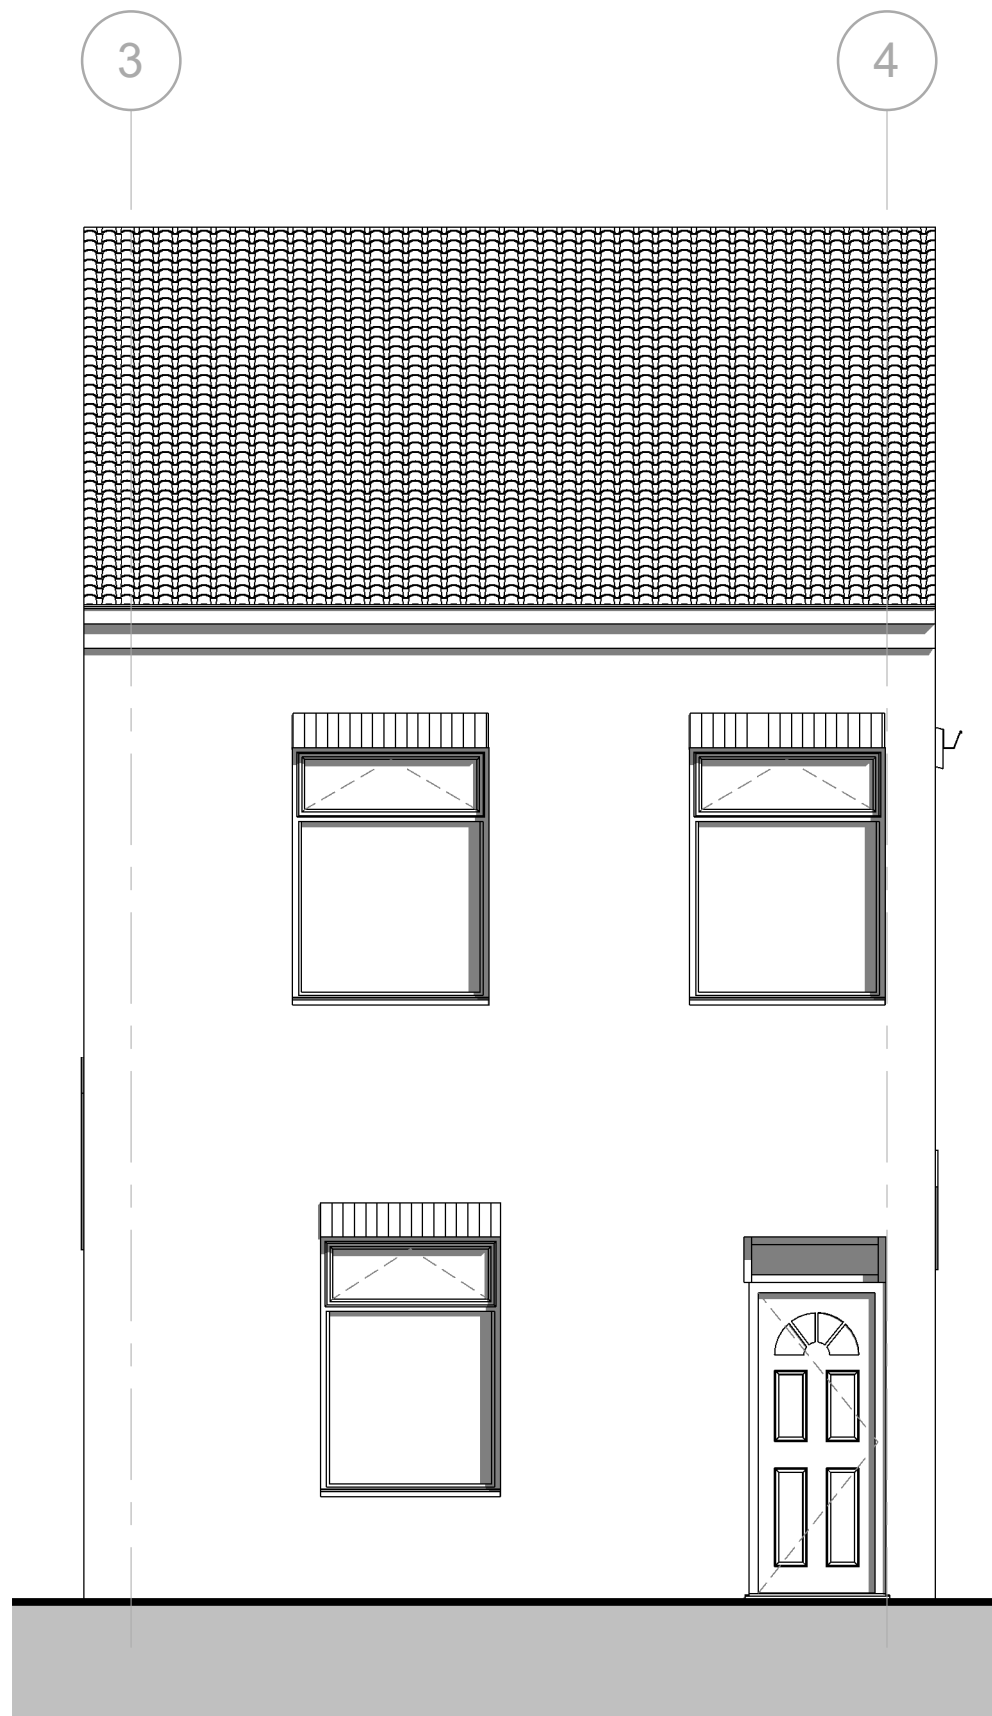


2 North Proposed
1 : 50



3 South Proposed
1 : 50

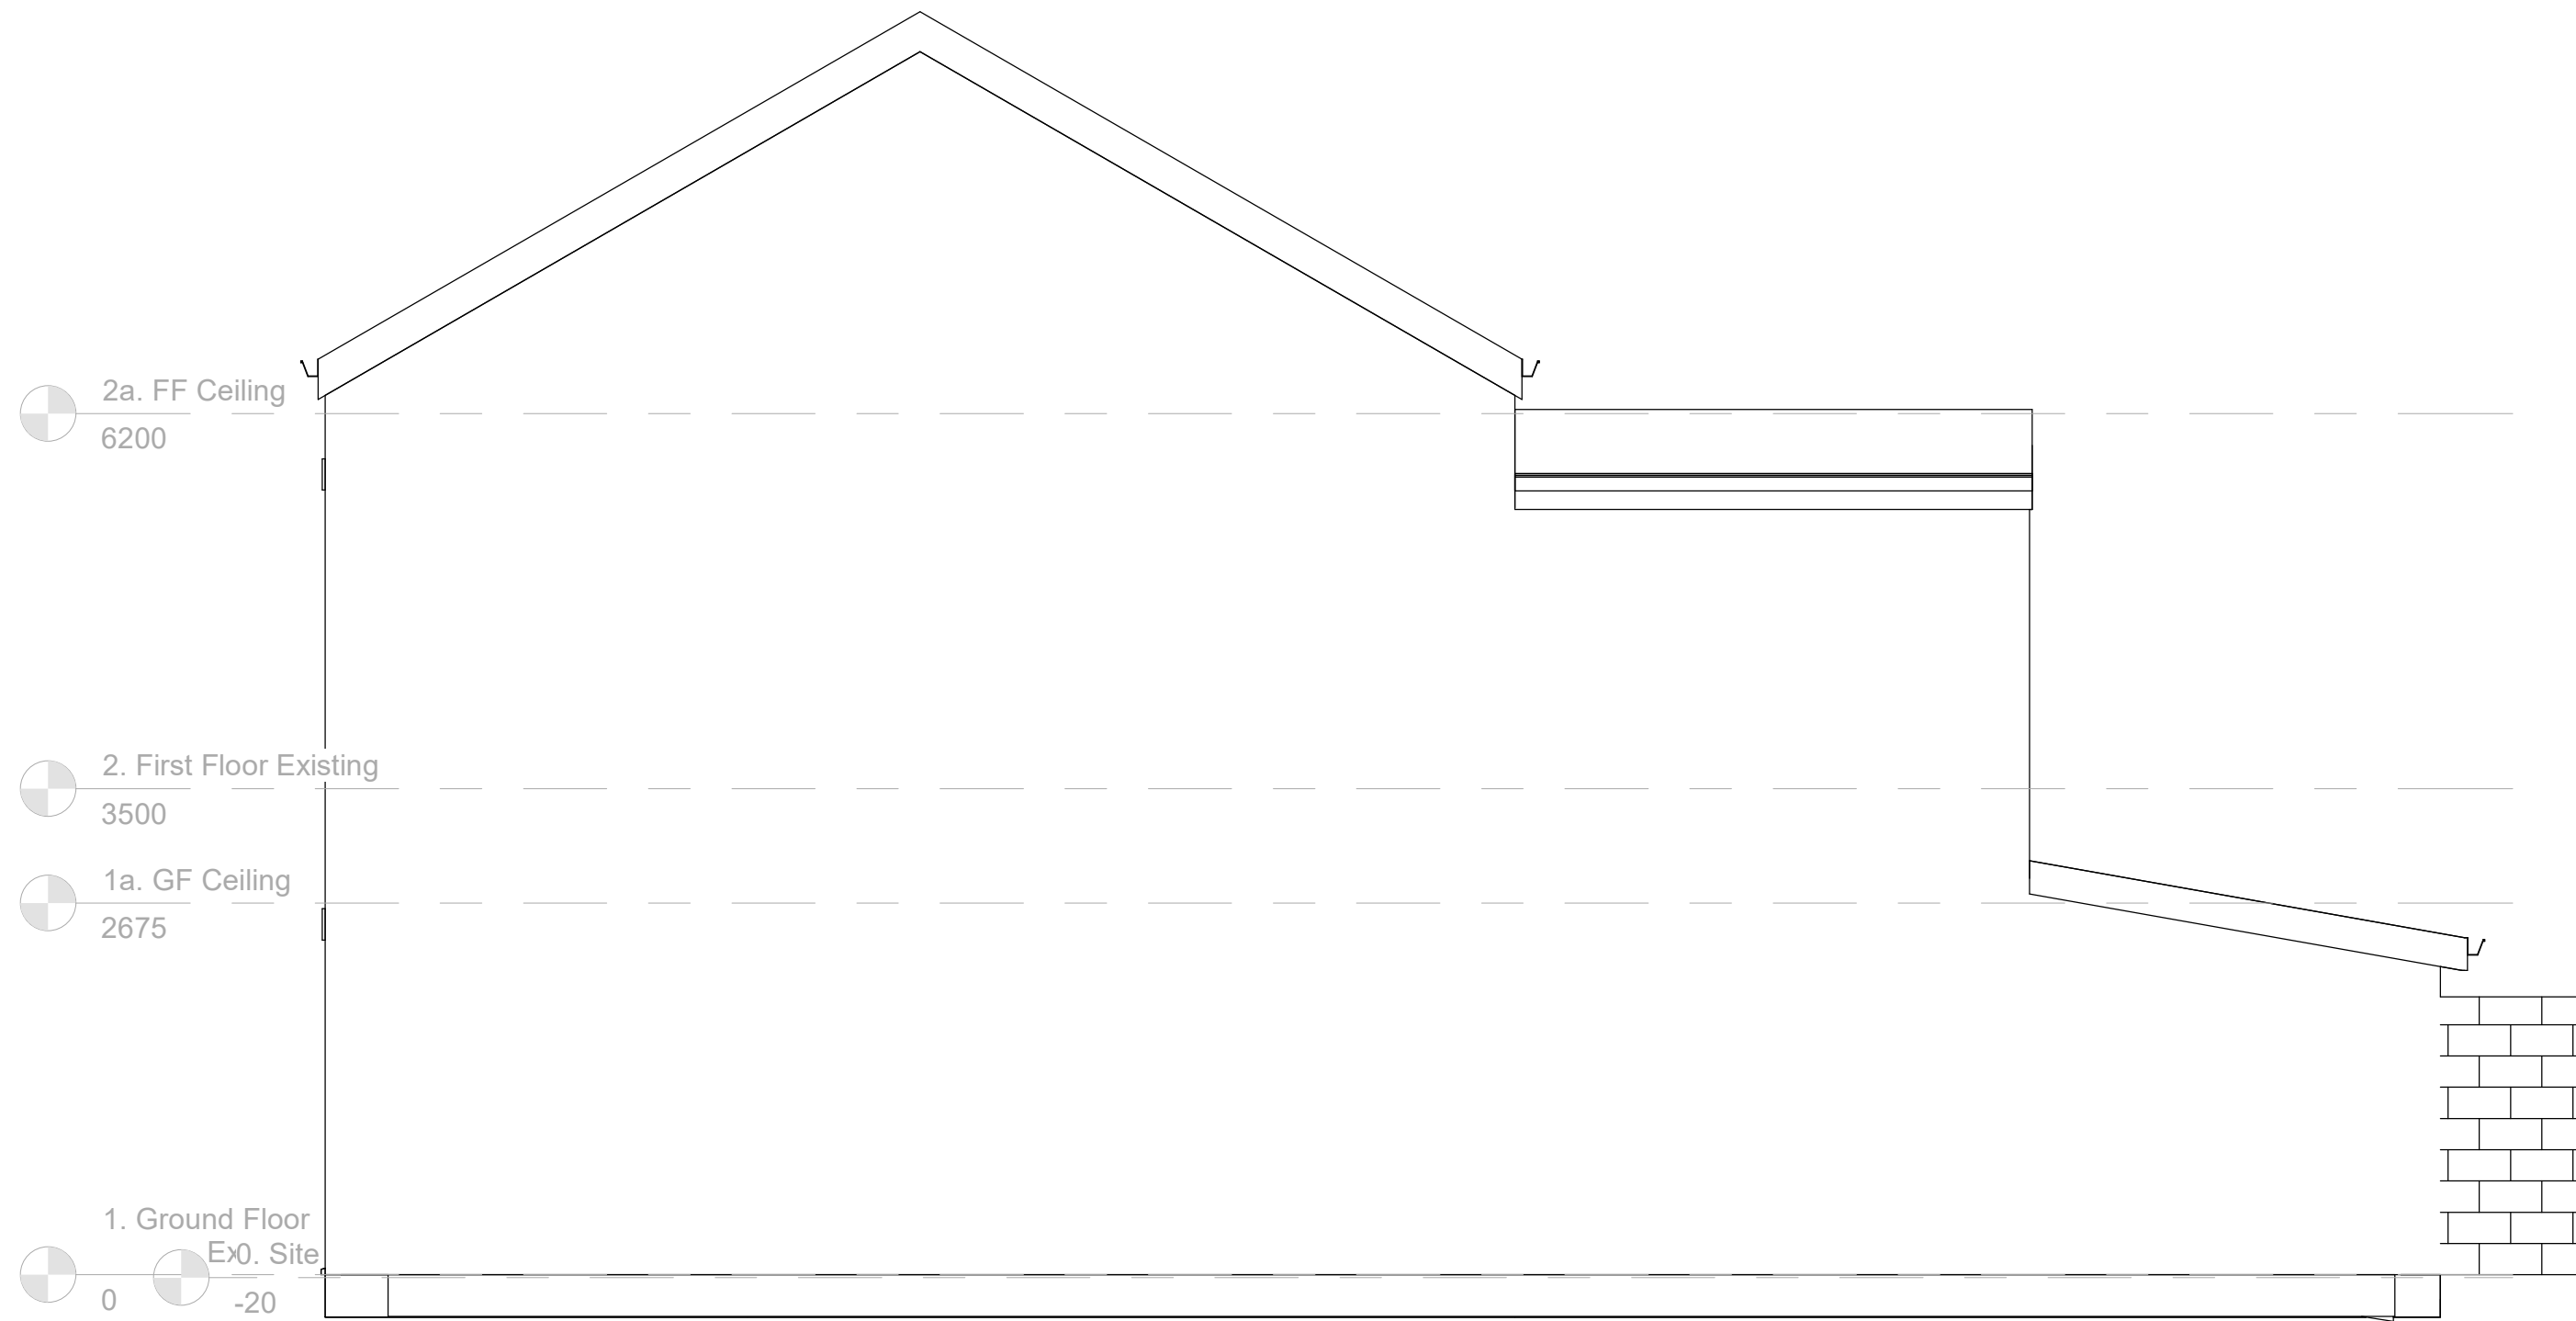

1 East Proposed
1 : 50

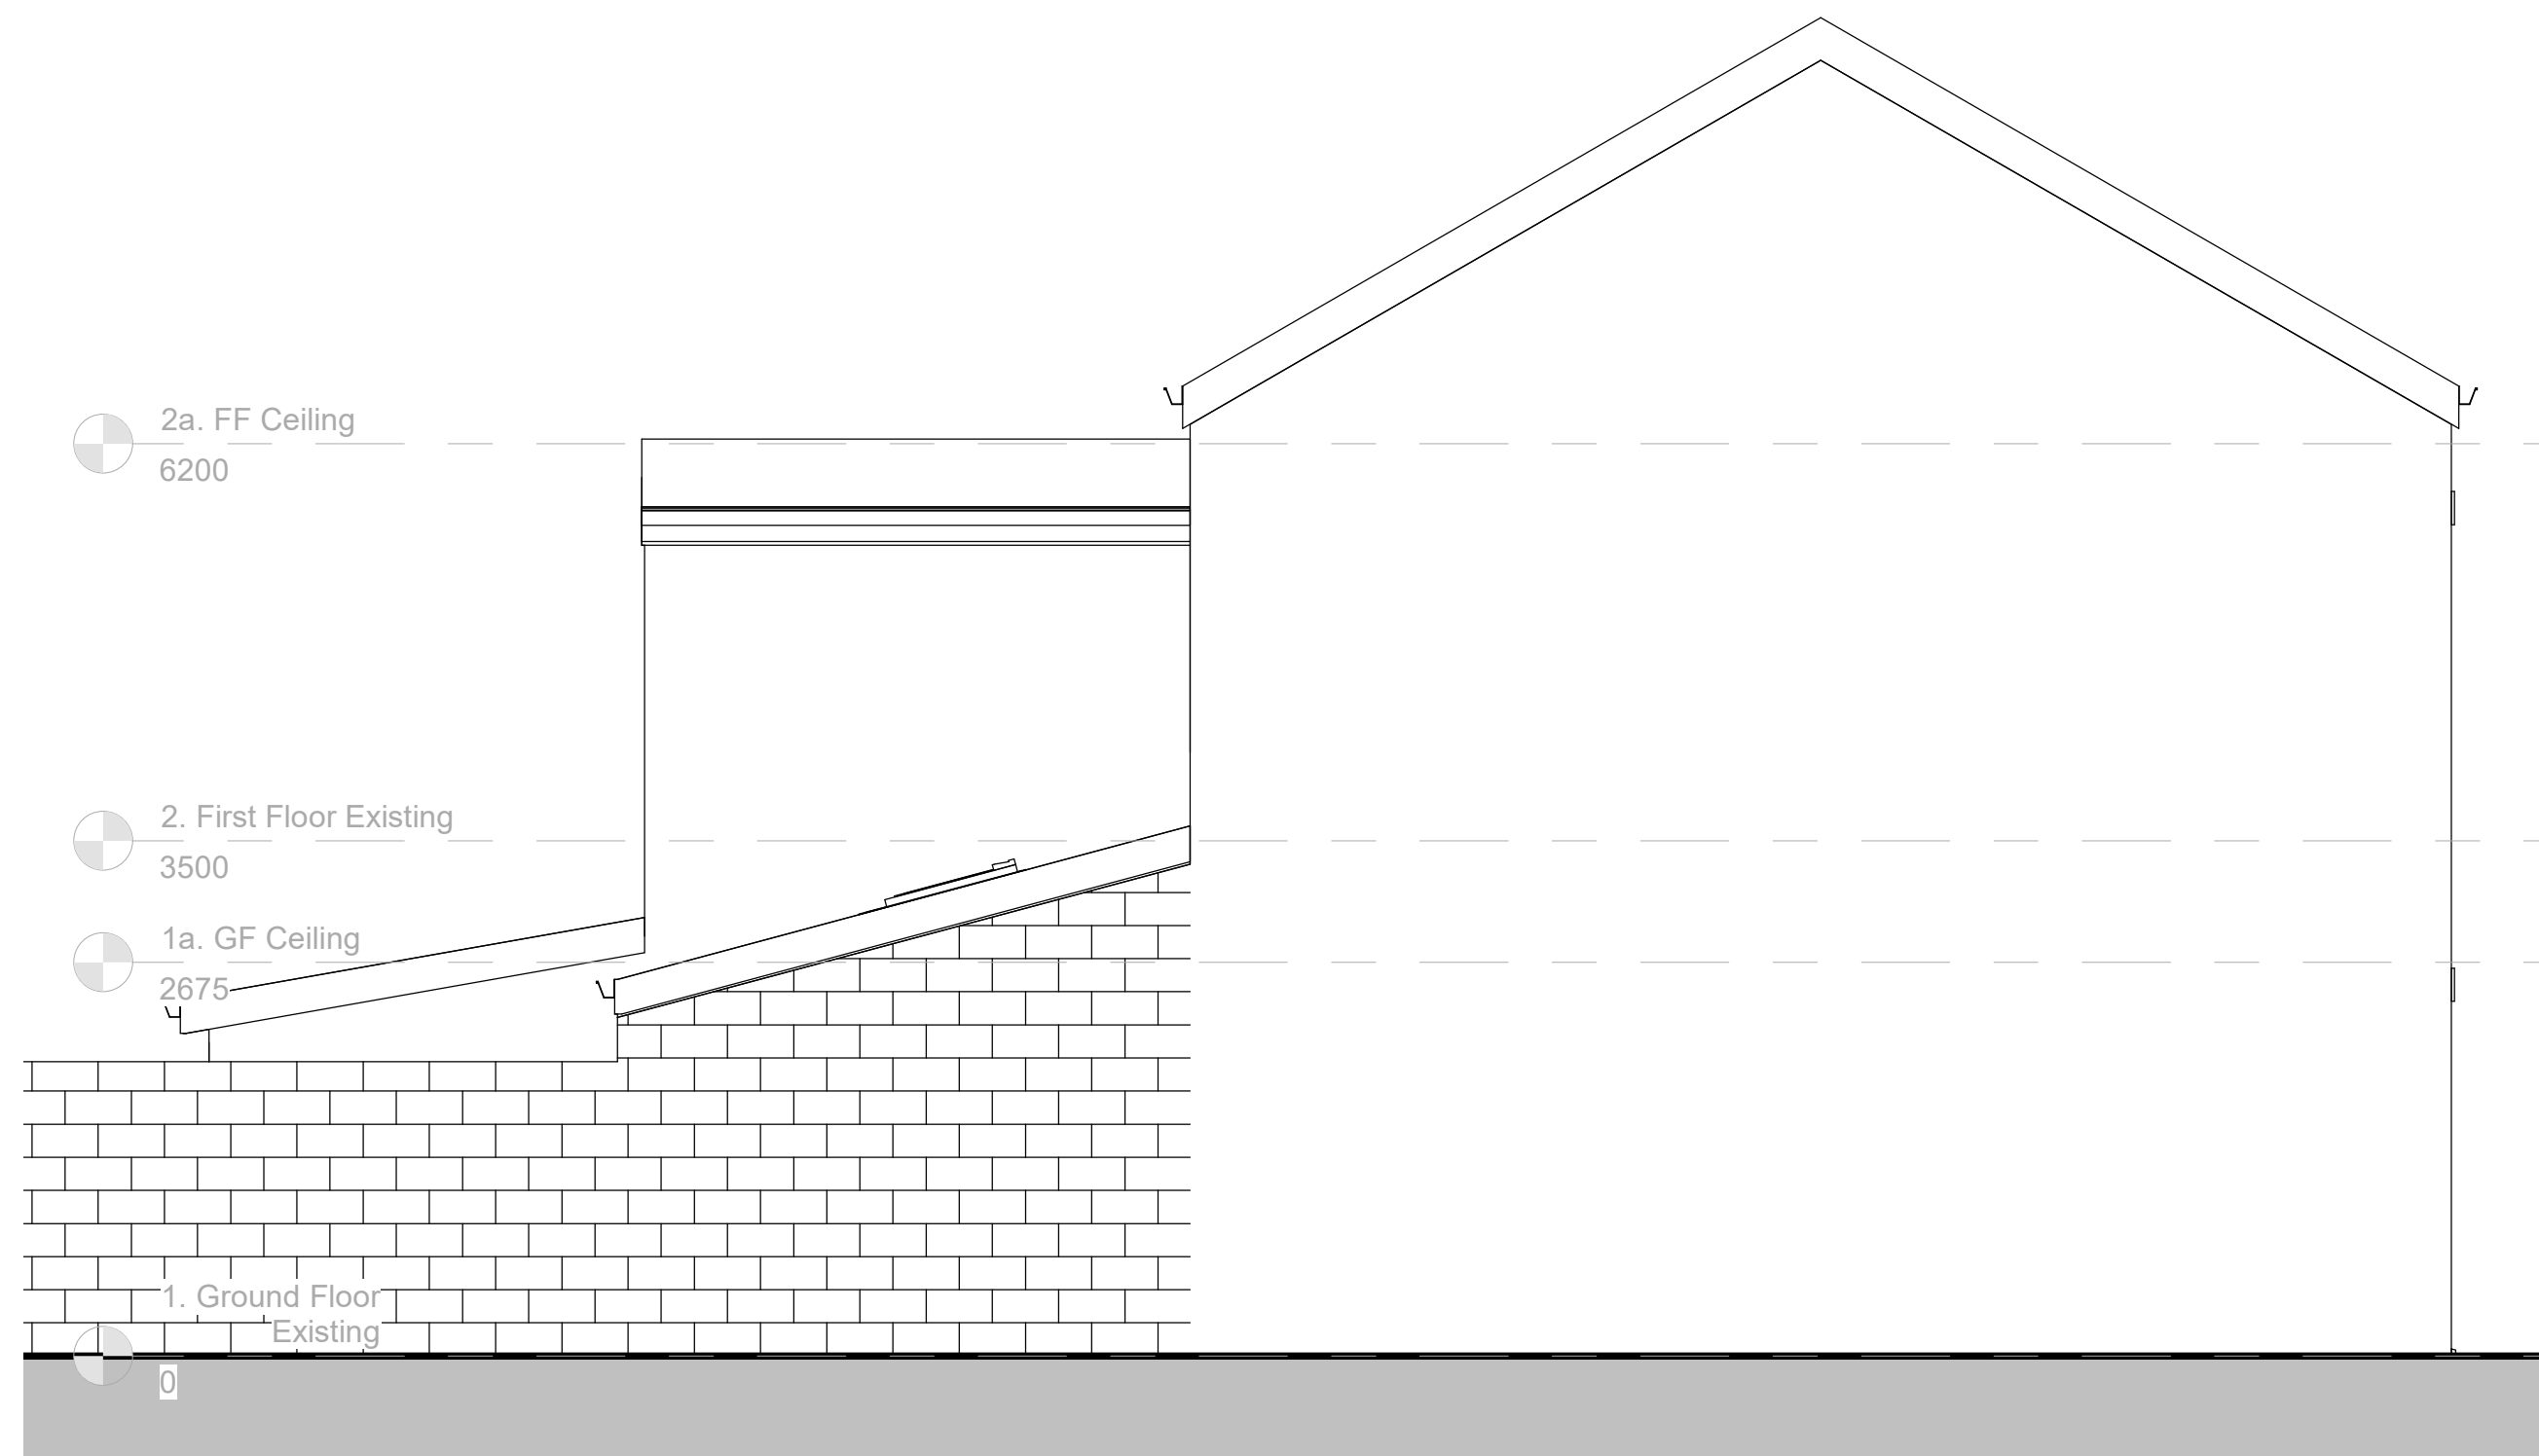

4 West Proposed
1 : 50

PROJECT		
13 Vernon Street, Single Storey Ext		
TITLE		
Elevations Proposed		
CLIENT		
Lee & Jordan		
DRAWN BY Author	CHECKED BY Checker	DATE 03/06/22
SCALE (@ A1) 1 : 50		PROJECT NUMBER
DRAWING NUMBER 2022-1-005		REV A