




1 Section 1
1 : 50



2 Section 2
1 : 50

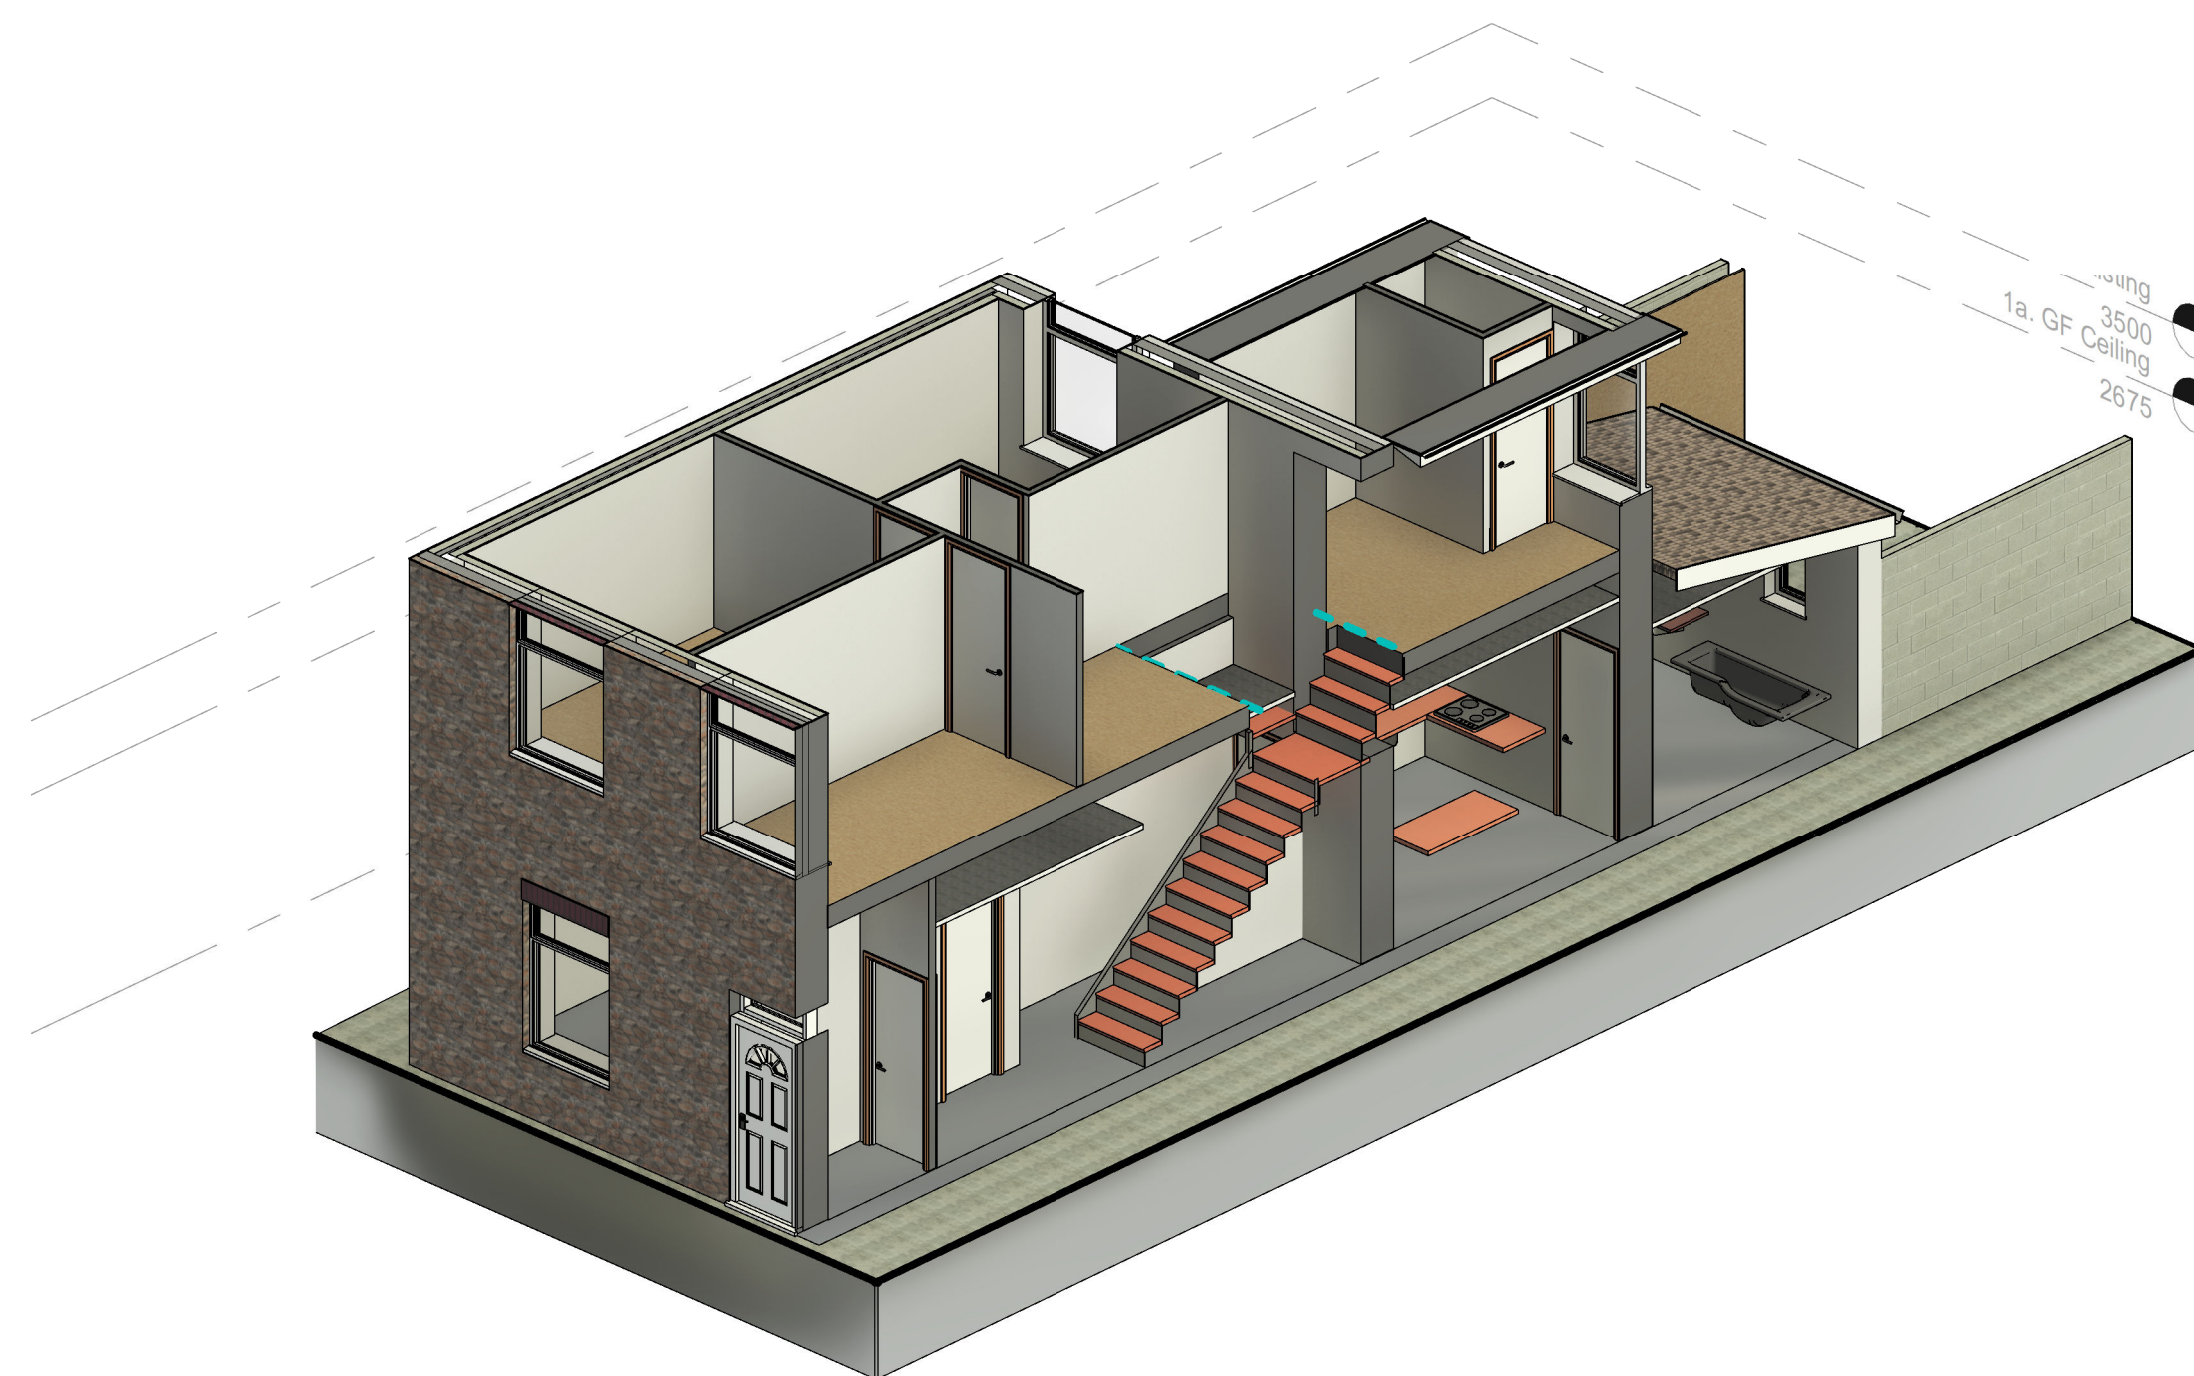

3 3D Section

PROJECT
13 Vernon Street,
Single Storey Ext

TITLE
Sections

CLIENT
Lee & Jordan

DRAWN BY
Author
CHECKED BY
Checker
DATE
03/03/22

SCALE (@ A1)
1 : 50
PROJECT NUMBER

DRAWING NUMBER
2022-1-003
REV