




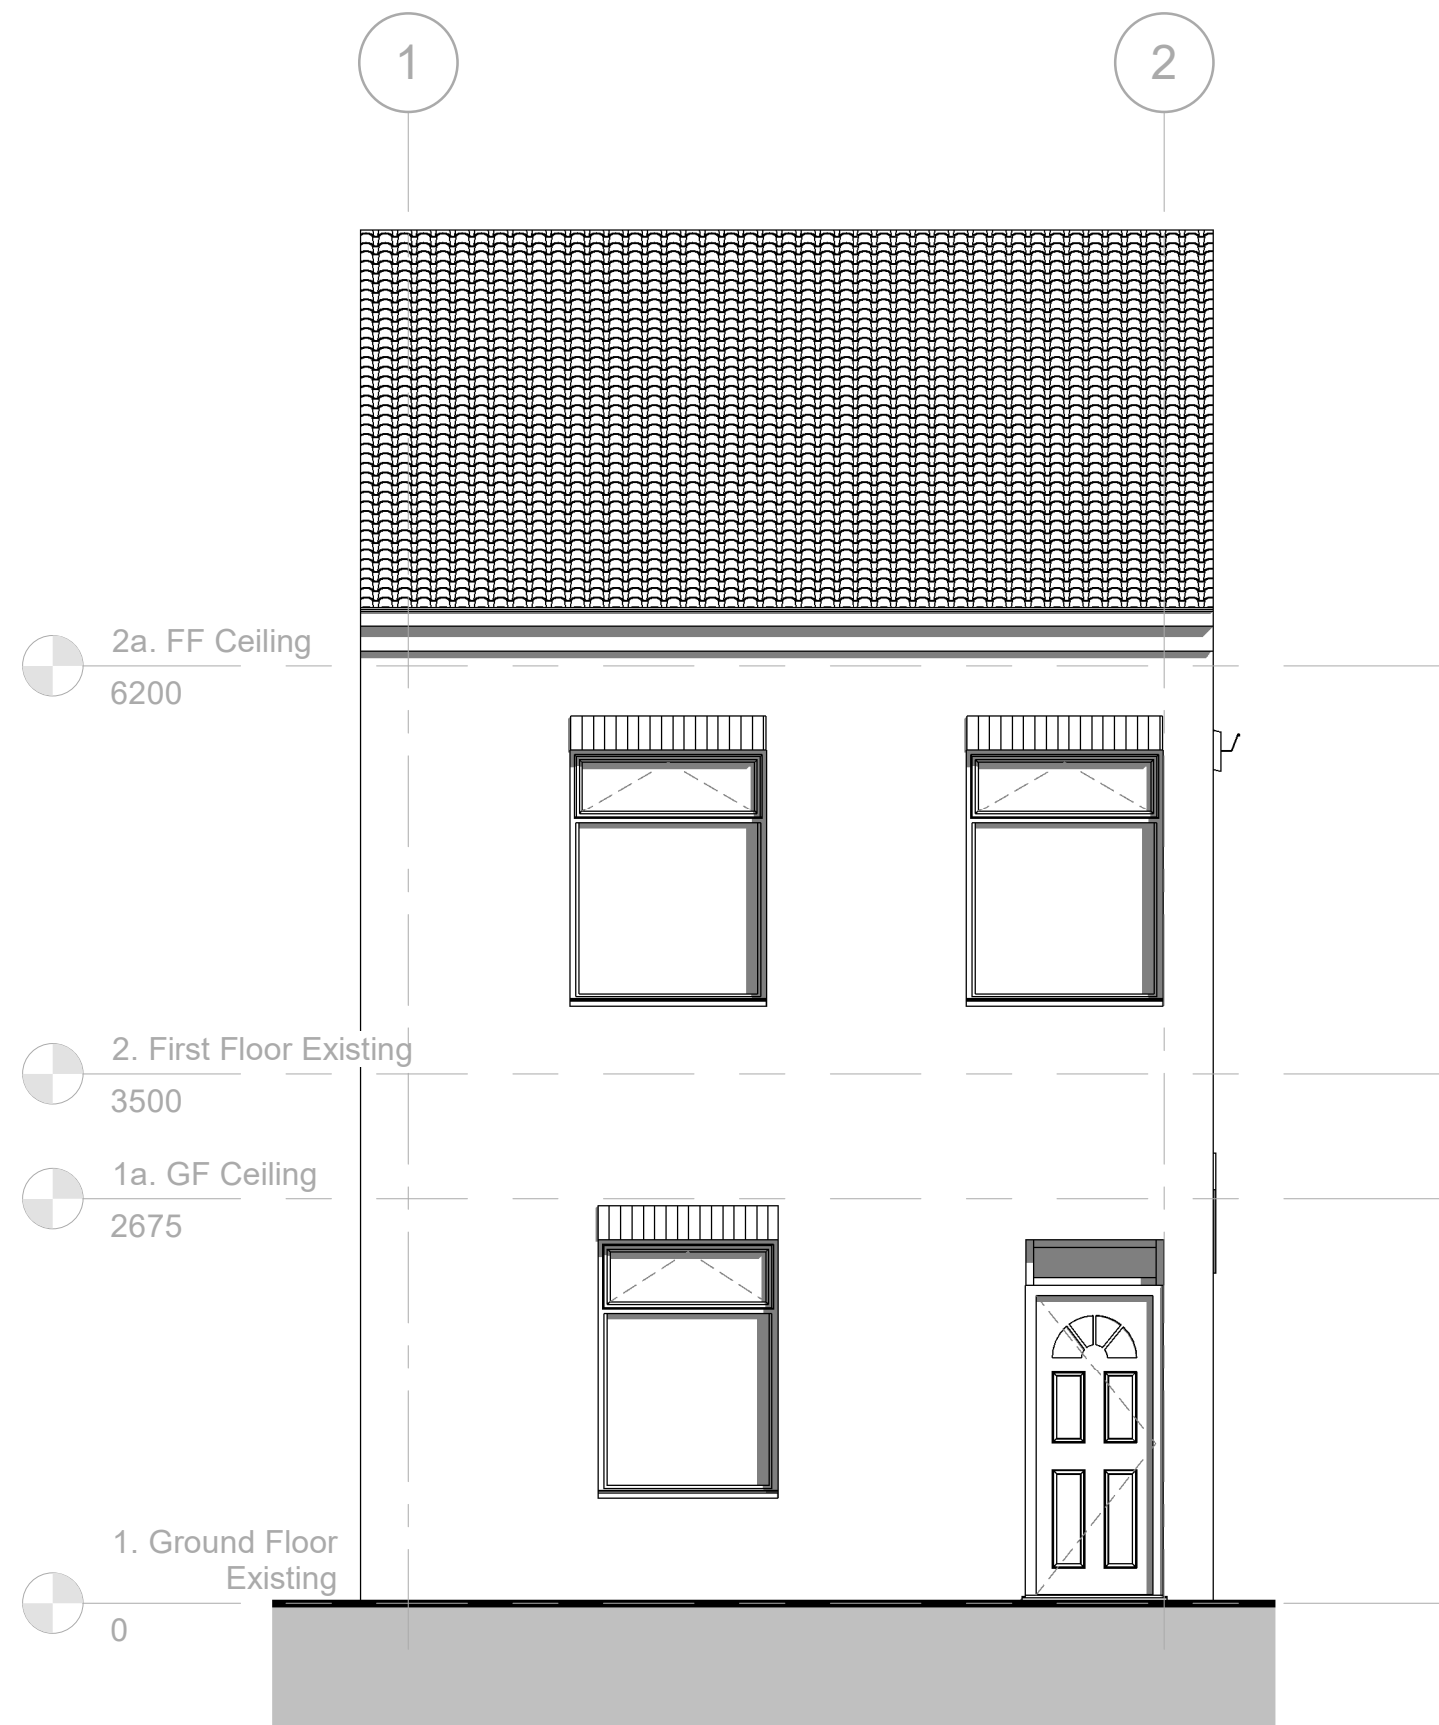


2 South Existing
1 : 50

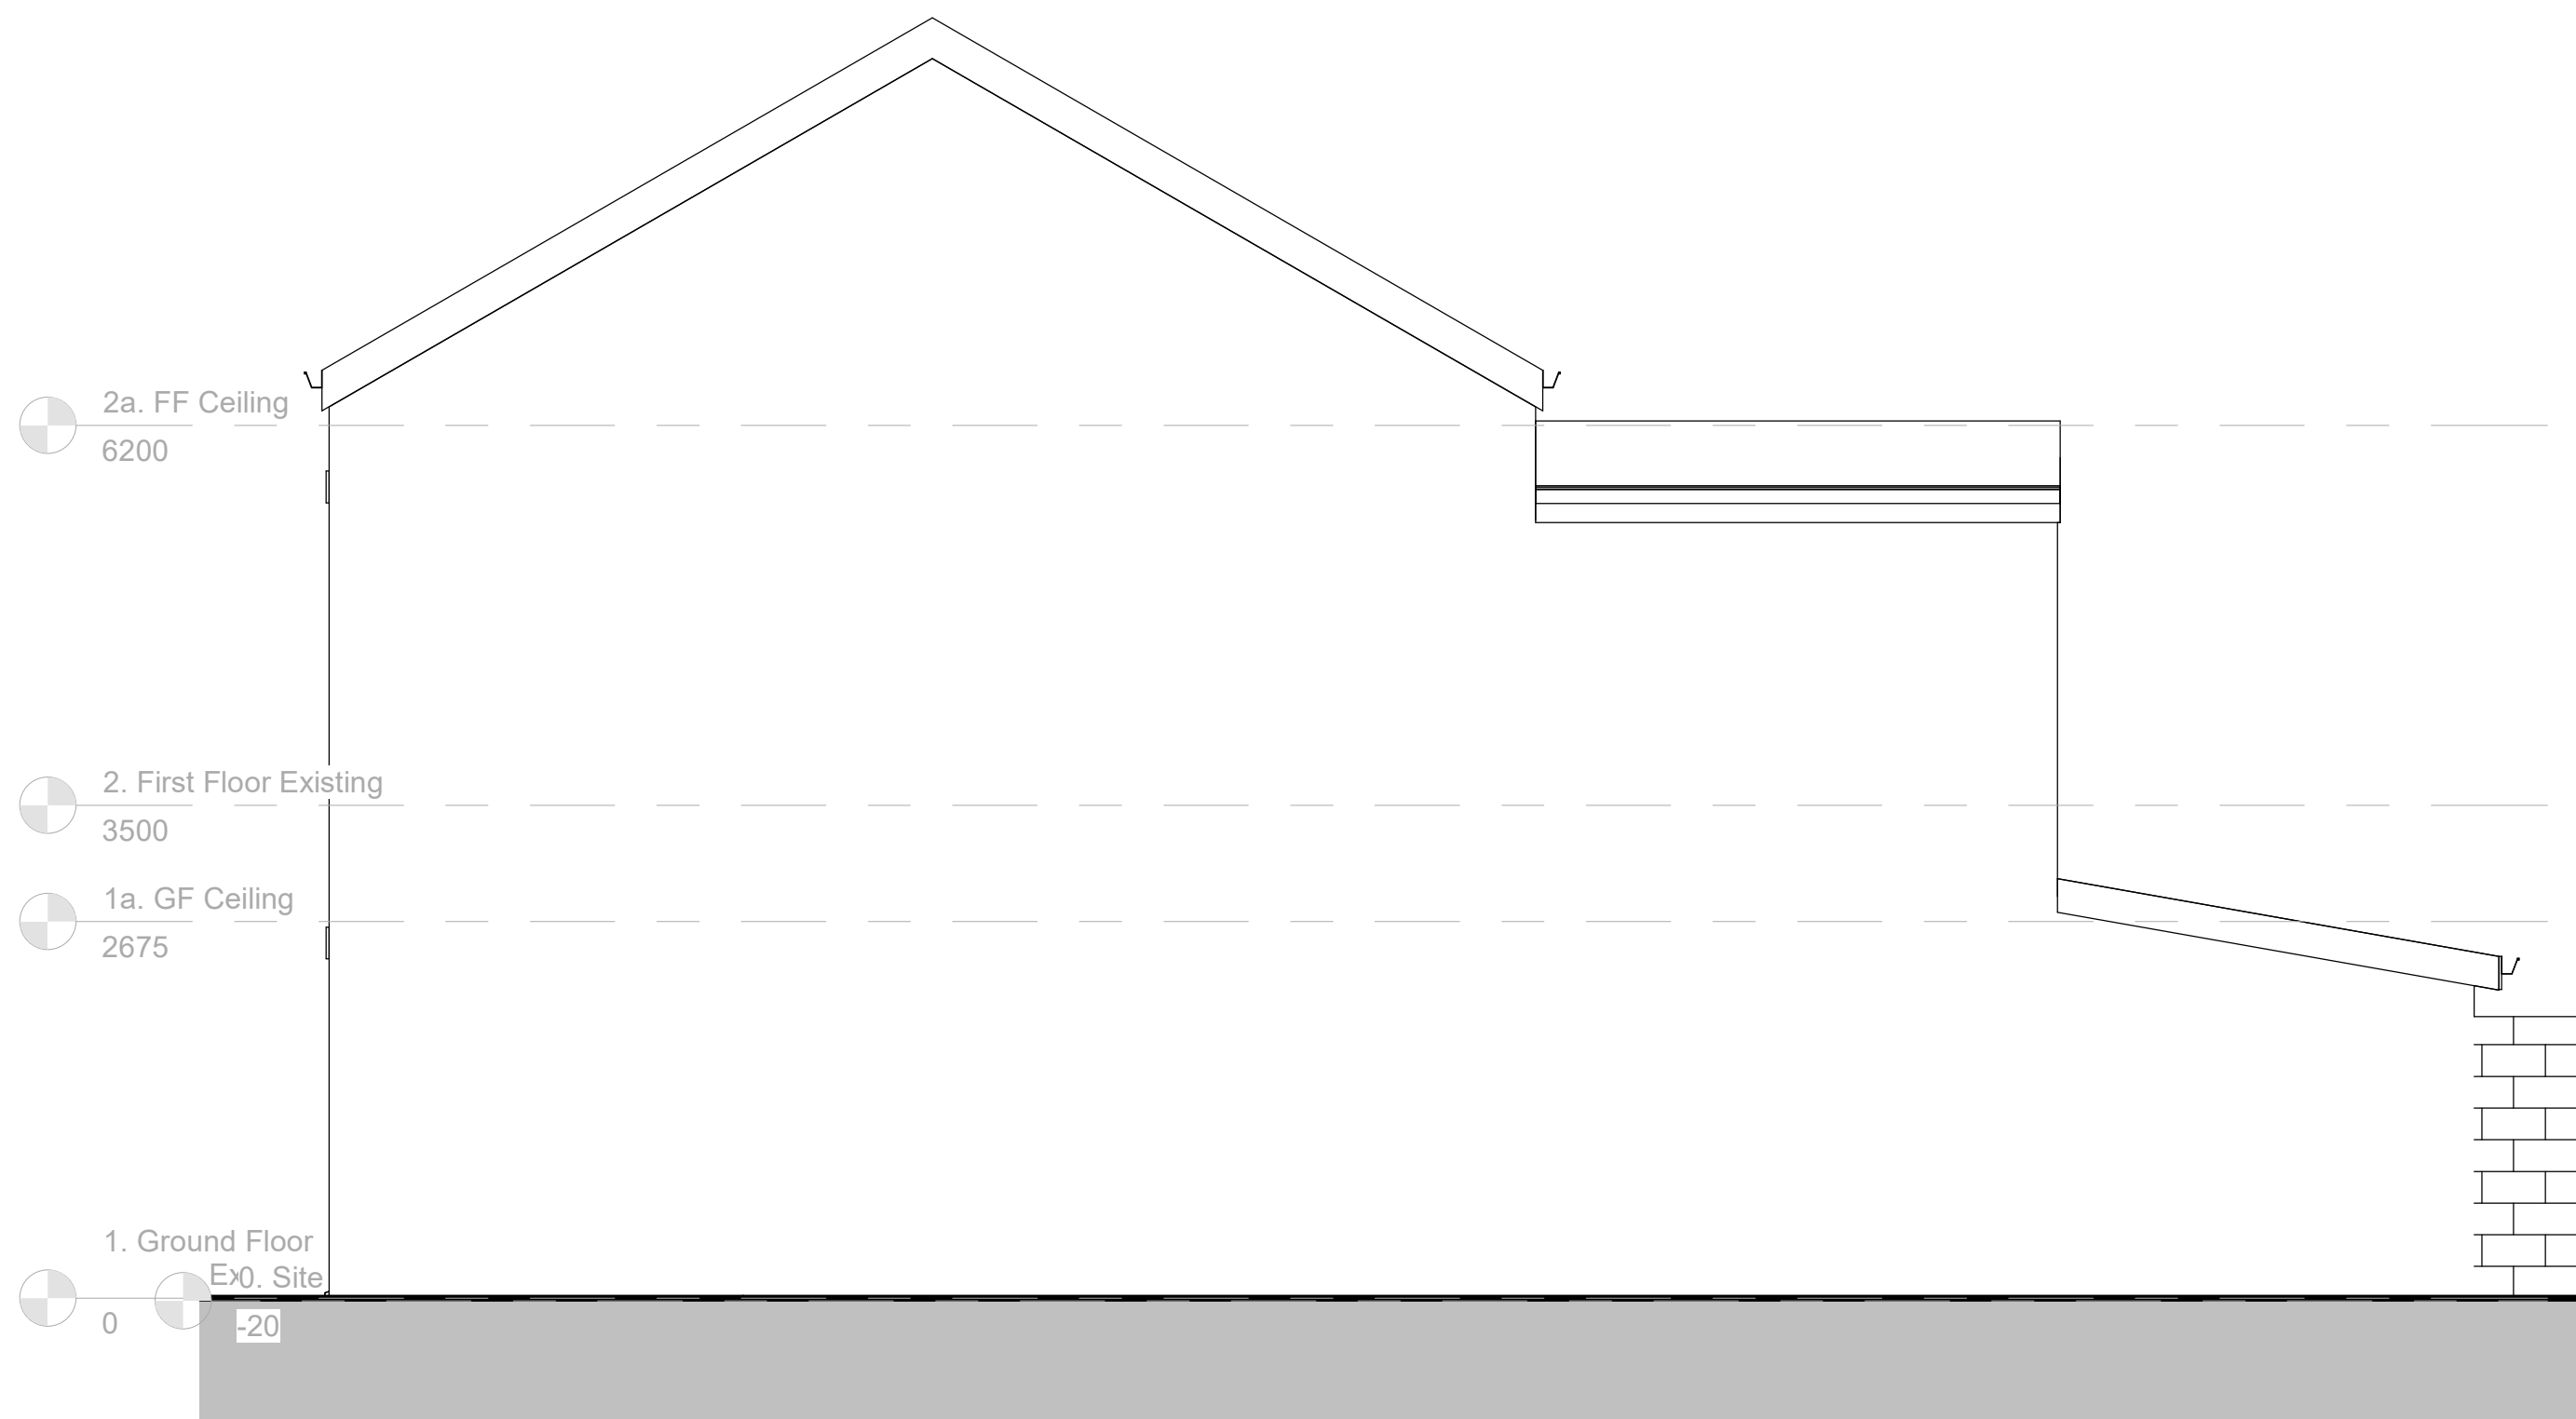

1 East Existing
1 : 50

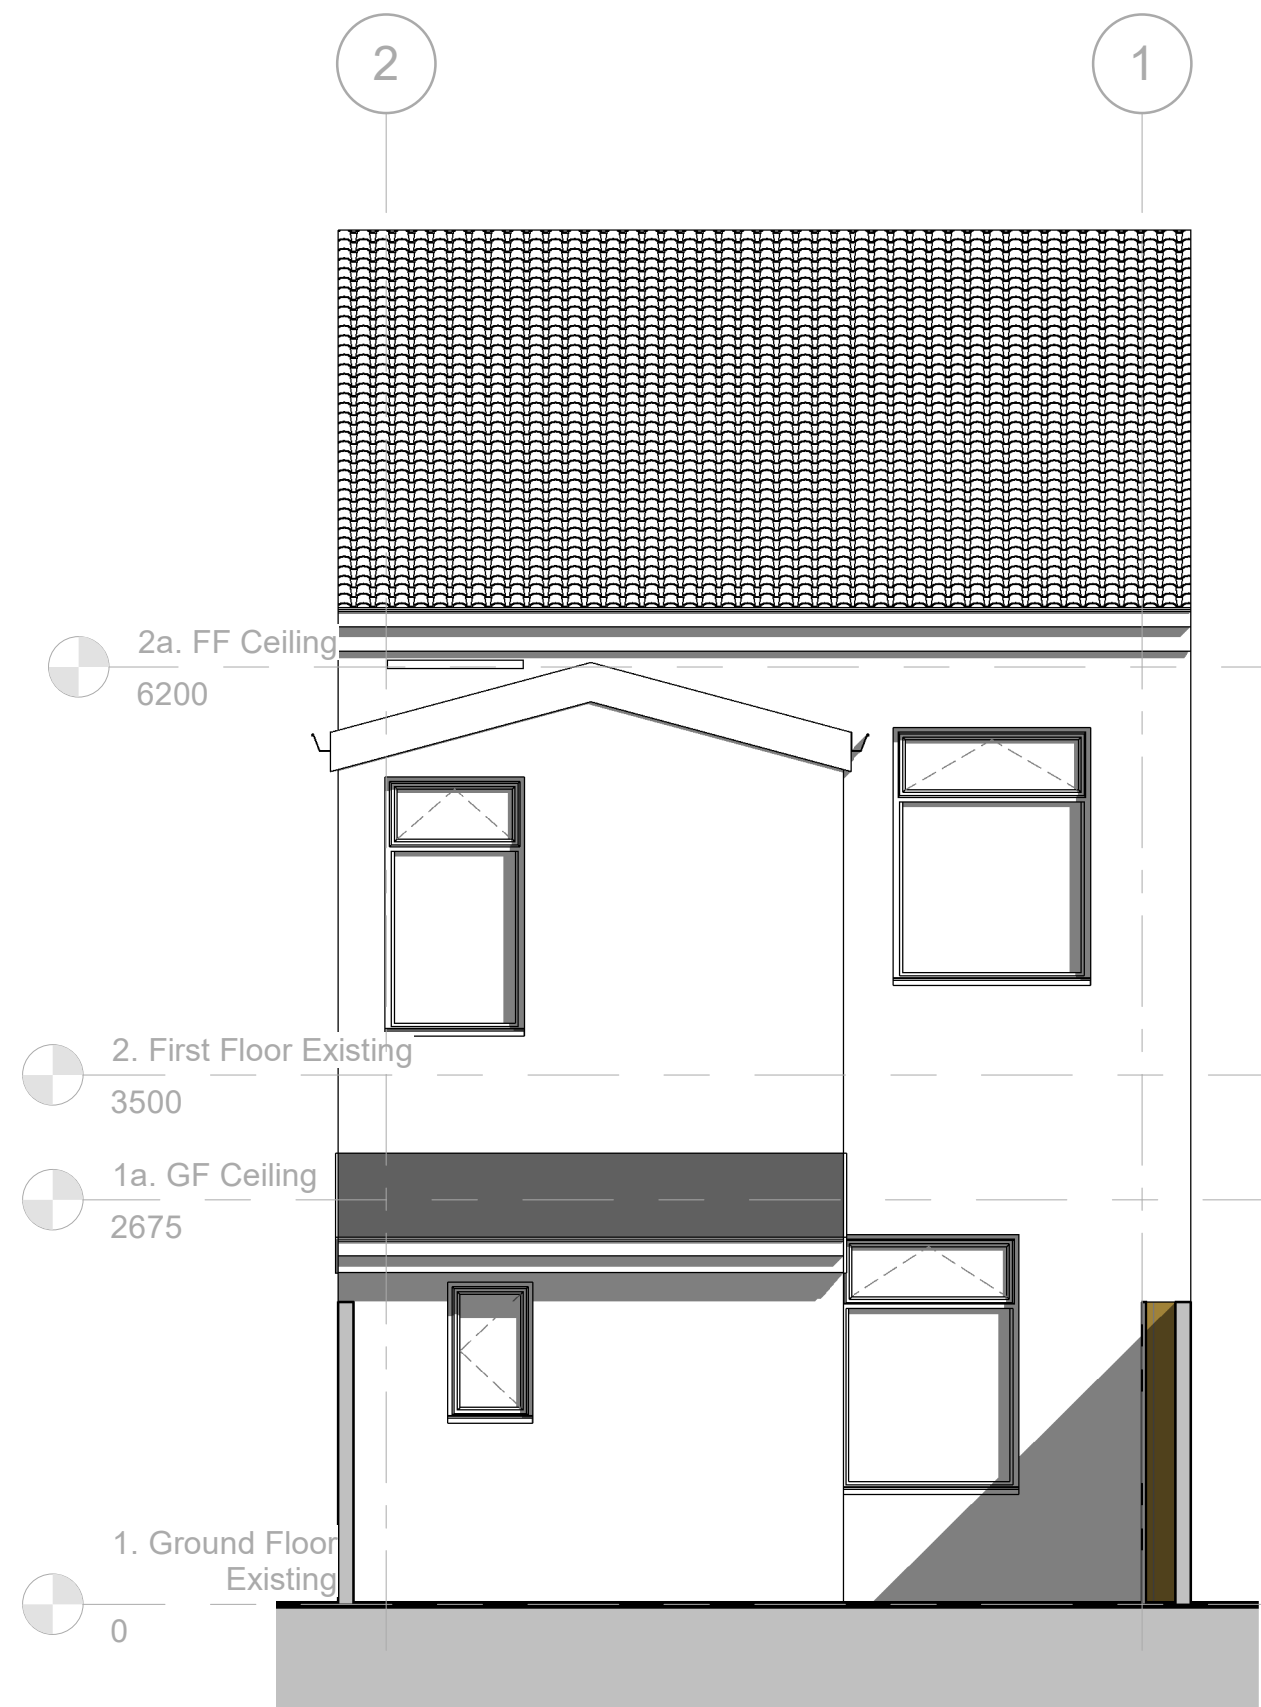

3 North Existing
1 : 50

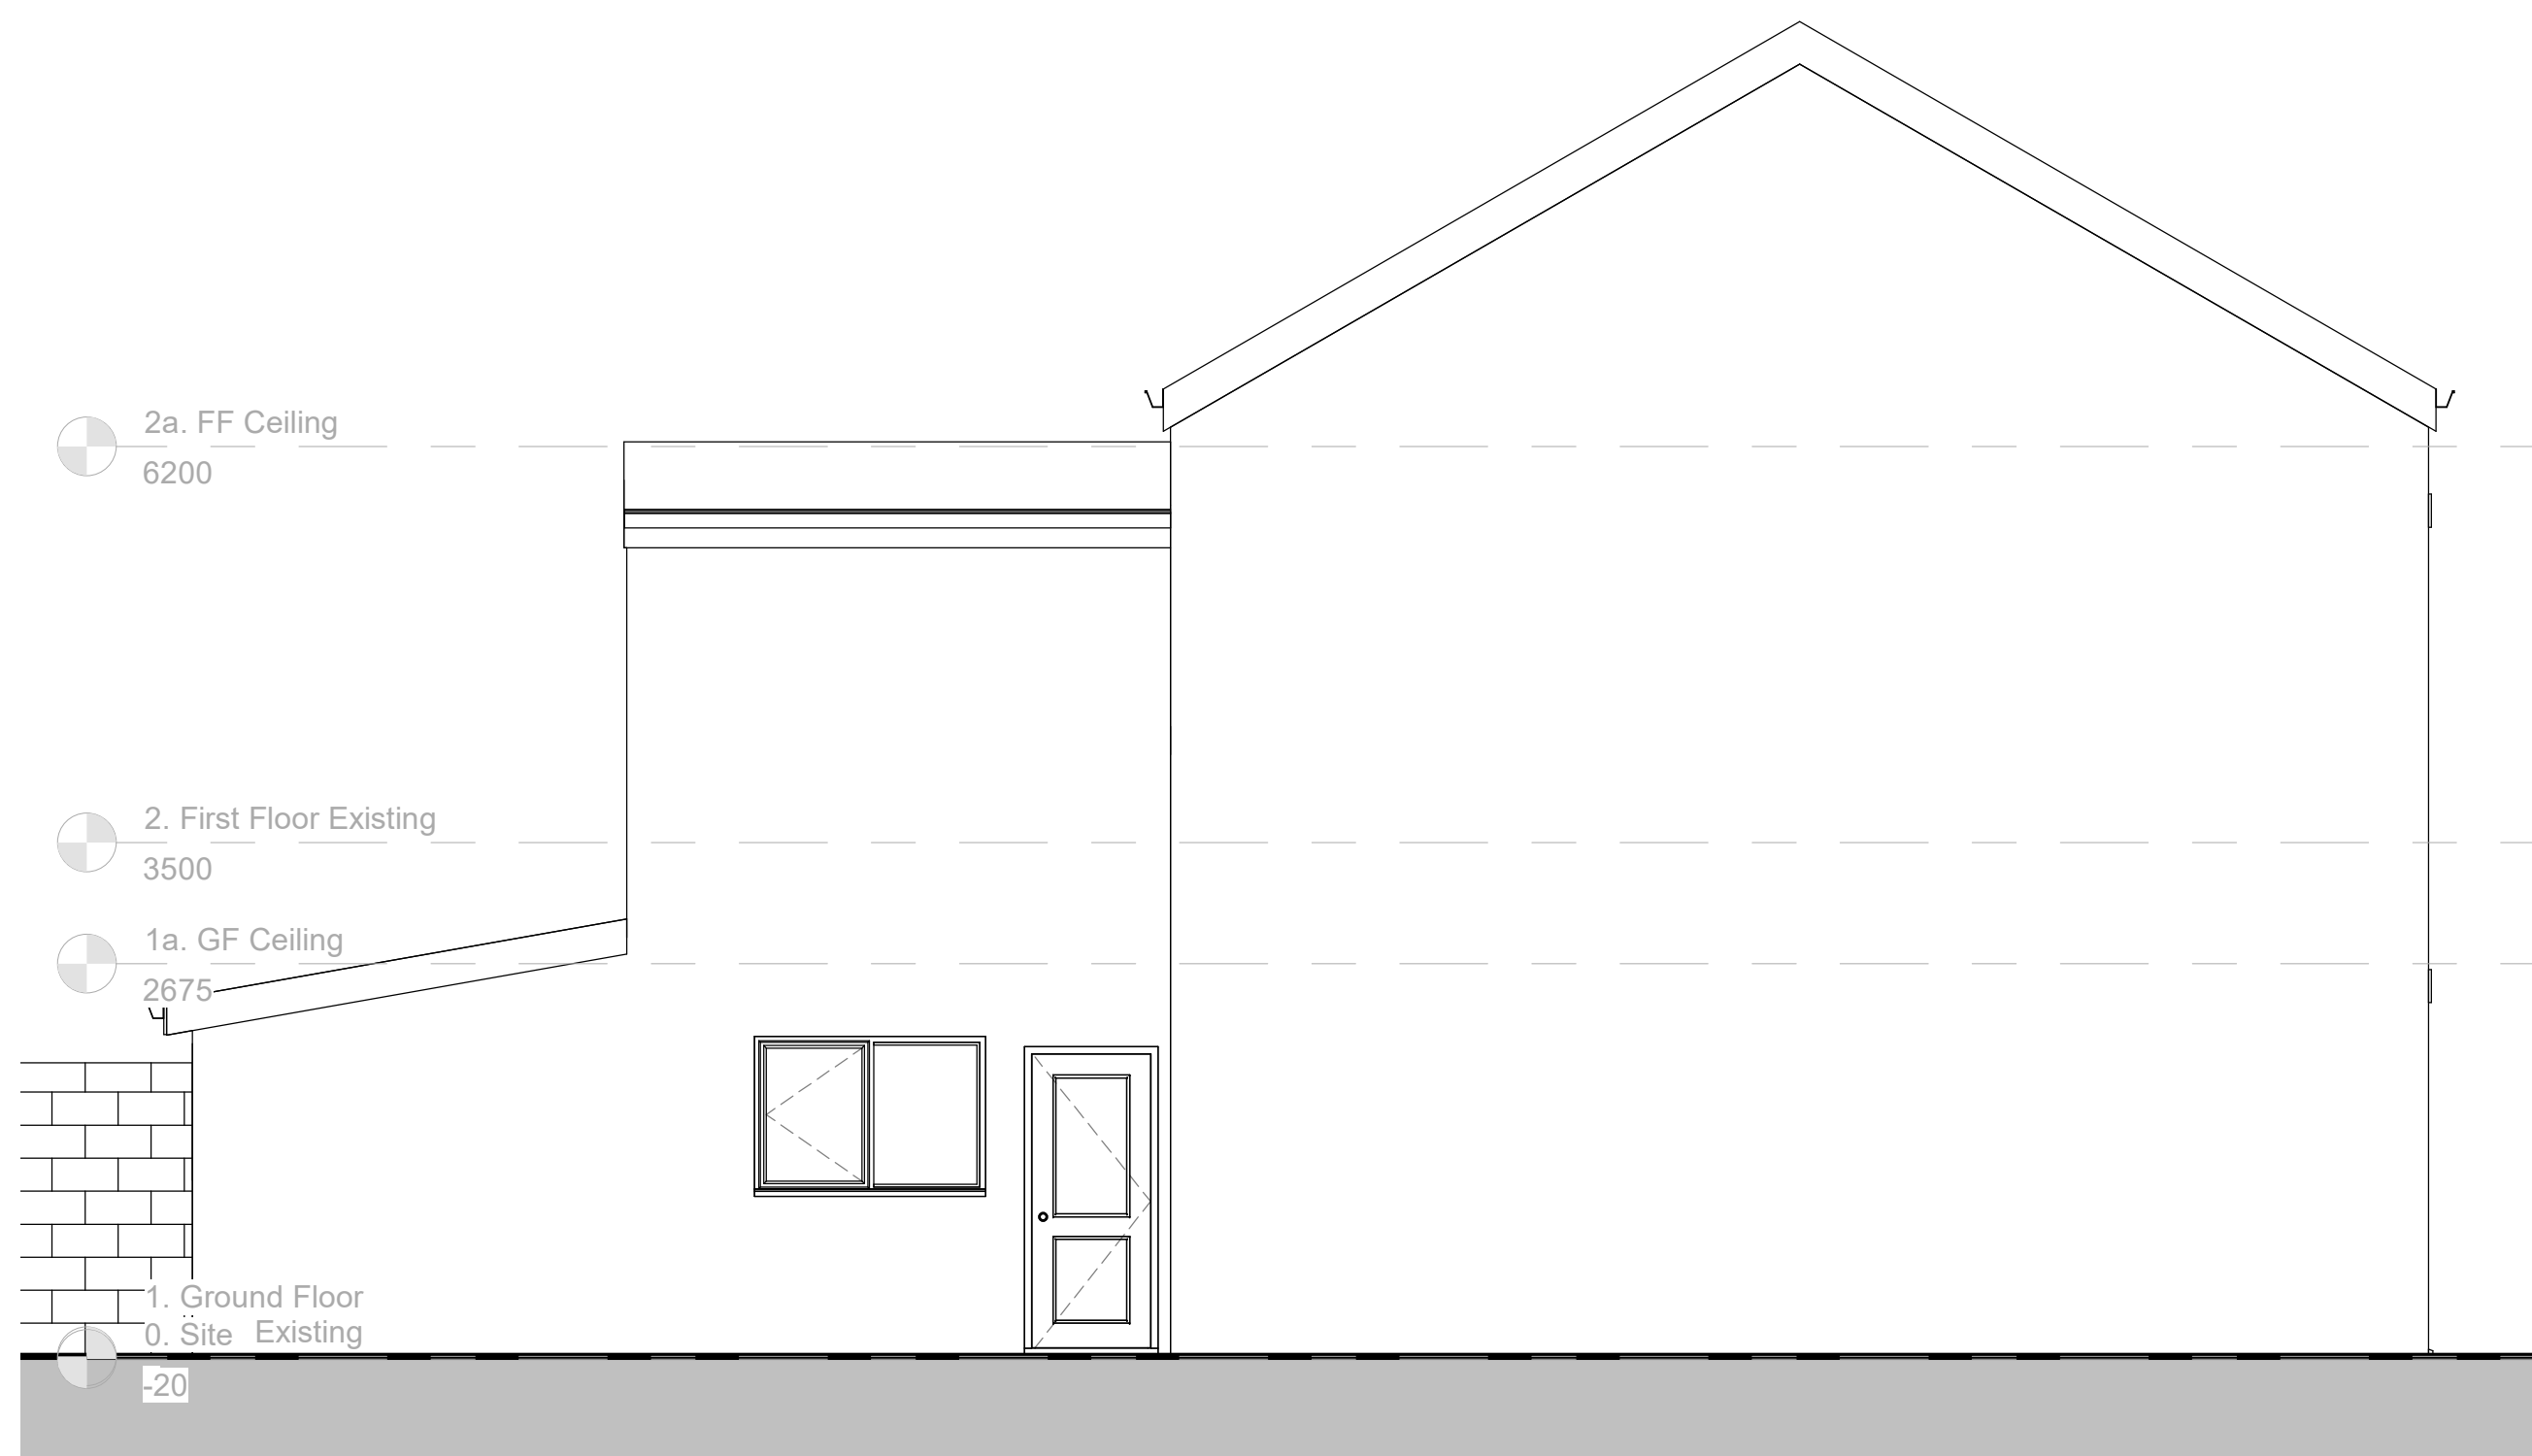

4 West Existing
1 : 50

PROJECT

13 Vernon Street,
Single Storey Ext

TITLE

Elevations Existing

CLIENT

Lee & Jordan

DRAWN BY
Author

CHECKED BY
Checker

DATE
03/03/22

SCALE (@ A1)
1 : 50

PROJECT NUMBER

DRAWING NUMBER

2022-1-002

REV