


Superseded


DATE:	25th February 2021	CHECKED:	
SCALE:	1:100	JOB TITLE	Proposed Domestic extension at 311 Graig Road, Godregrai, Pontardawe, Swansea, SA9 2NZ
DRNG. NO.	JD009	REV.	E

REVISIONS
A - 22/12/2021 - Elevation name added
B - 07/01/2022 - Side elevation revised to reflect 1m set back as per plan
C - 29/03/2022 - Garage door to front elevation removed as well as ridge and eaves heights checked
D - 01/04/2022 - Front wall reduced to match plans
E - 06/04/2022 - Heights added


REAR ELEVATION

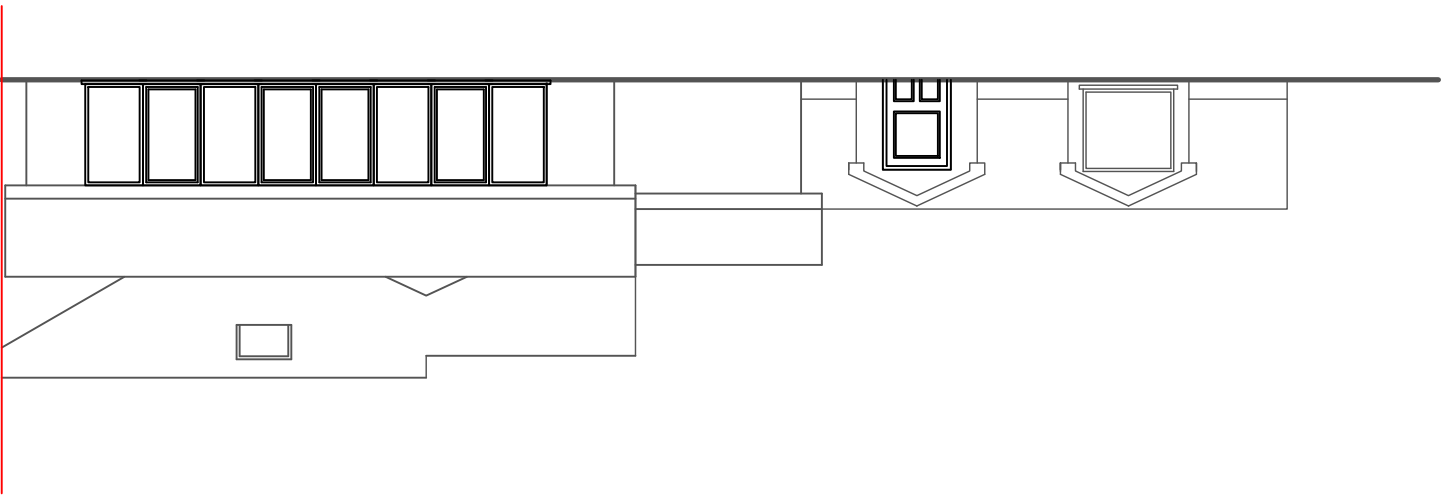

FRONT ELEVATION

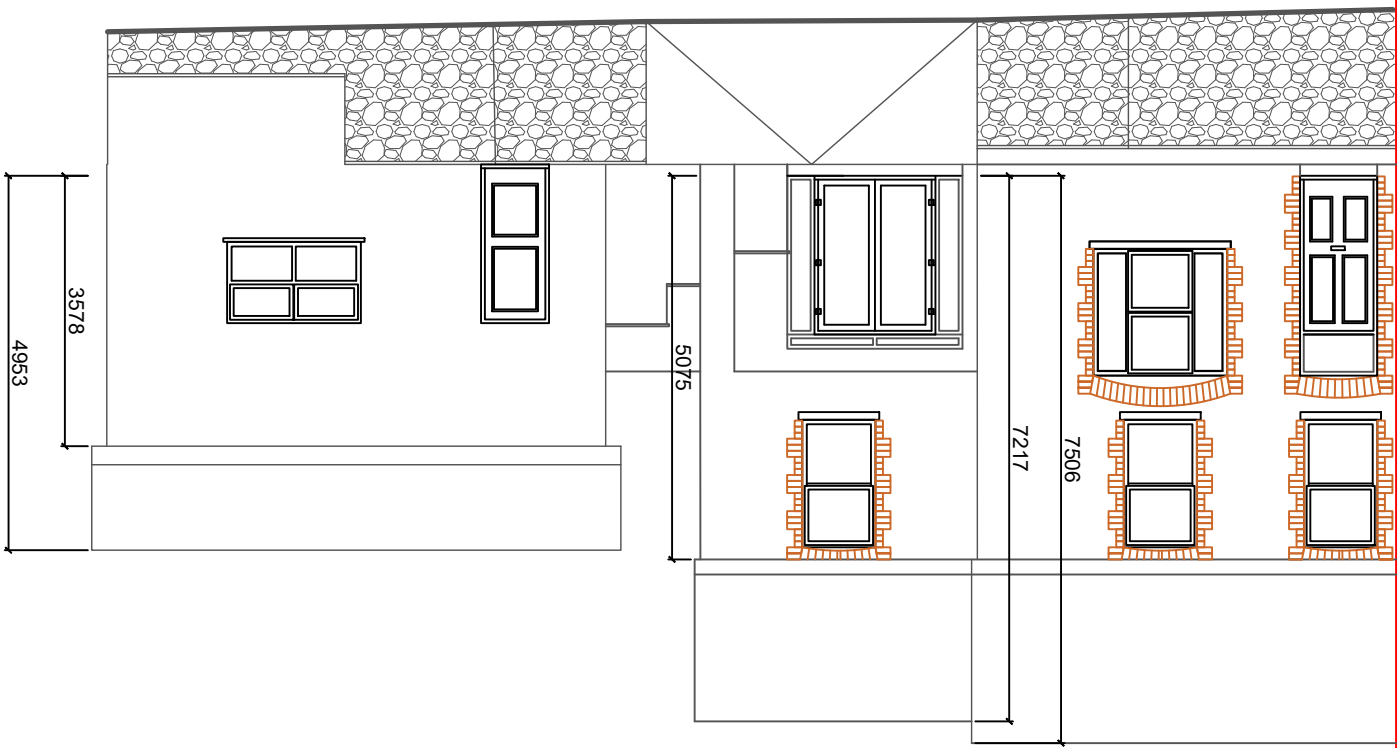

SIDE ELEVATION

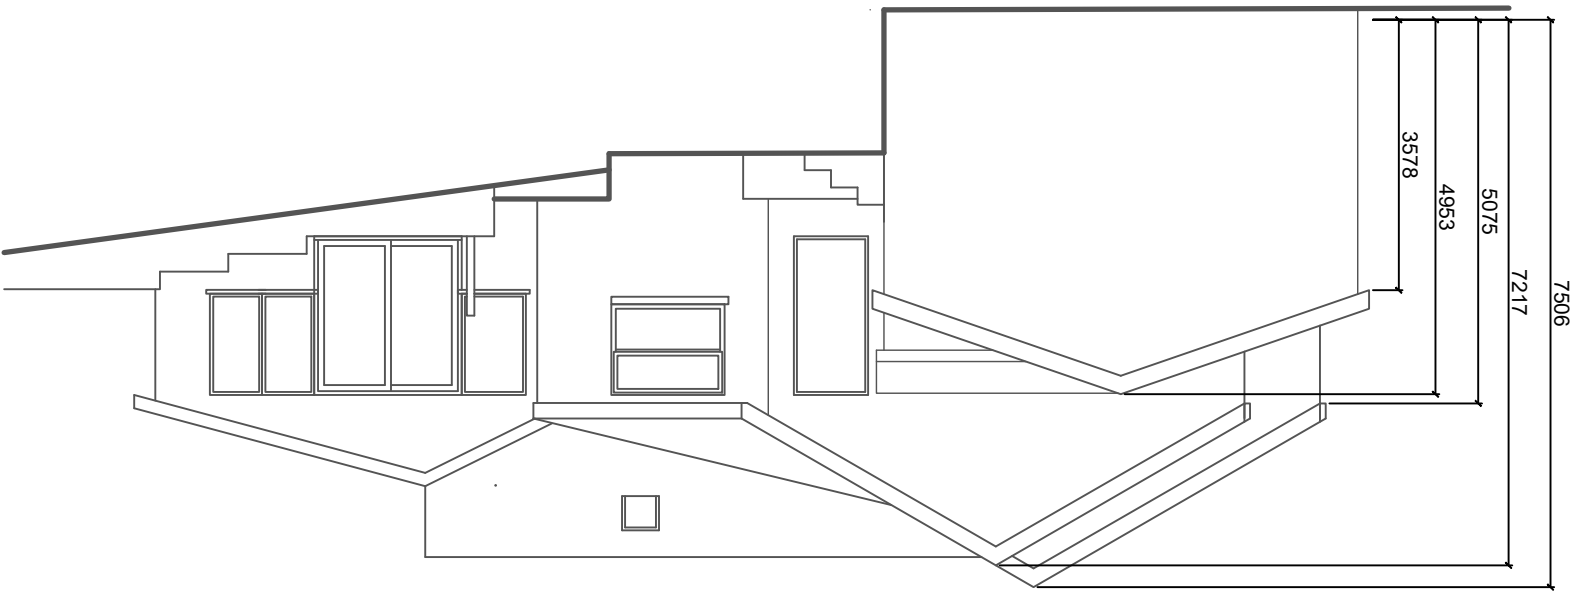

All Dimensions are to be site checked