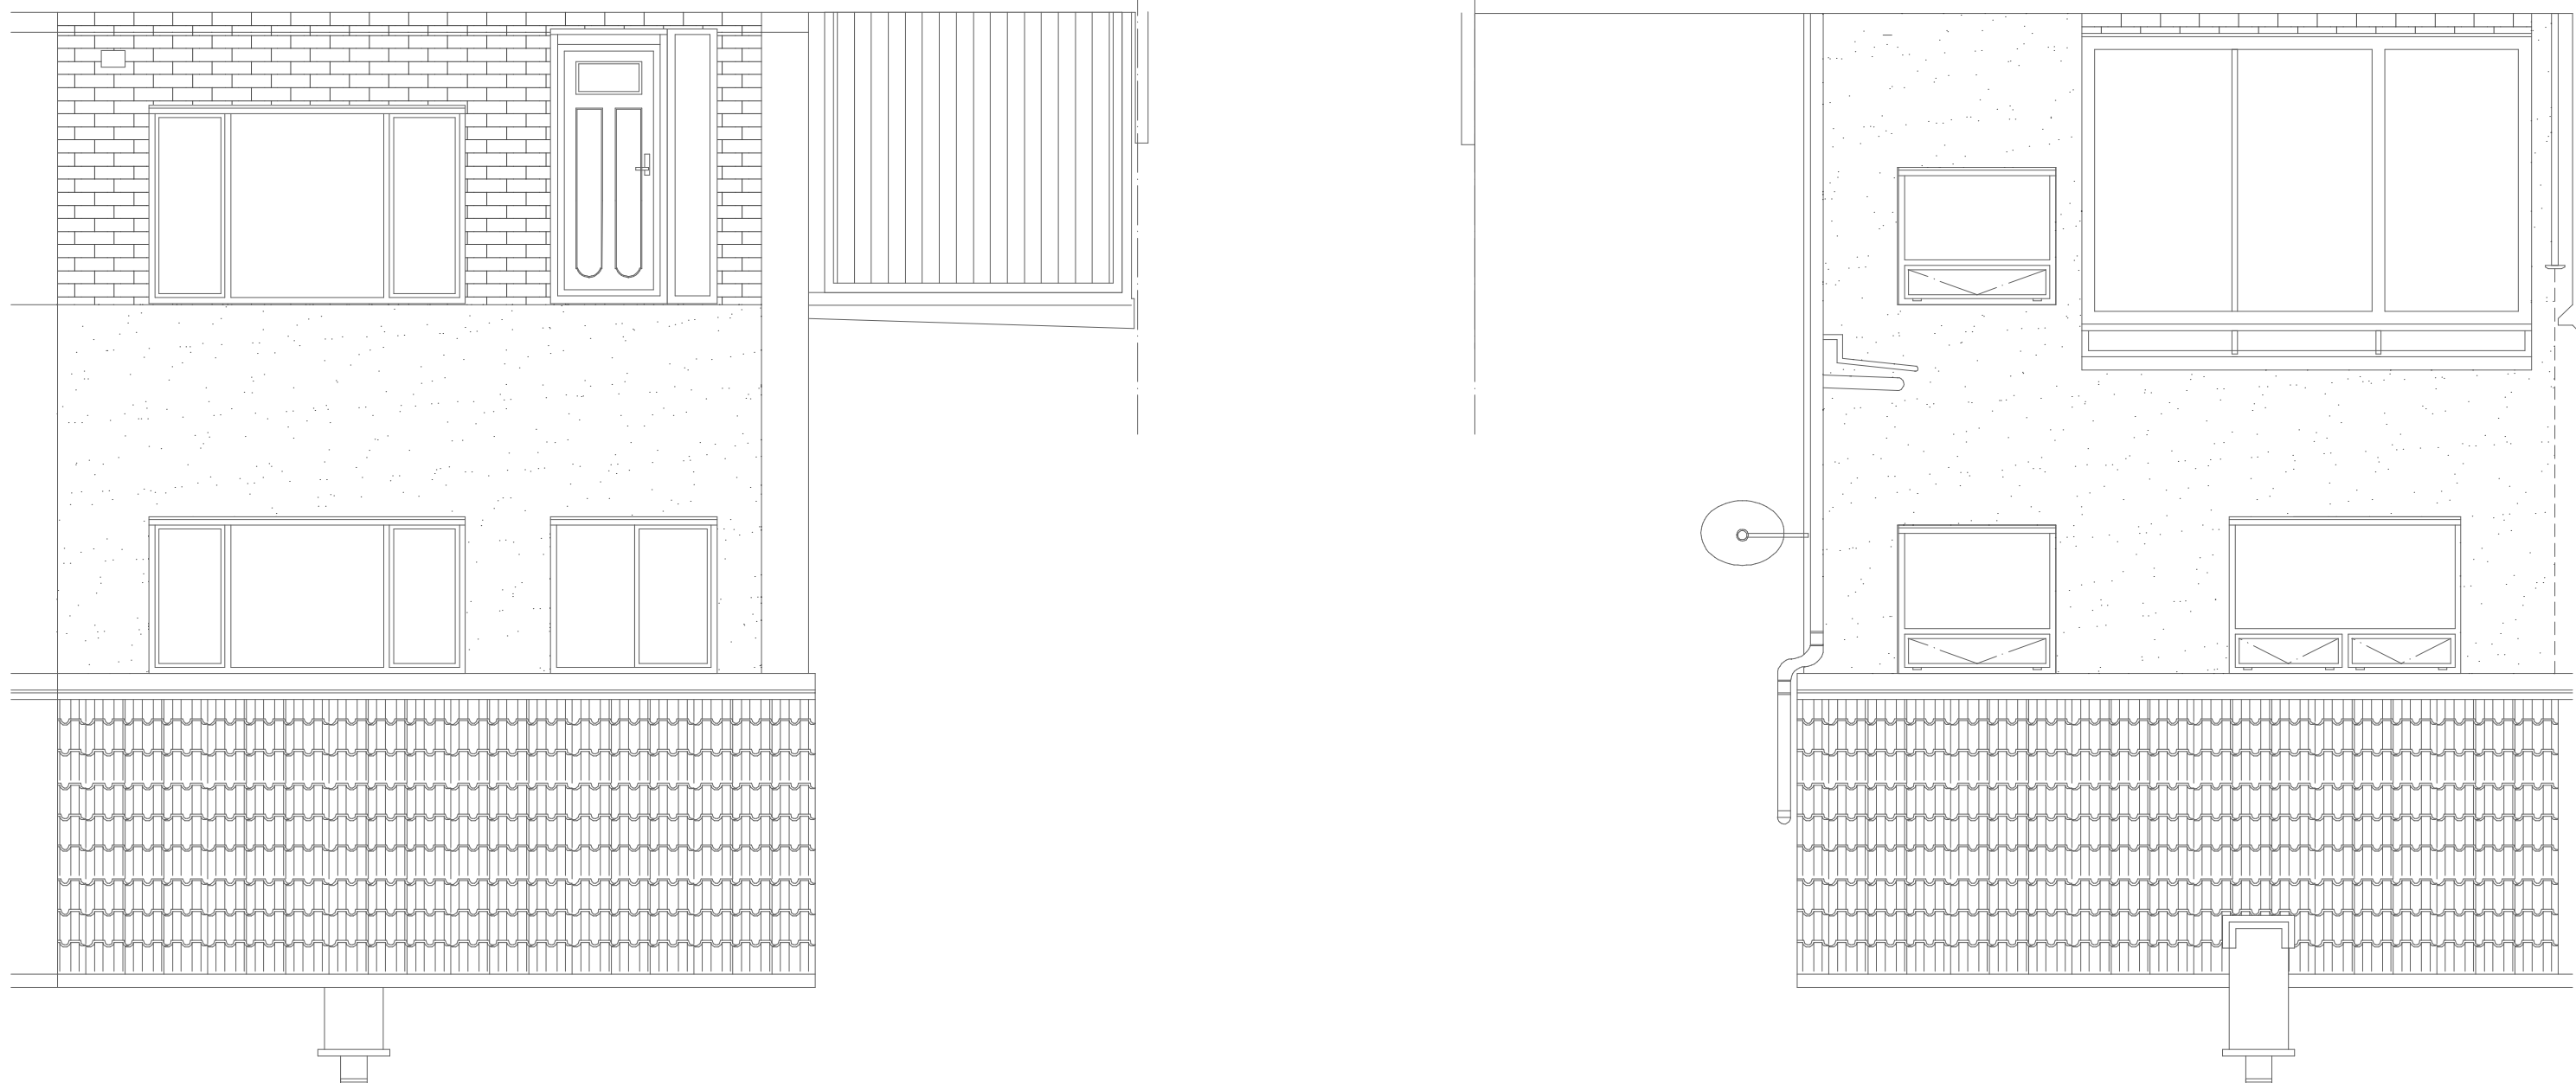
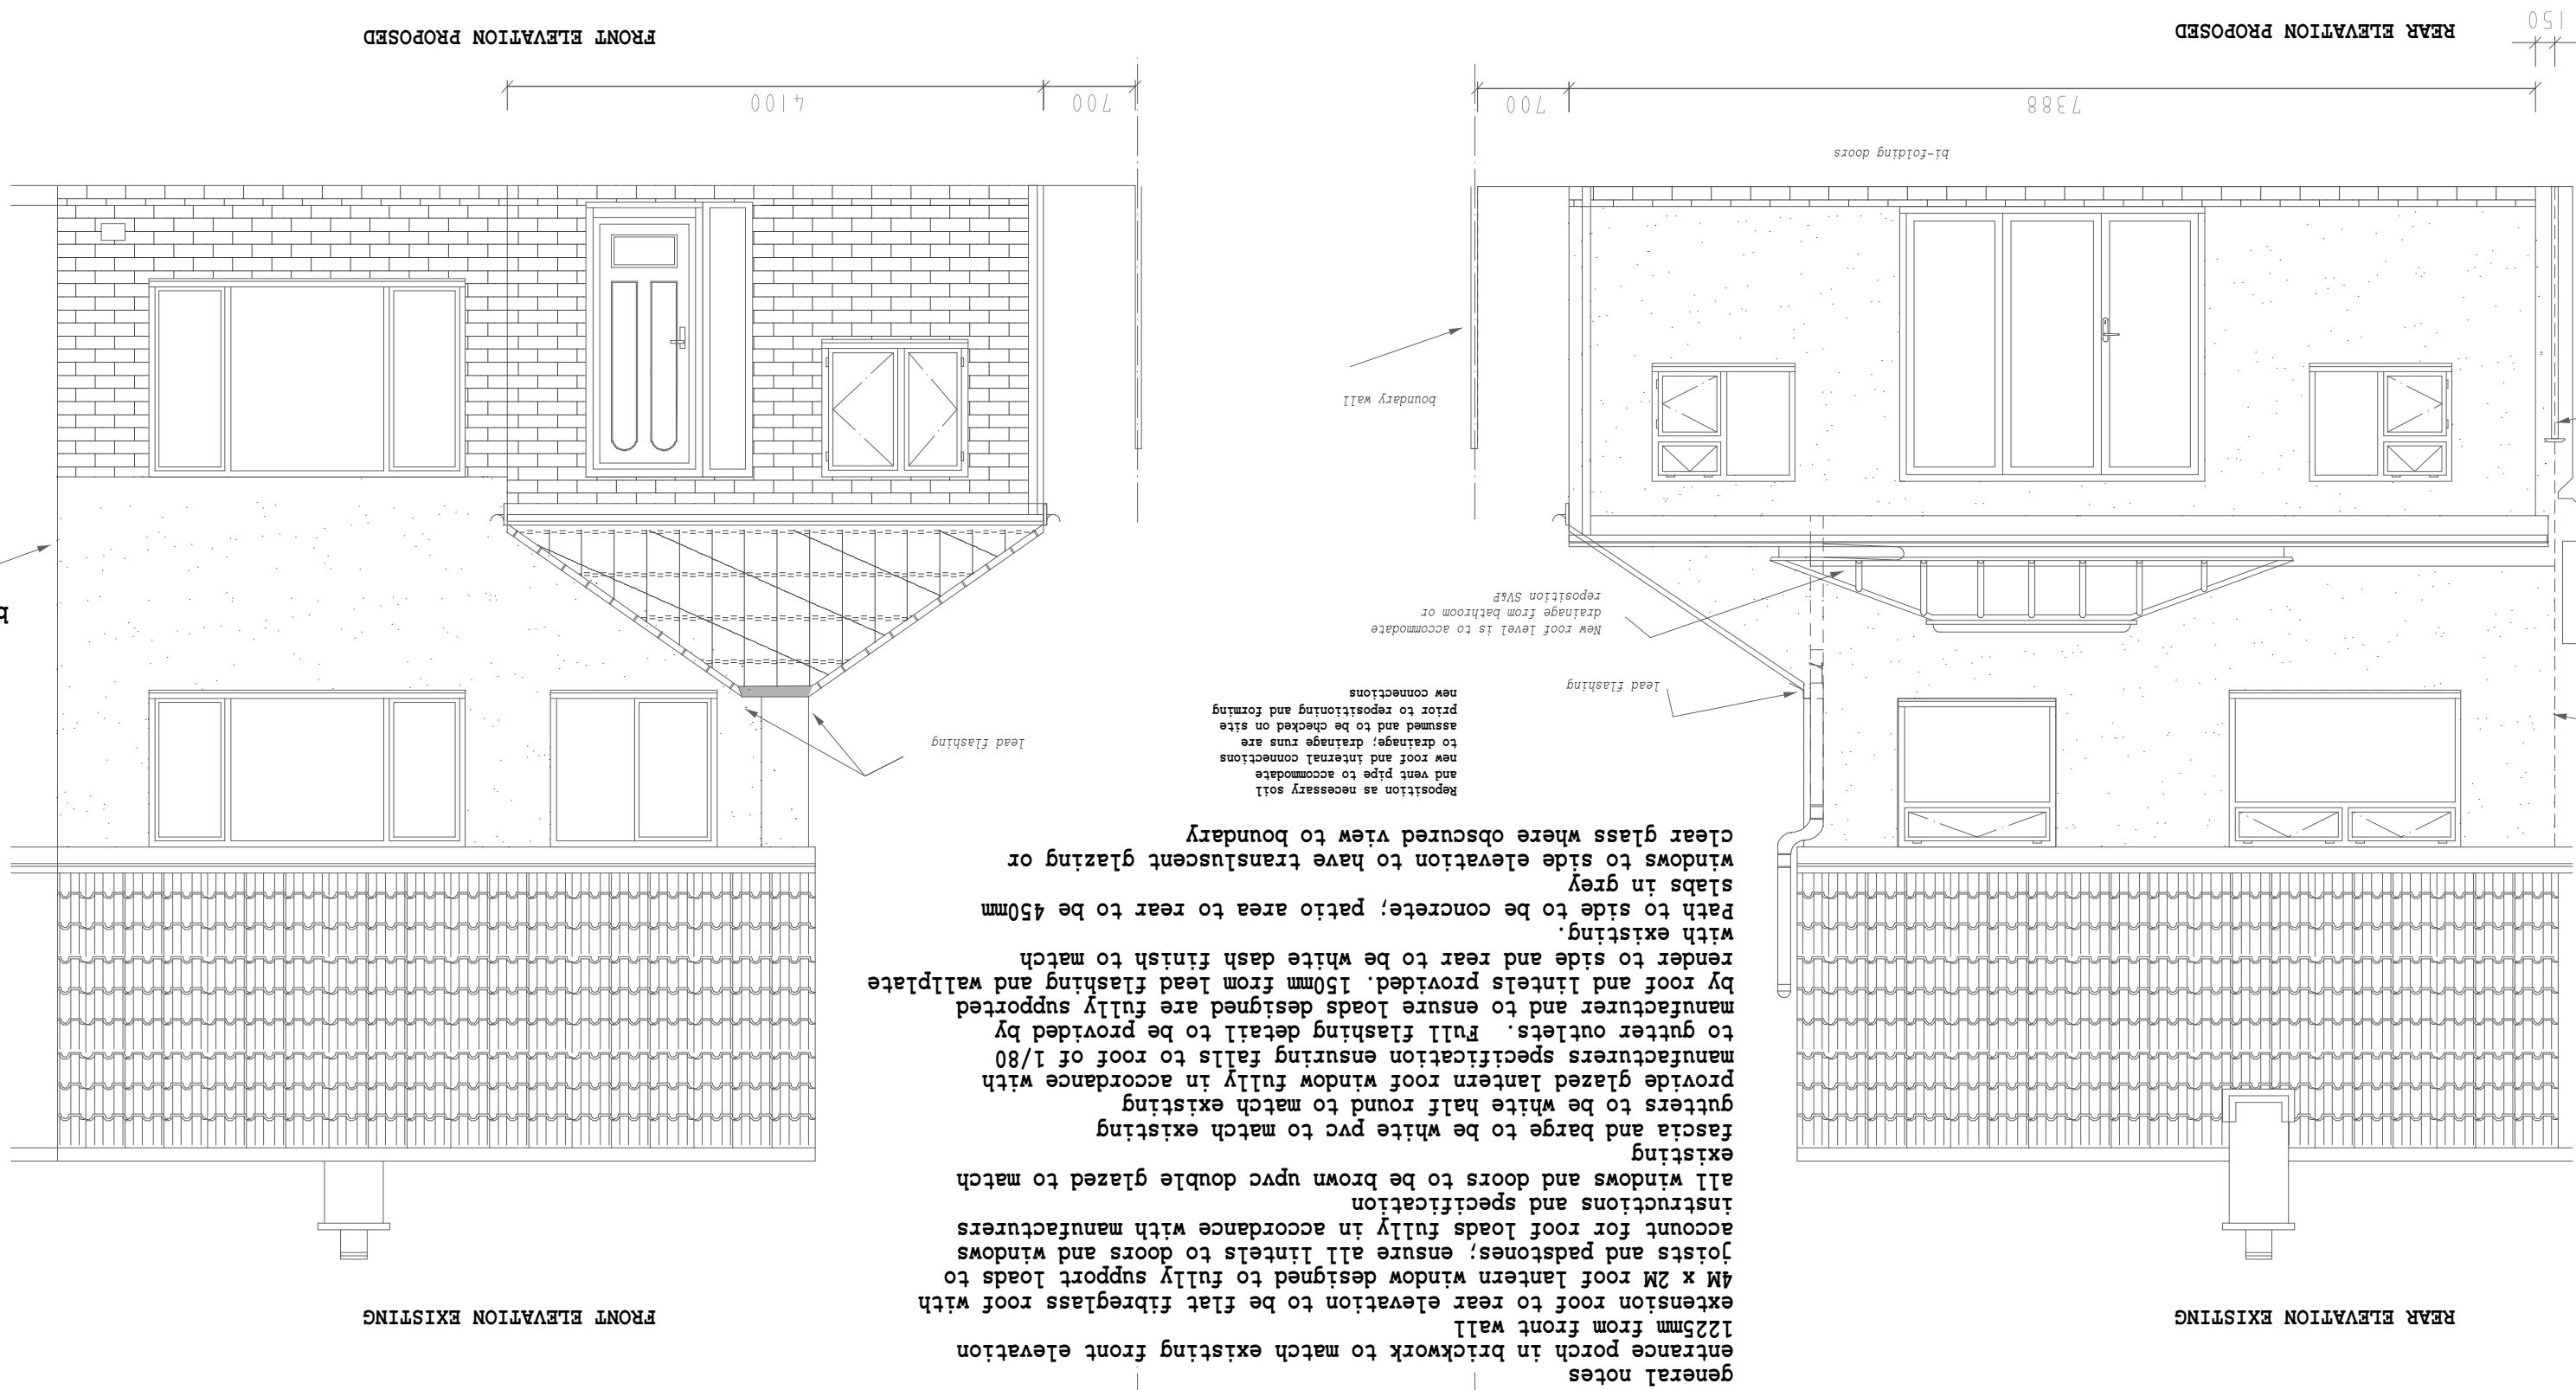
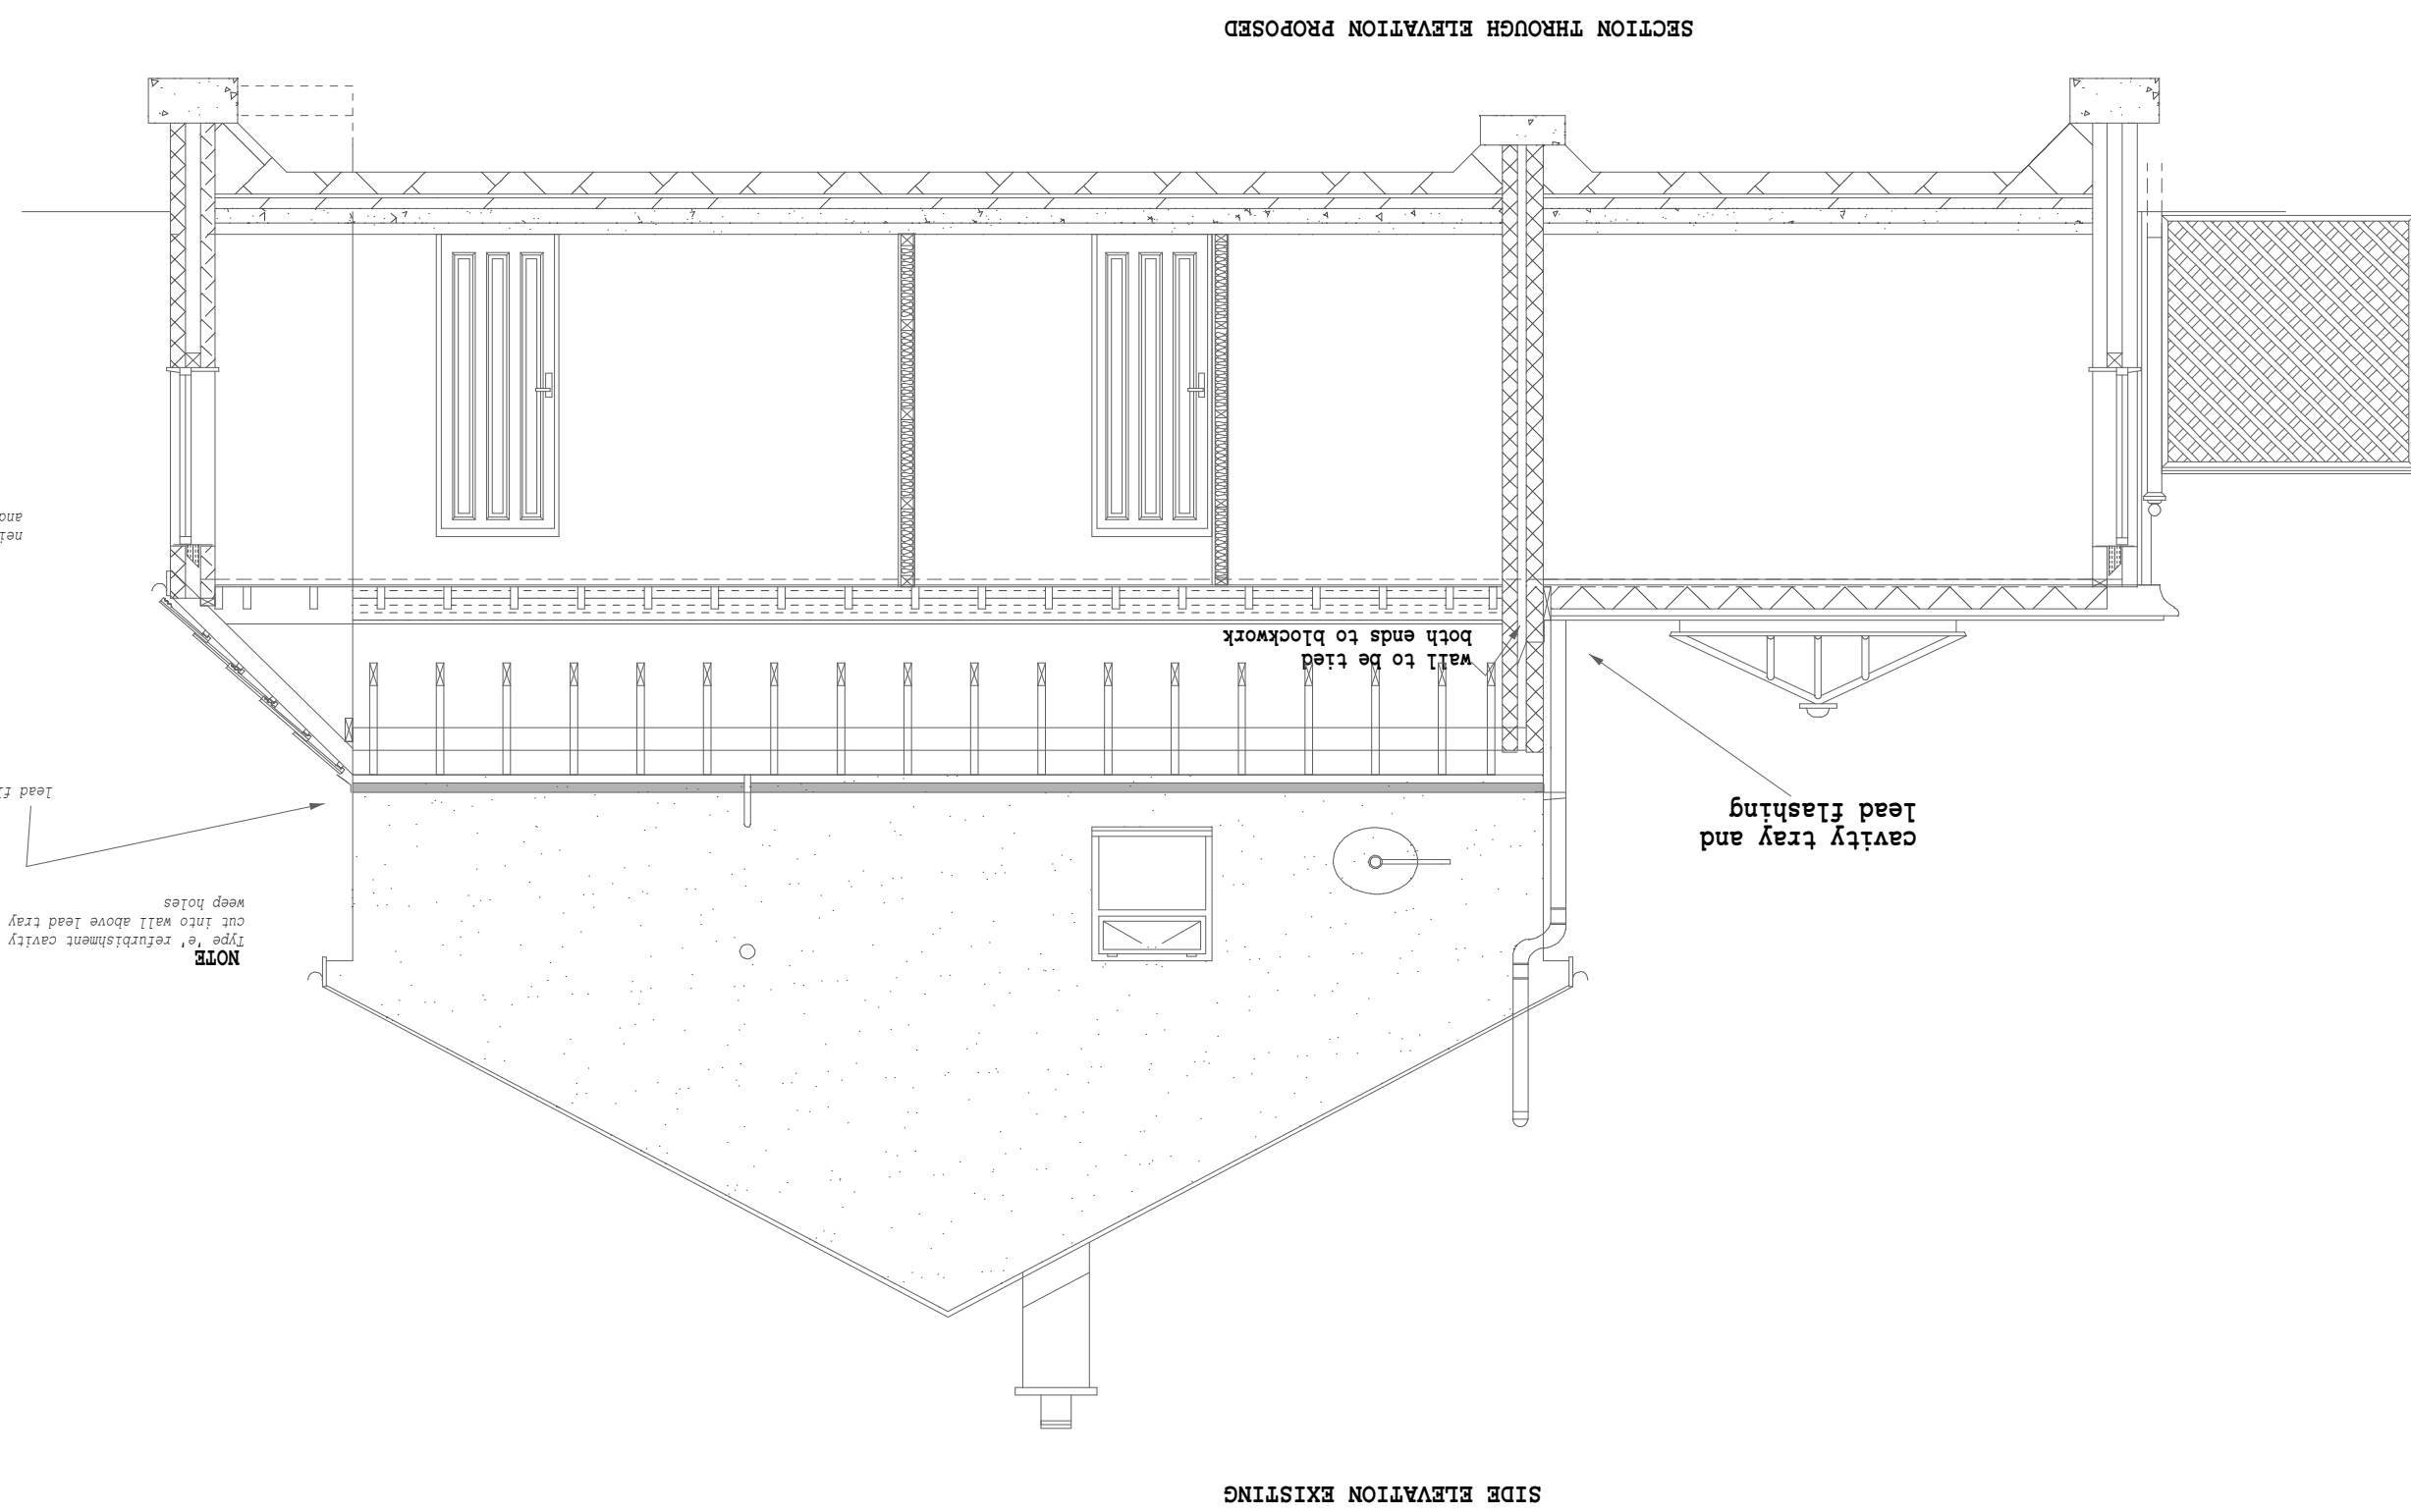
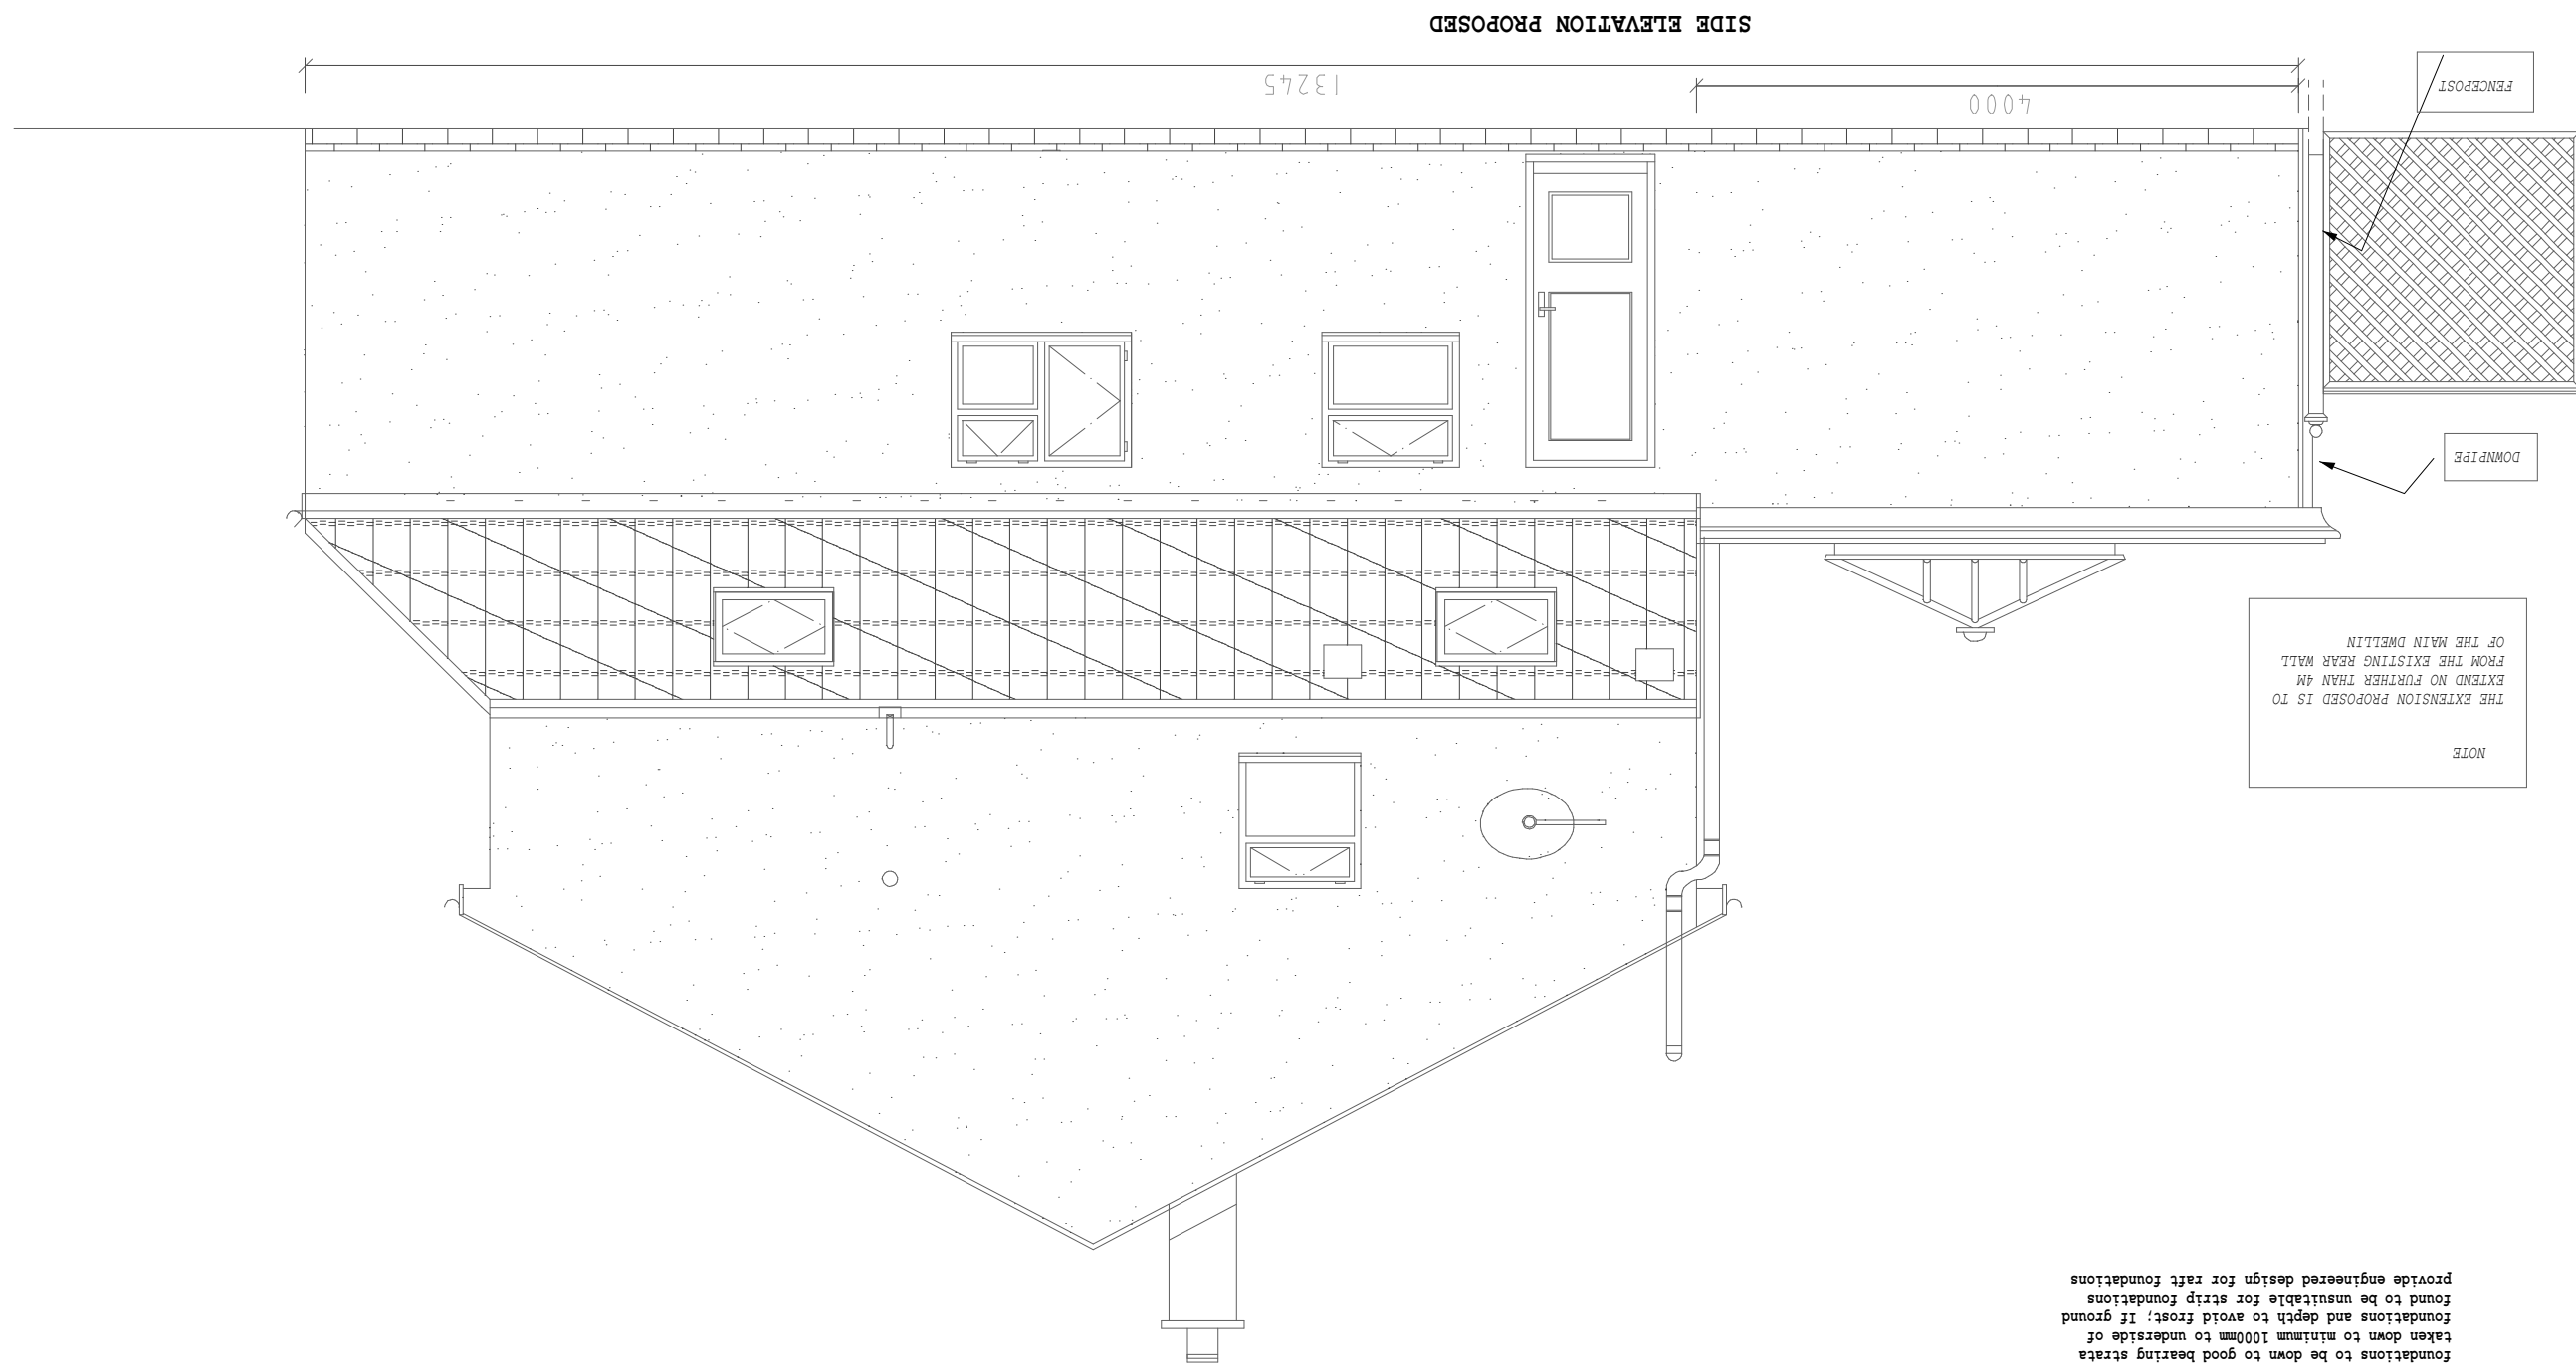
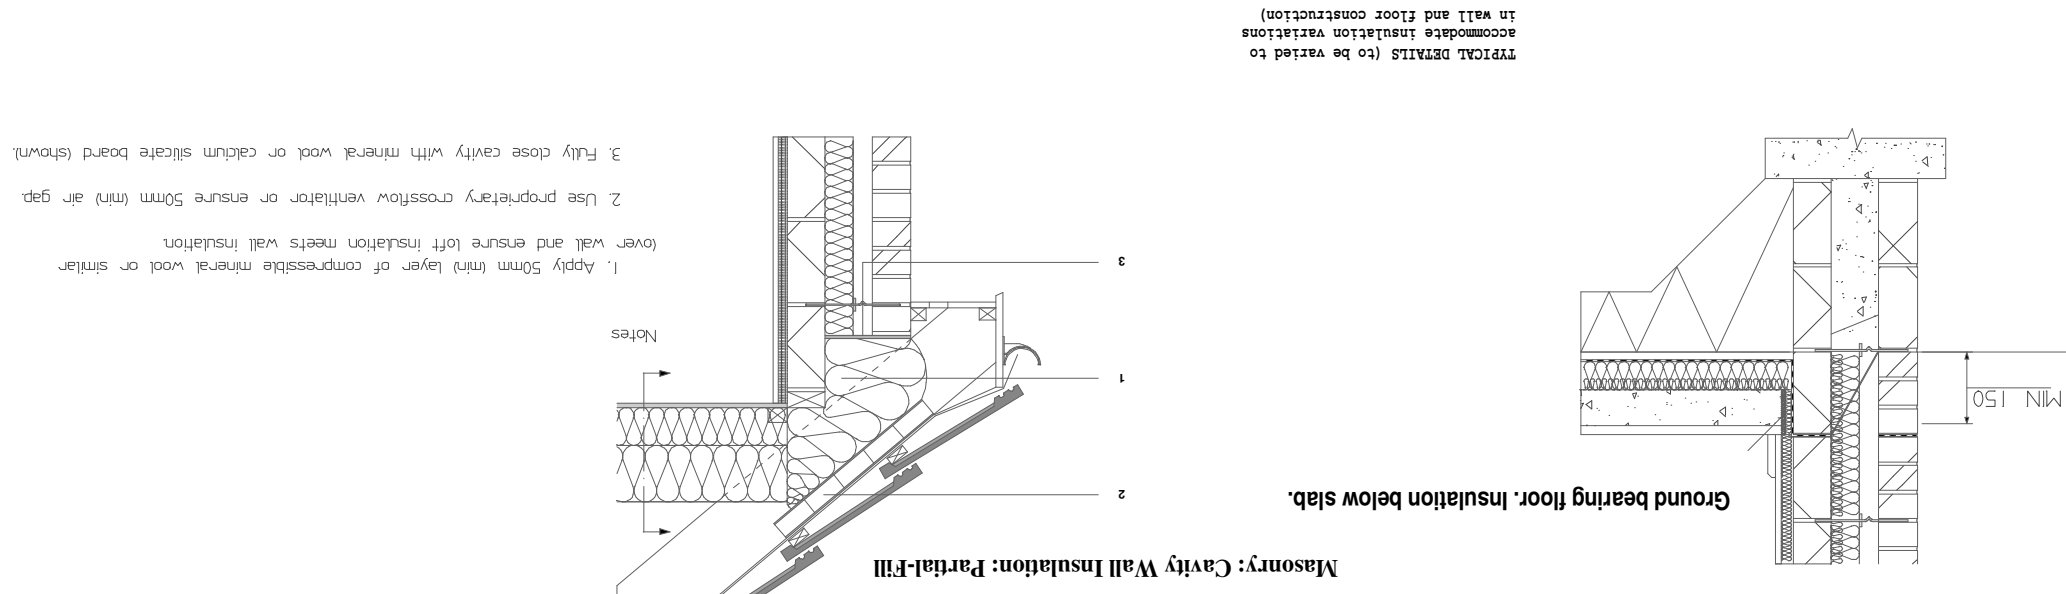


Superseded

[illegible][illegible]

Design to be fully in accordance with structural engineers calculations for all structural support and beams, hip rafters, foundations and supporting piers