


Superseded

118 Neath Road, SA8 3HB

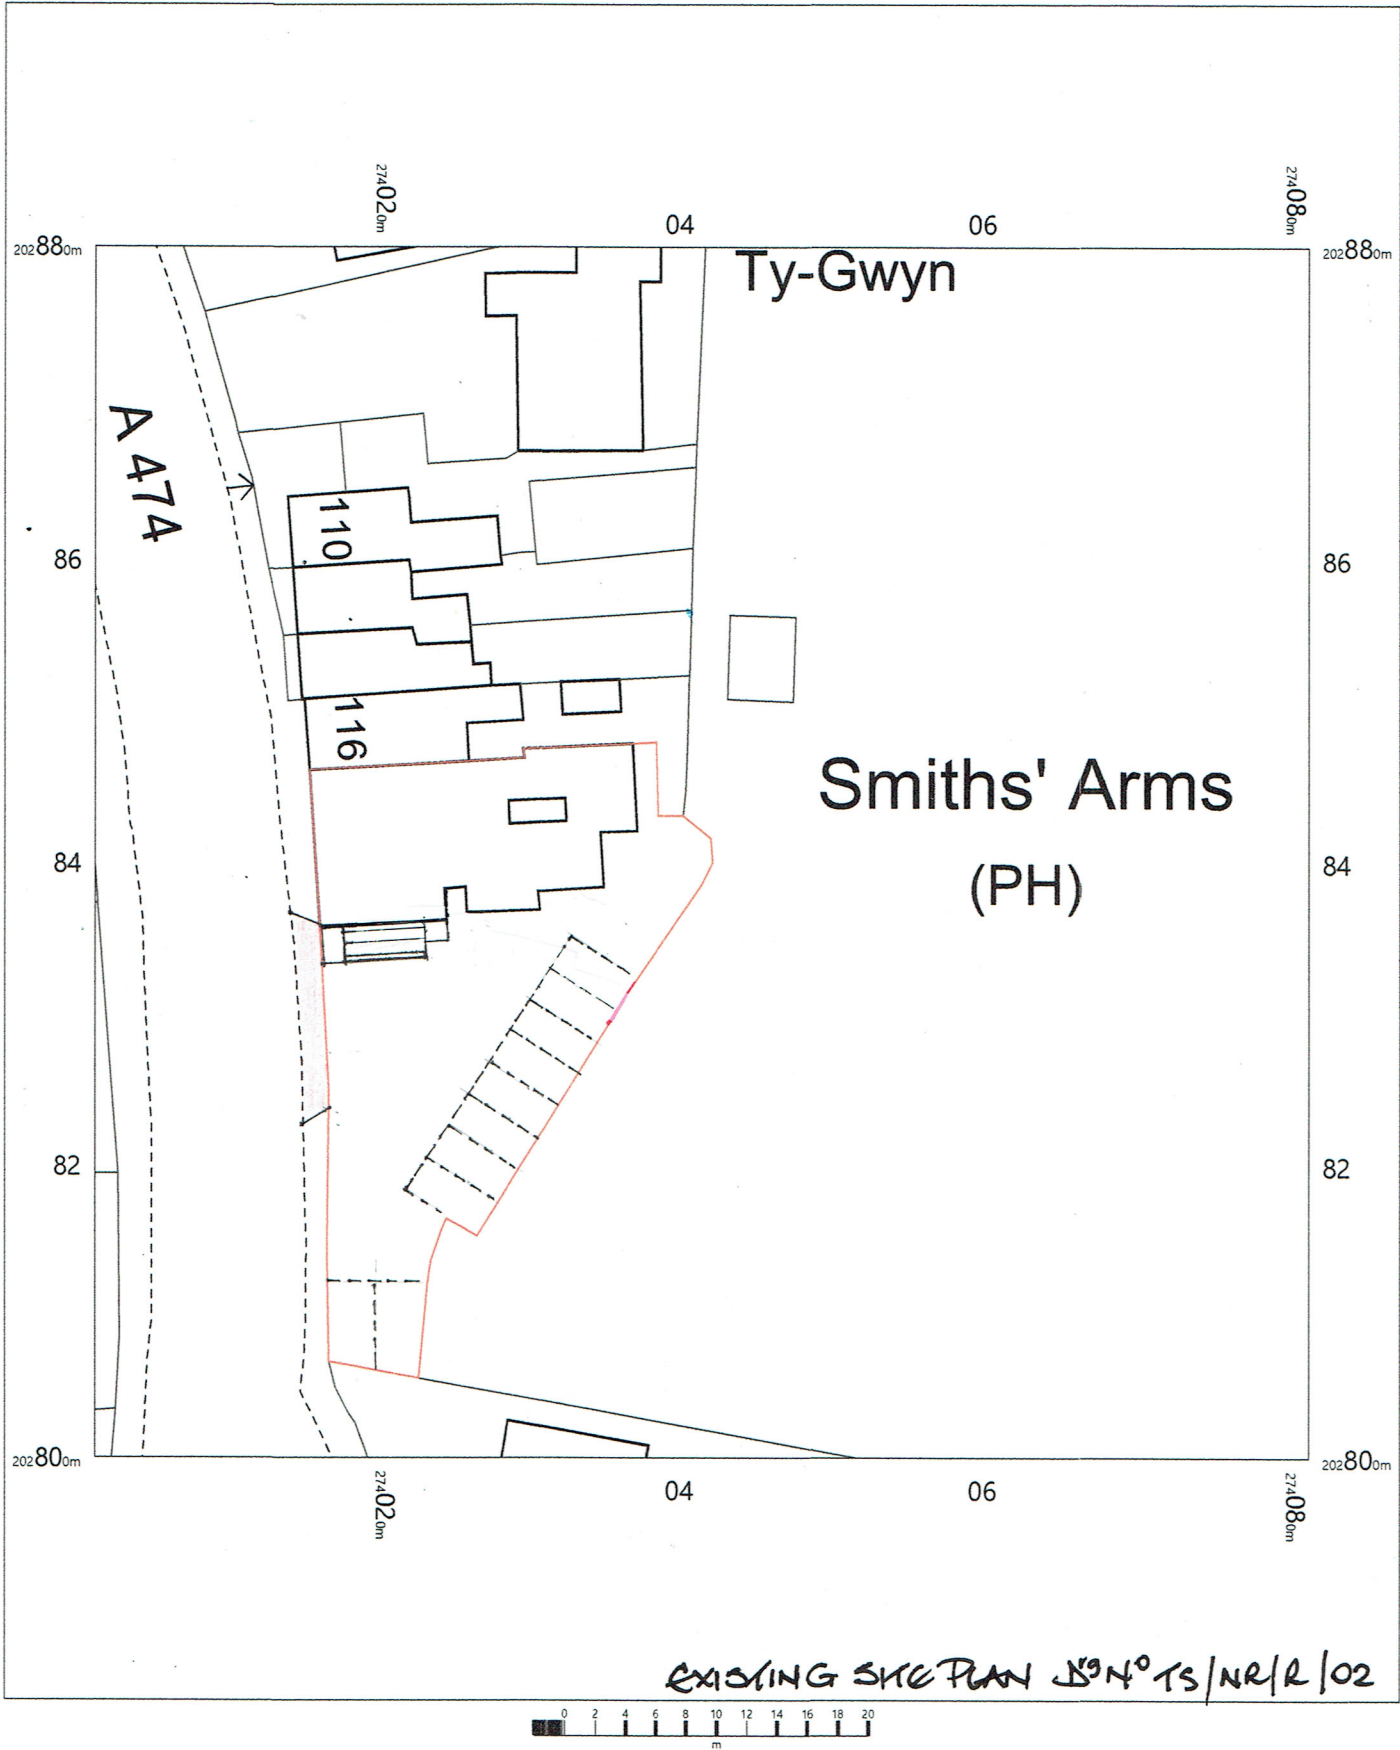

Smiths Arms
118 Neath Road,
Rhos,
Swansea,
Pontardawe,
Neath Port Talbot
SA8 3HB

OS MasterMap 1250/2500/10000 scale
Thursday, March 25, 2021, ID: MPMBW-00949582
www.blackwellmapping.co.uk

1:500 scale print at A4, Centre: 274041 E, 202841 N

©Crown Copyright Ordnance Survey. Licence no. 100041041



BLACKWELL'S
MAPPING SERVICES
PERSONAL & PROFESSIONAL MAPPING
www.blackwellmapping.co.uk

TEL: 0800 151 2612
maps@blackwell.co.uk