



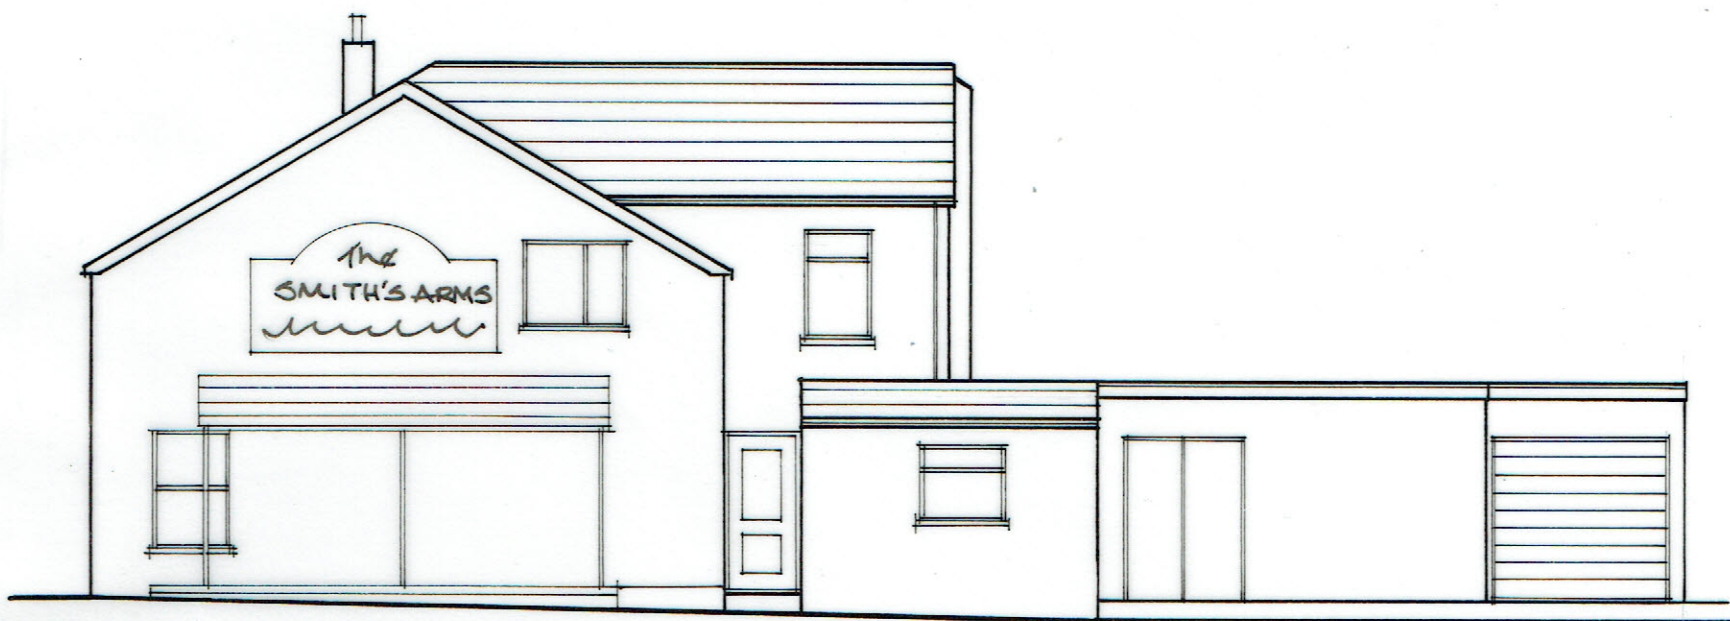

Existing Front Elevation

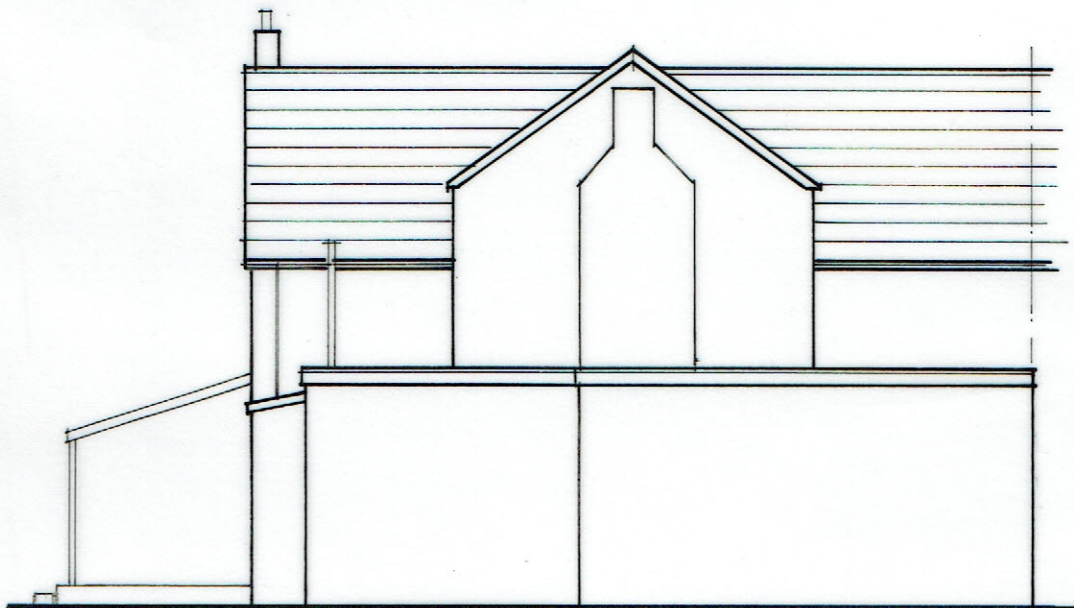

Existing Side Elevation



Existing Rear Elevation

Proposed Extension

The Smiths Arms, Rhos.

Scale: 1/50 Dg N° TS/NR/R/05.