


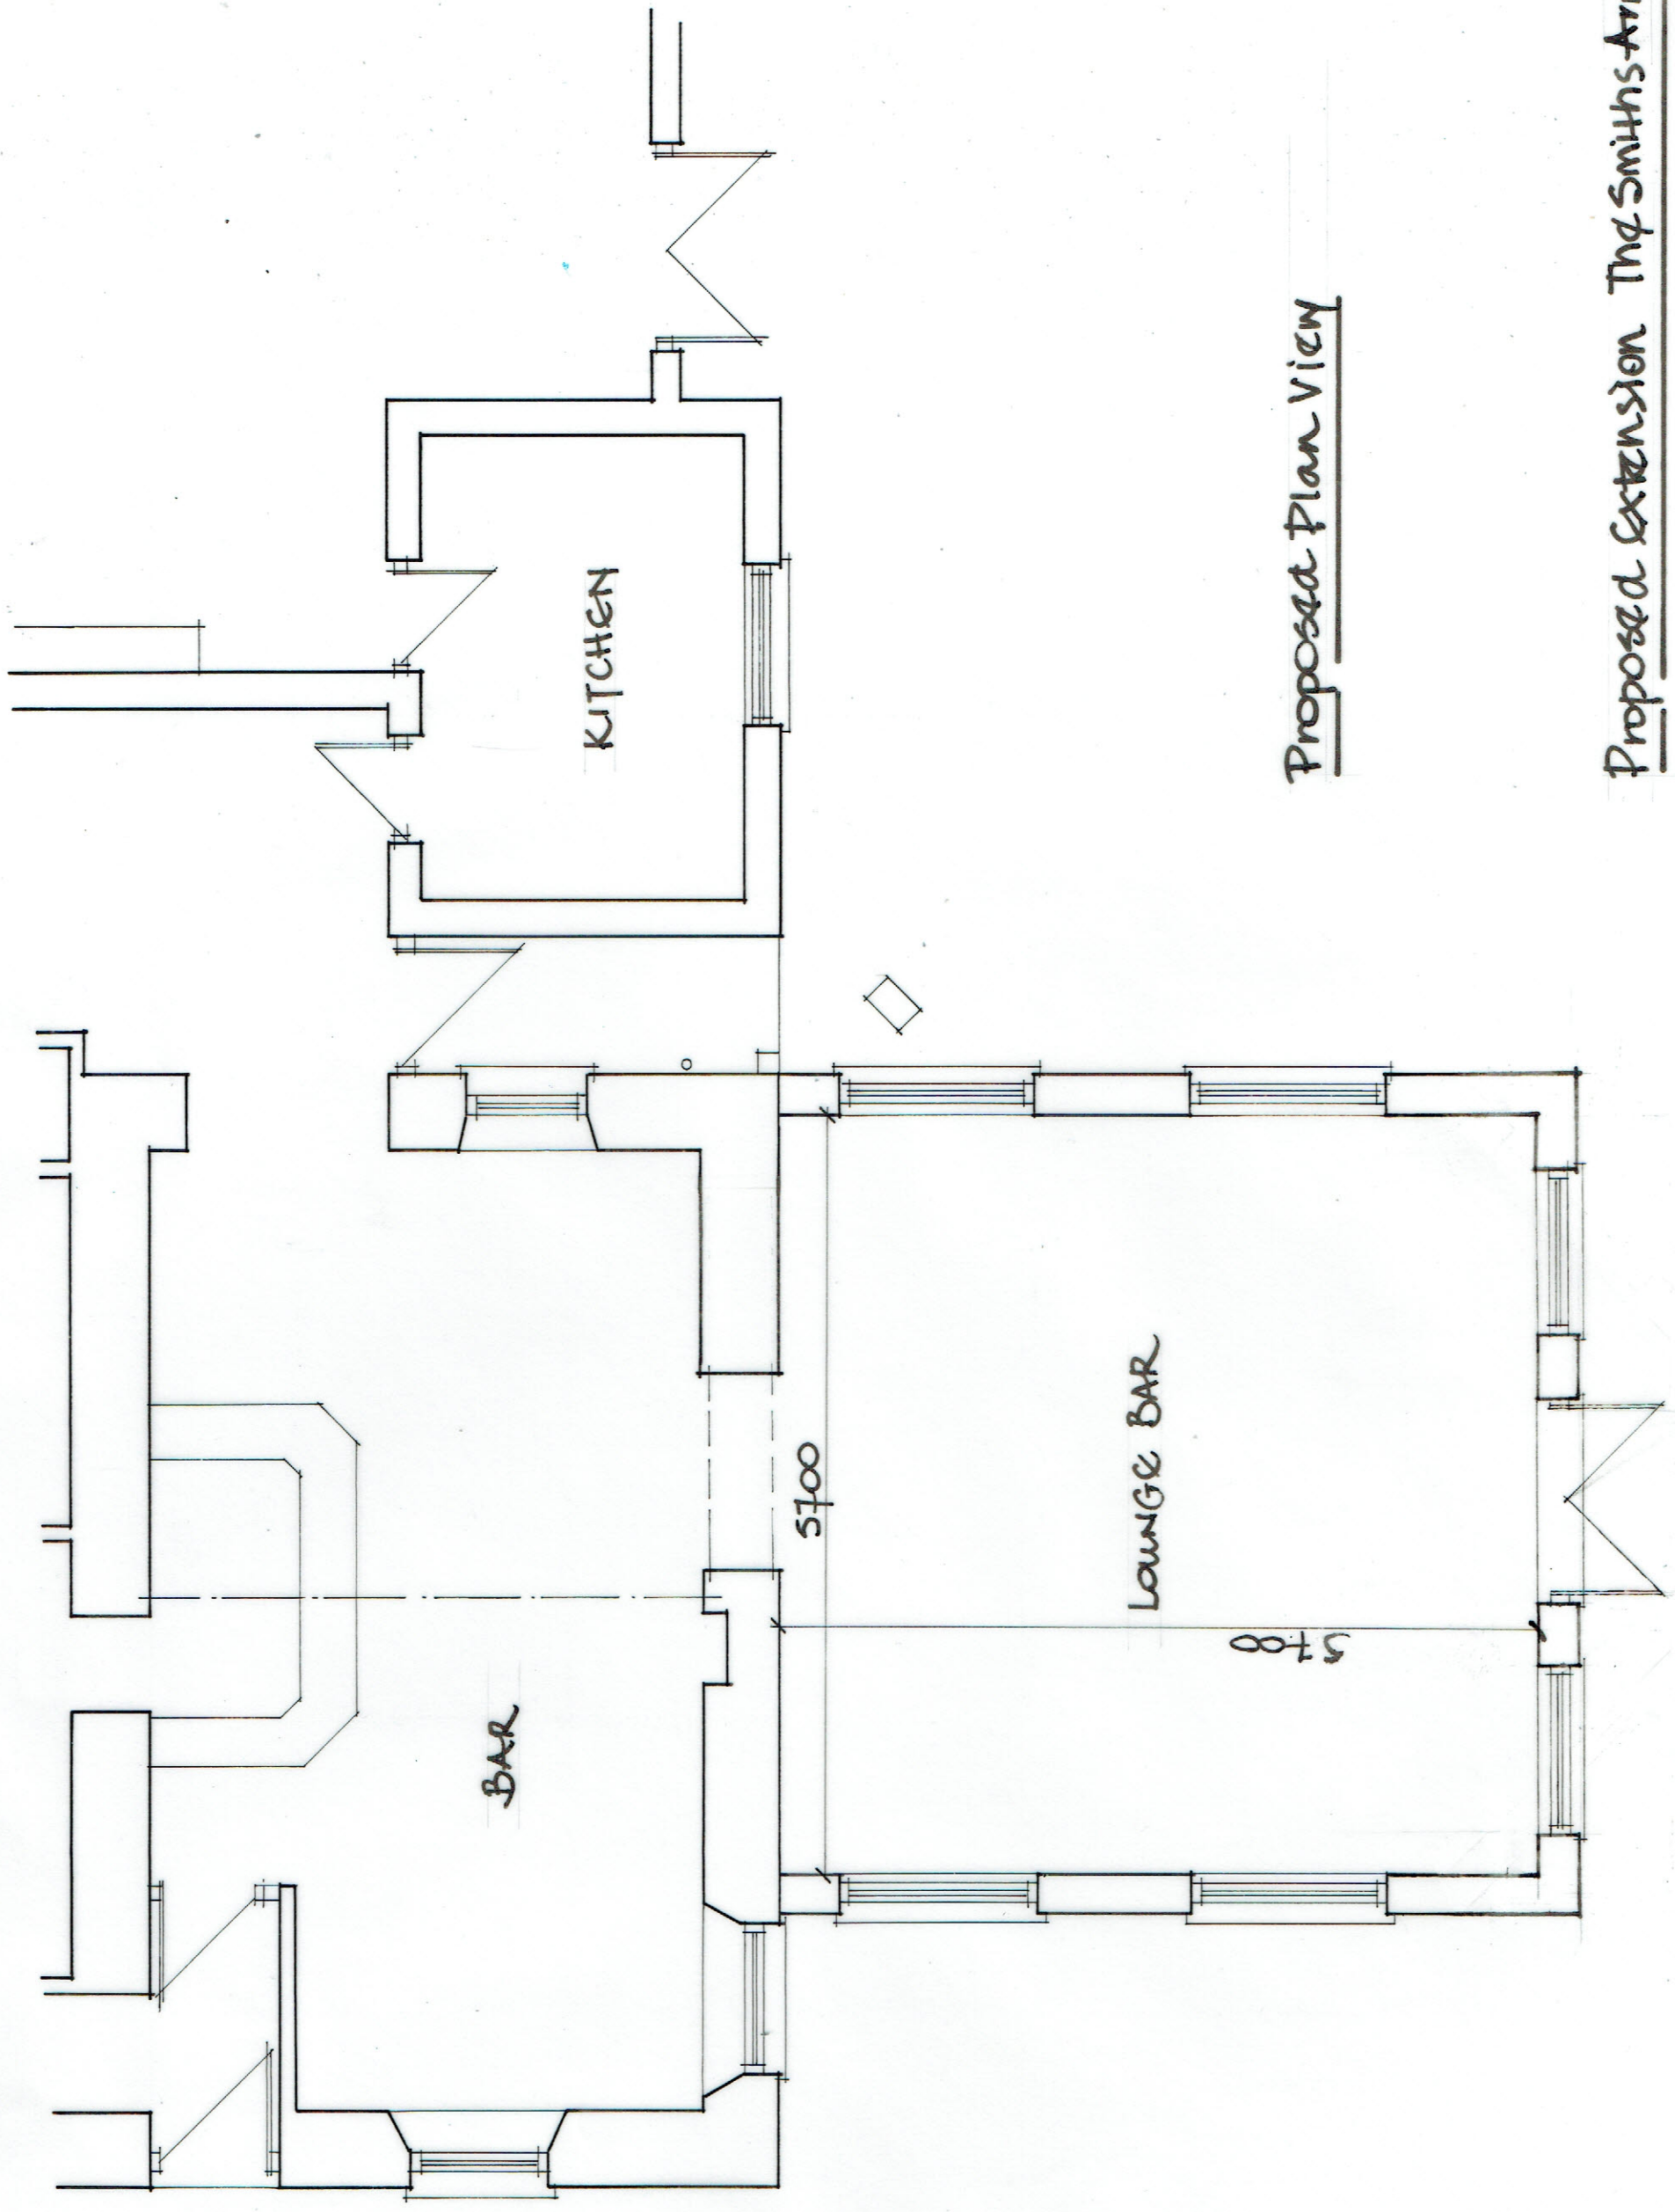

Proposed Plan View

Proposed Extension The Smiths Arms, Rhos.

Scale: 1/50     Dwg No: TS/NR/R/08