




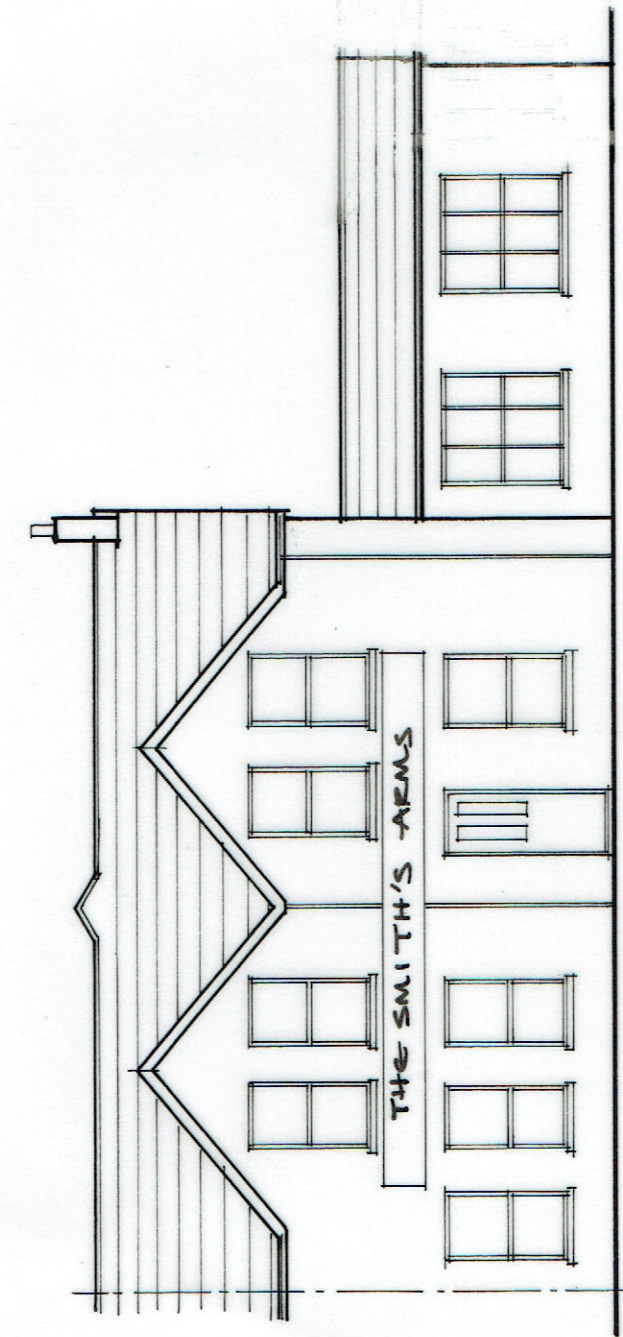

Proposed Front Elevation

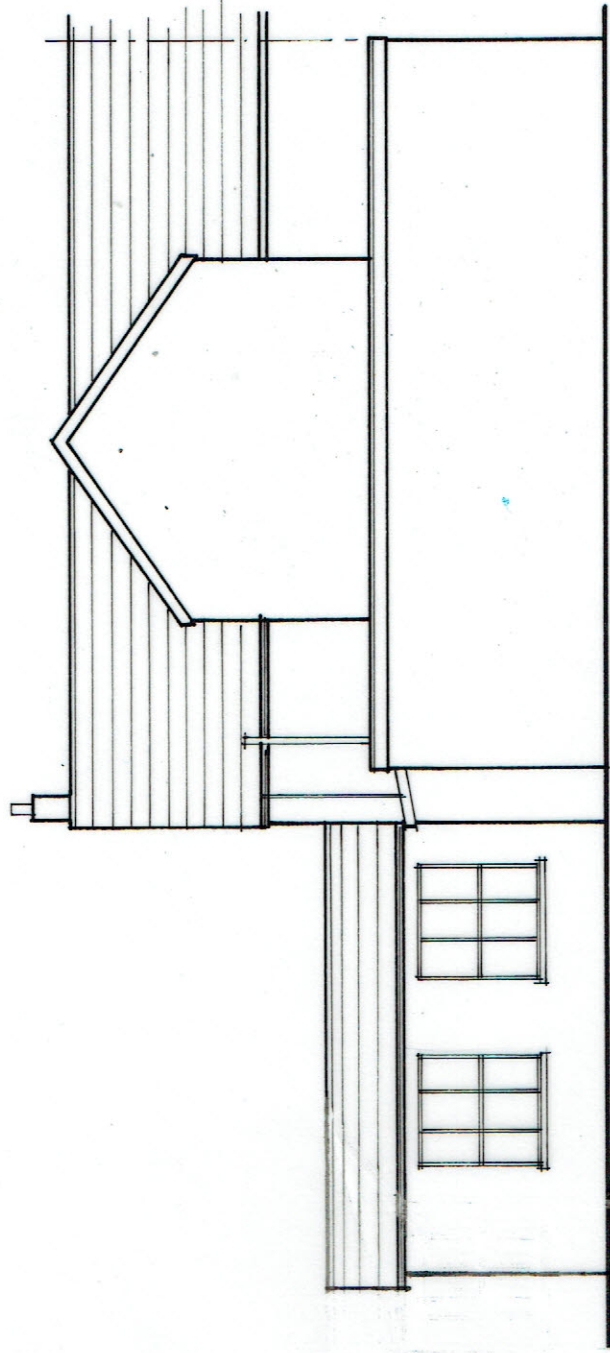

Proposed Rear Elevation

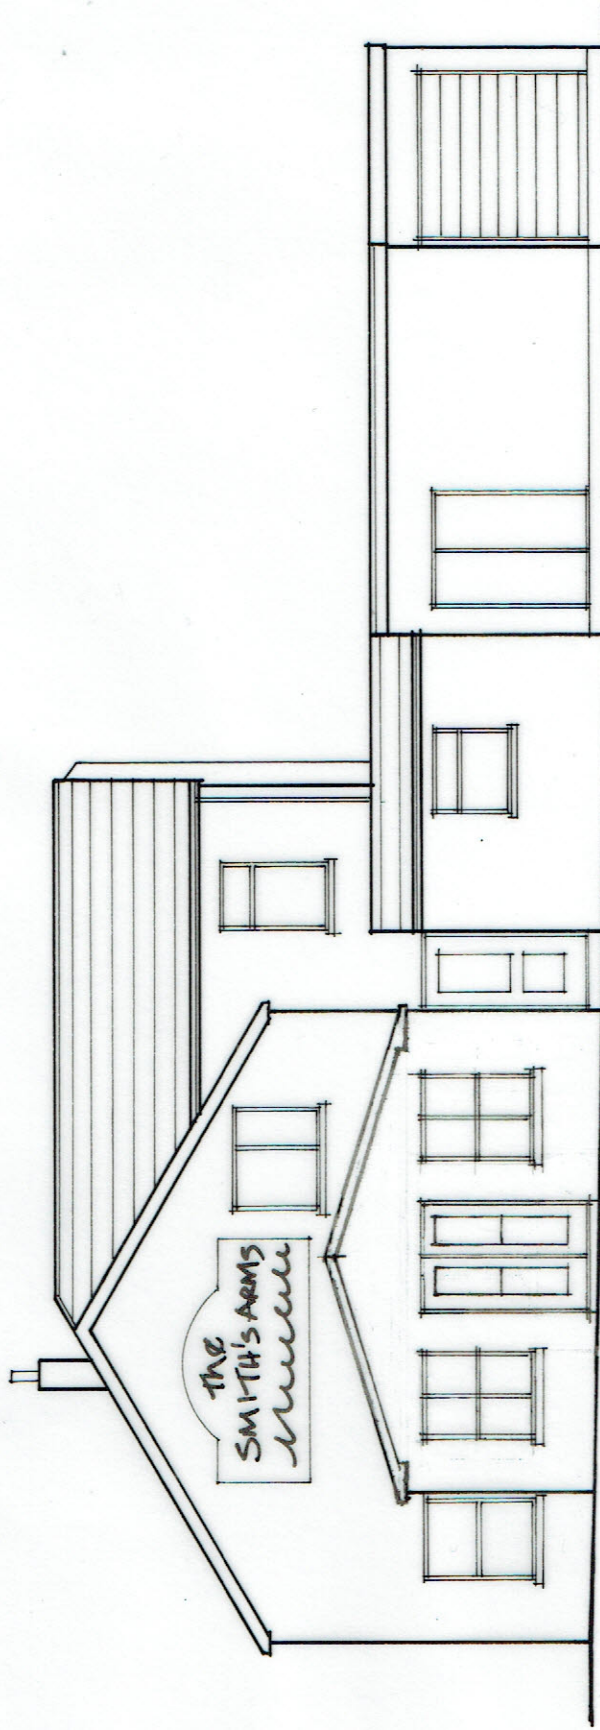

Proposed Side Elevation

Proposed Extension The Smith's Arms, Rhos.

Scale: 1/100: Dgn No. TS/NR/R/07.