



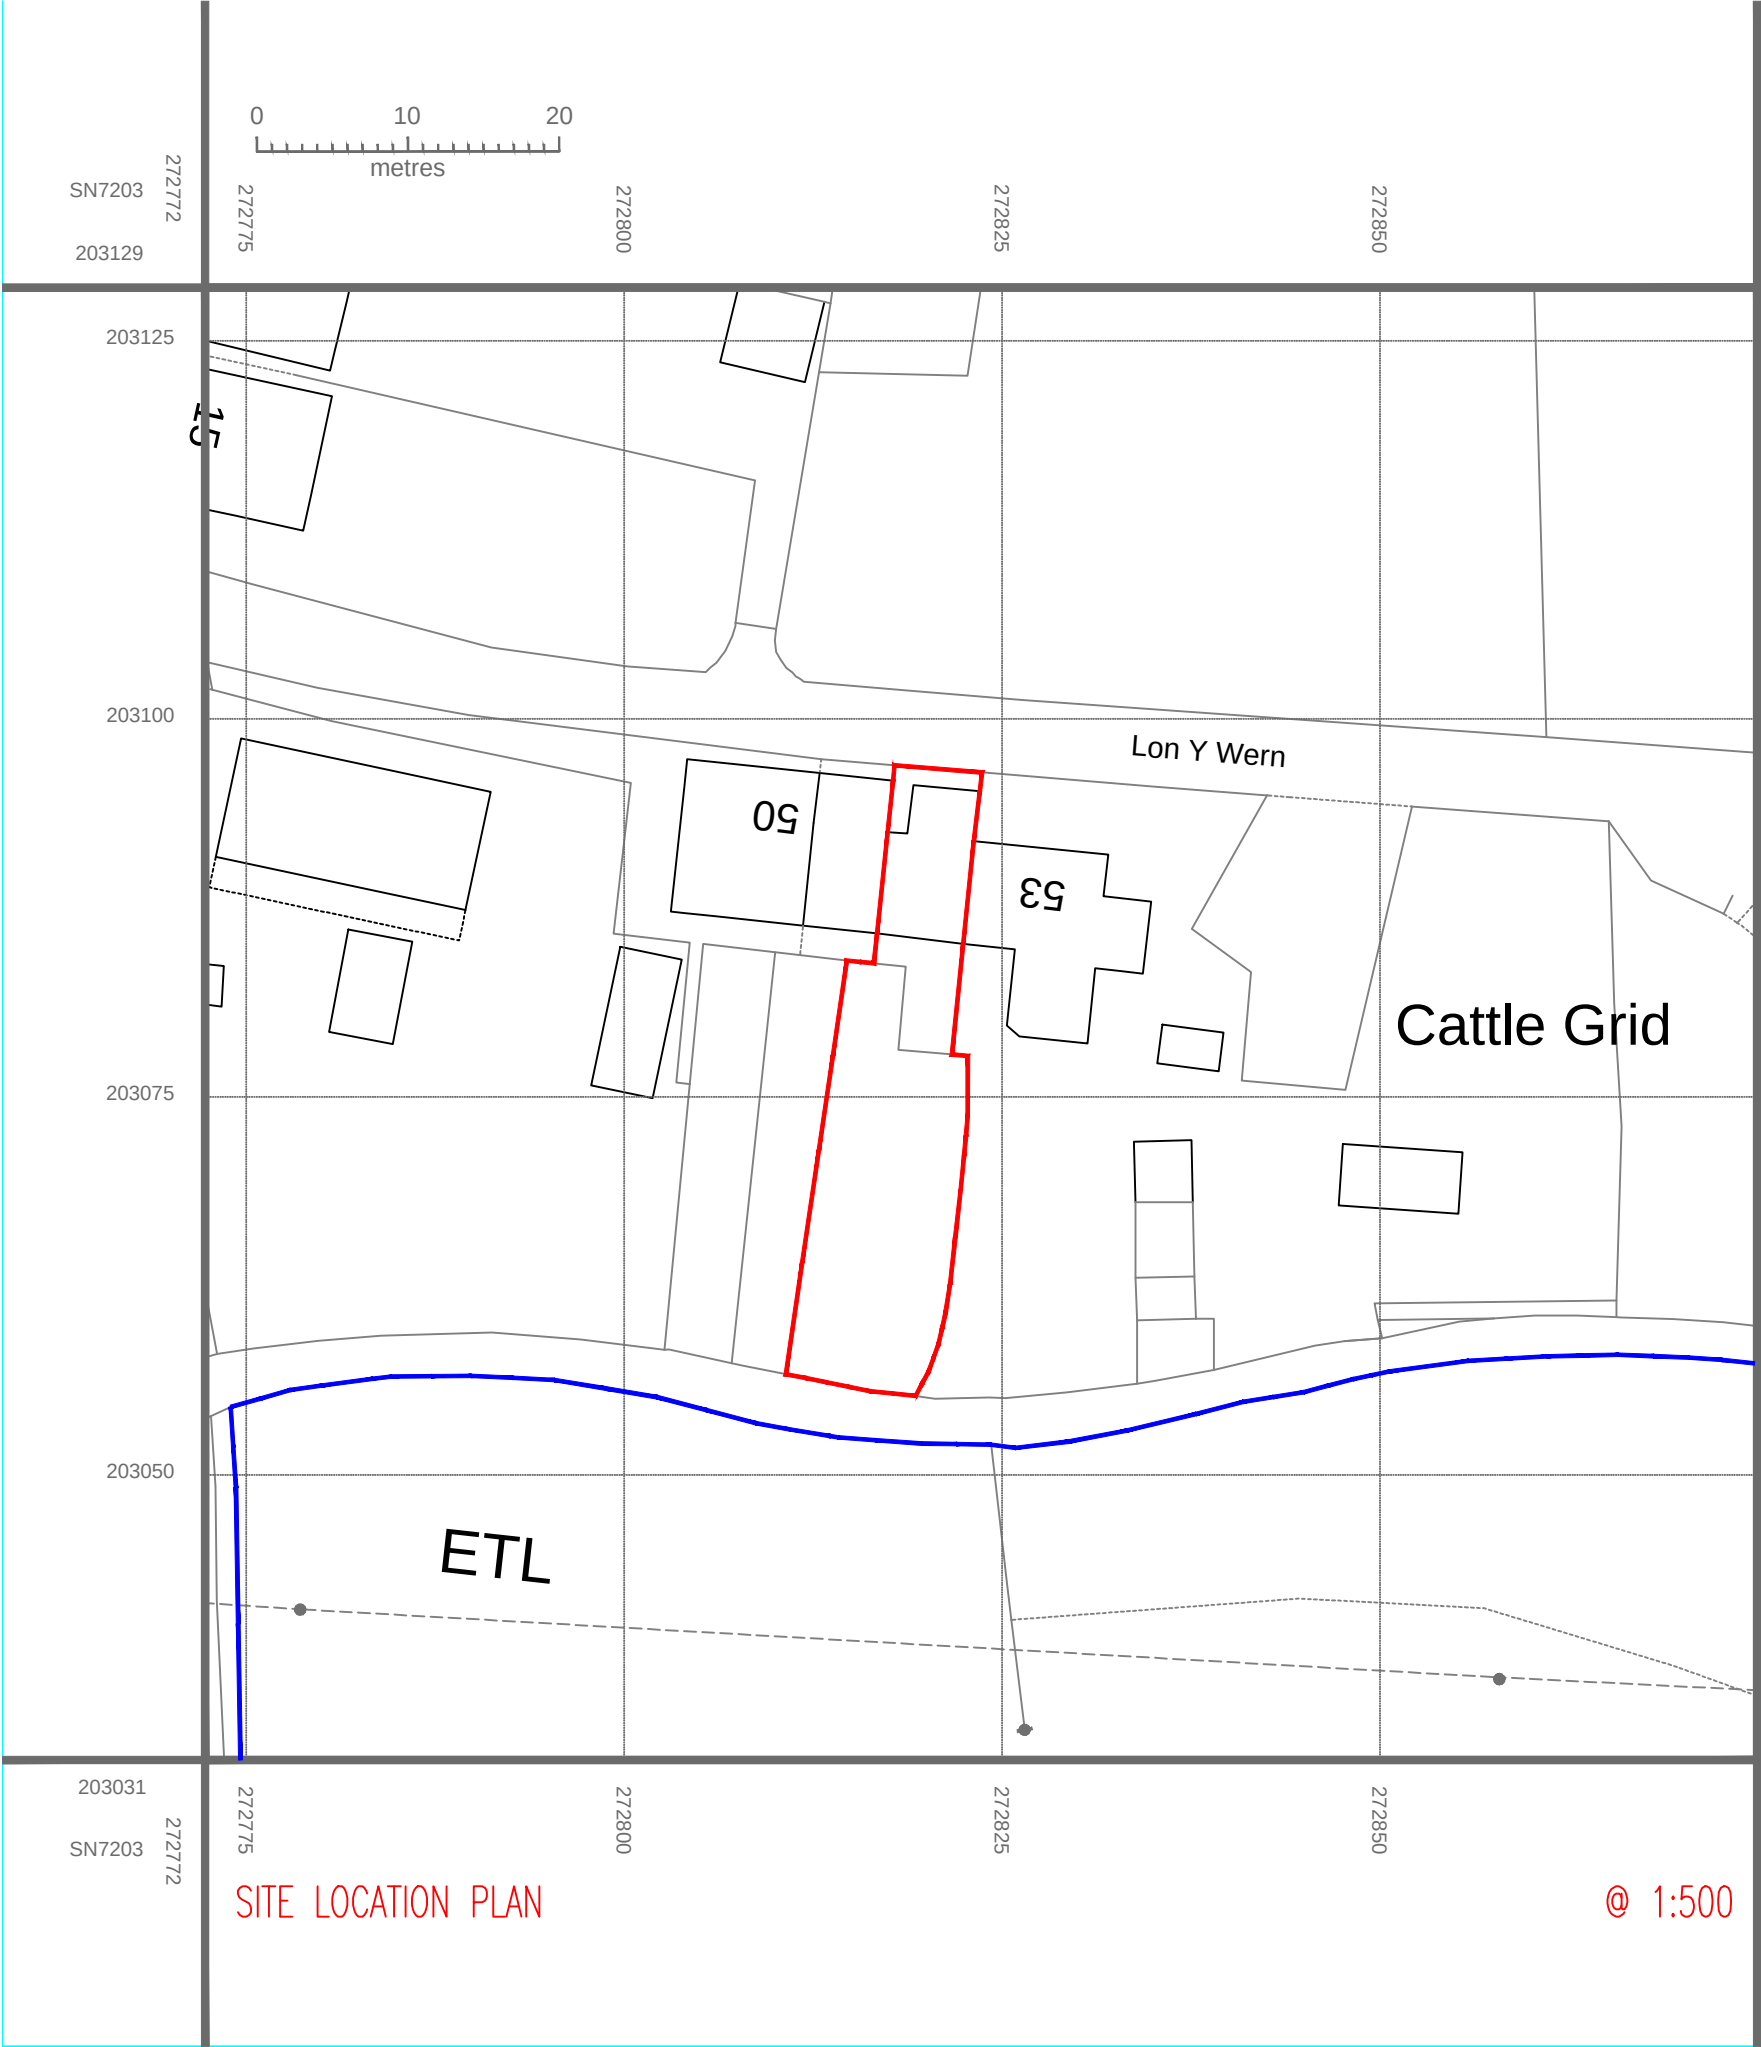

SITE LOCATION PLAN

@ 1:500

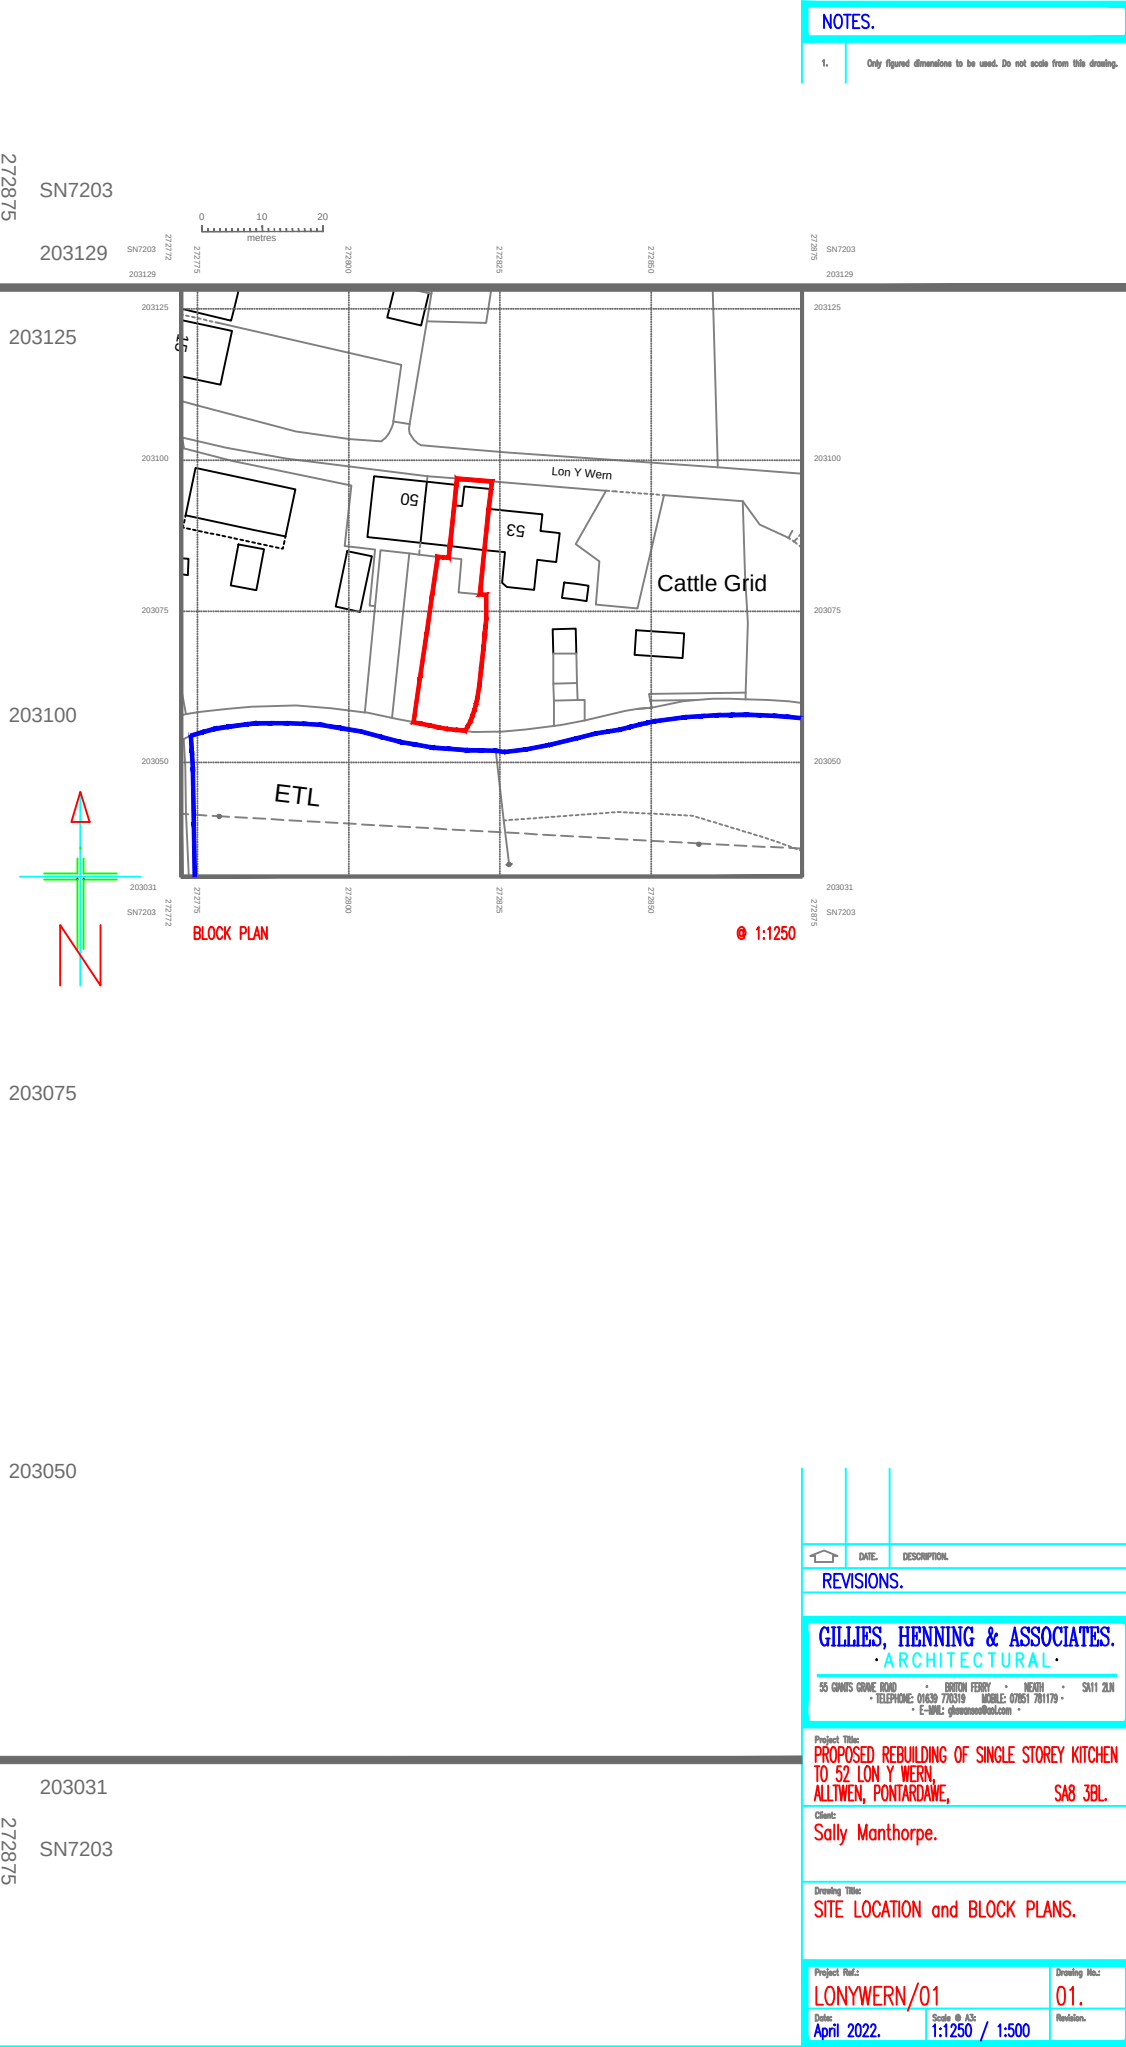

BLOCK PLAN

@ 1:1250

NOTES.

1. Only figured dimensions to be used. Do not scale from this drawing.

DATE	DESCRIPTION
REVISIONS.	

GILLIES, HENNING & ASSOCIATES.
ARCHITECTURAL

55 GWYNIS GRANGE ROAD • BRYN FERRY • NEATH • SN11 2UN
TELEPHONE: 01453 770319 • MOBILE: 07851 781179 •
E-MAIL: ghemming@aol.com

Project Title:
**PROPOSED REBUILDING OF SINGLE STOREY KITCHEN
TO 52 LON Y WERN,
ALLTWEN, PONTARDawe, SA8 3BL.**

Client:
Sally Manthorpe.

Drawing Title:
SITE LOCATION and BLOCK PLANS.

Project Ref.:	Drawing No.:
LONYWERN/01	01.
Date: April 2022.	Scale @ A3: 1:1250 / 1:500