


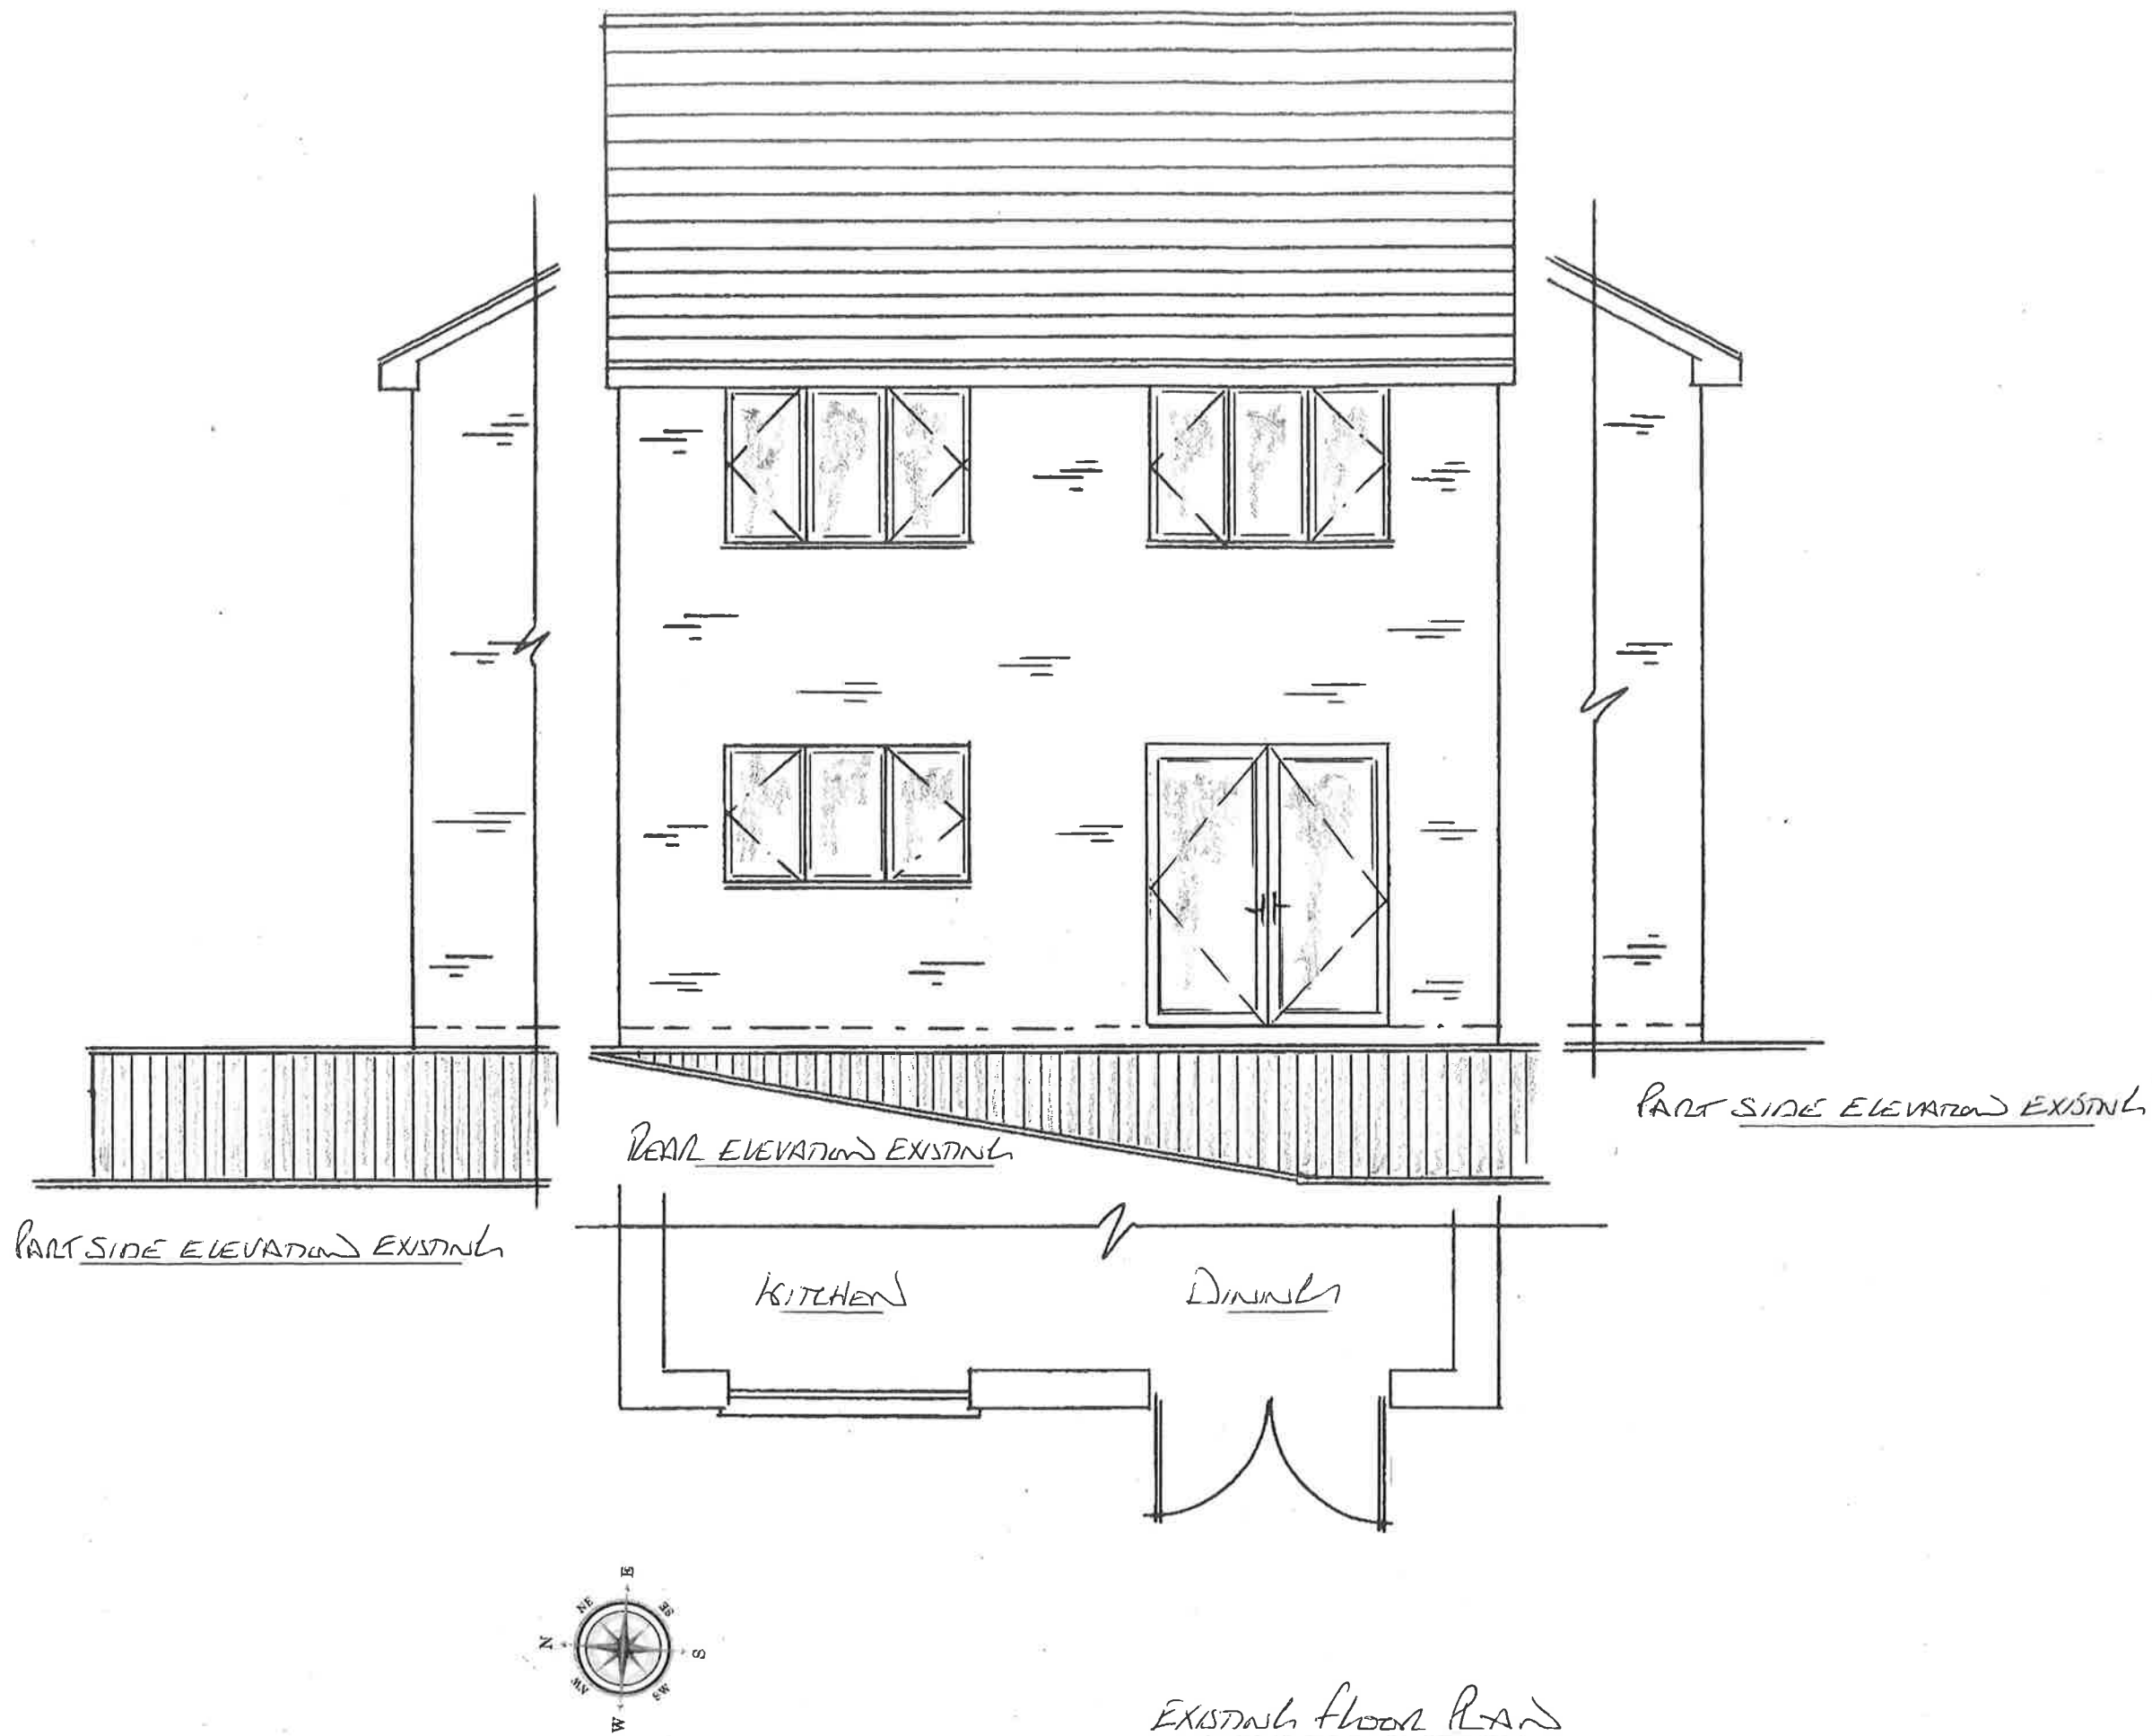

NOTES

EXTERNAL MATERIALS

WALLS: FACE BRICK
 FRAMES: WHITE UPVC
 GLAZING: CLEAR TOUGH
 ROOF BARS: CARBON GREY
 ROOF GLAZING: ULTRA BLUE
 GLASS
 ROOF TILES: LIGHTWEIGHT
 CO-POLYMER CARBON
 GREY TILES



DUNRAVEN

Windows - Doors - Conservatories

St Davids House, Heol Mostyn, Village Farm Ind. Est
 Pyle, Bridgend, CF33 6BJ

T: 01656 743 572 / 745 035 F: 01656 745 918

Client

MR & MRS TRIMMER

Job Title

PROPOSED CONSERVATORY
 FOR: 1 CLYN CROFT
 PENRHWTYN
 NEATH
 SA11 2JR

Drawing Title

ERECT A CONSERVATORY
 TO THE REAR
 ELEVATION



Scale 1:50

Date 02-04-2022

Drawn by D THOMAS

1 of 2

Org No 130883 Rev.