



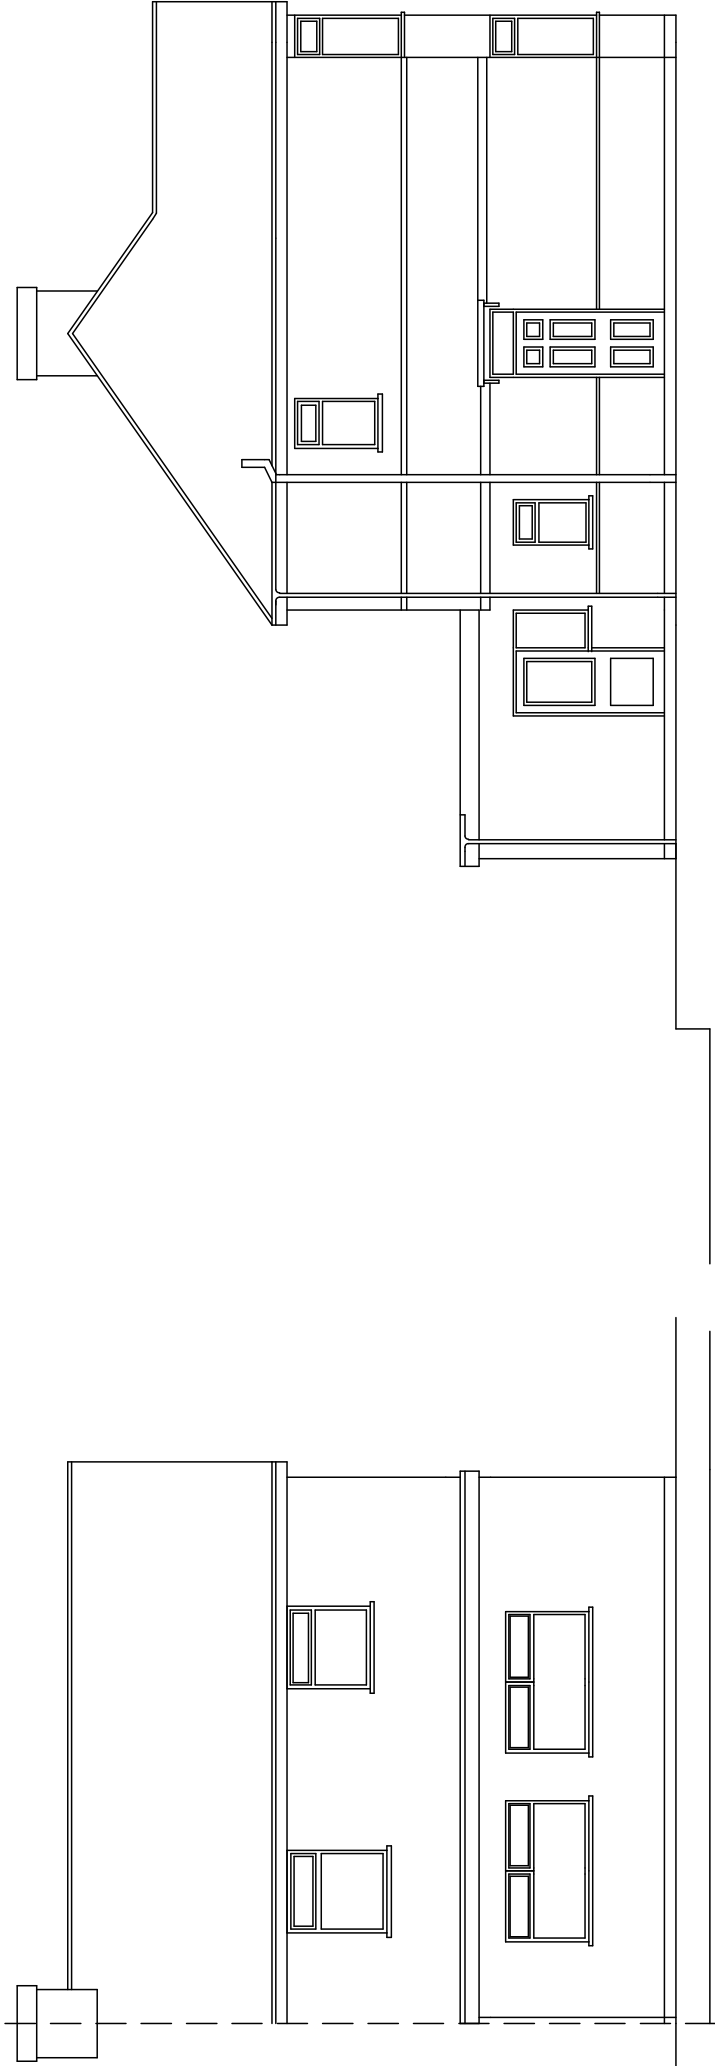

REAR and SIDE ELEVATIONS

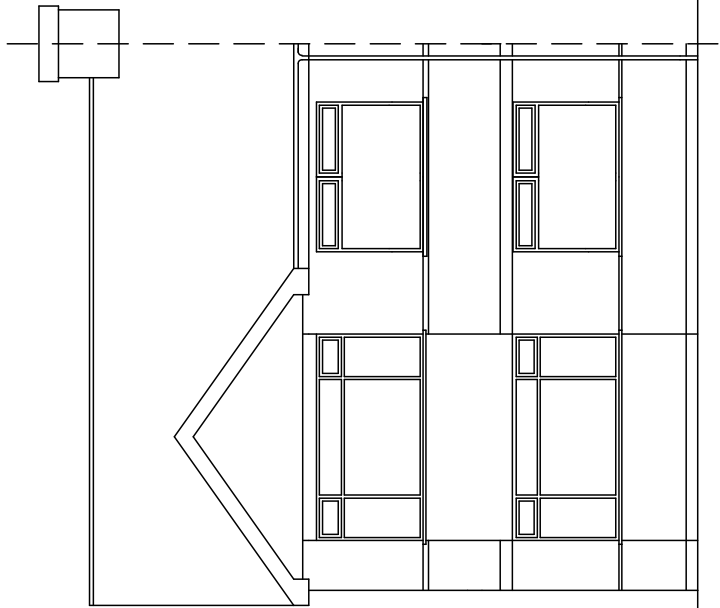

FRONT and SECTIONAL SIDE ELEVATIONS

PROPOSED EXTENSION AT 6 SUNNYCROFT
ROAD, BAGLAN, PORT TALBOT. SA12 8TB
for Mr.Rob George.

DRAWING TITLE		
EXISTING ELEVATIONS		
SCALE 1 to 100 @ A3	DATE March 2022.	DRAWING No. 2021/04
DO NOT SCALE DRAWING. FIGURED DIMENSIONS ONLY TO BE USED. DISCREPANCIES TO BE REPORTED IMMEDIATELY.		