


GROUND FLOOR - EXISTING

SCALE 1:100

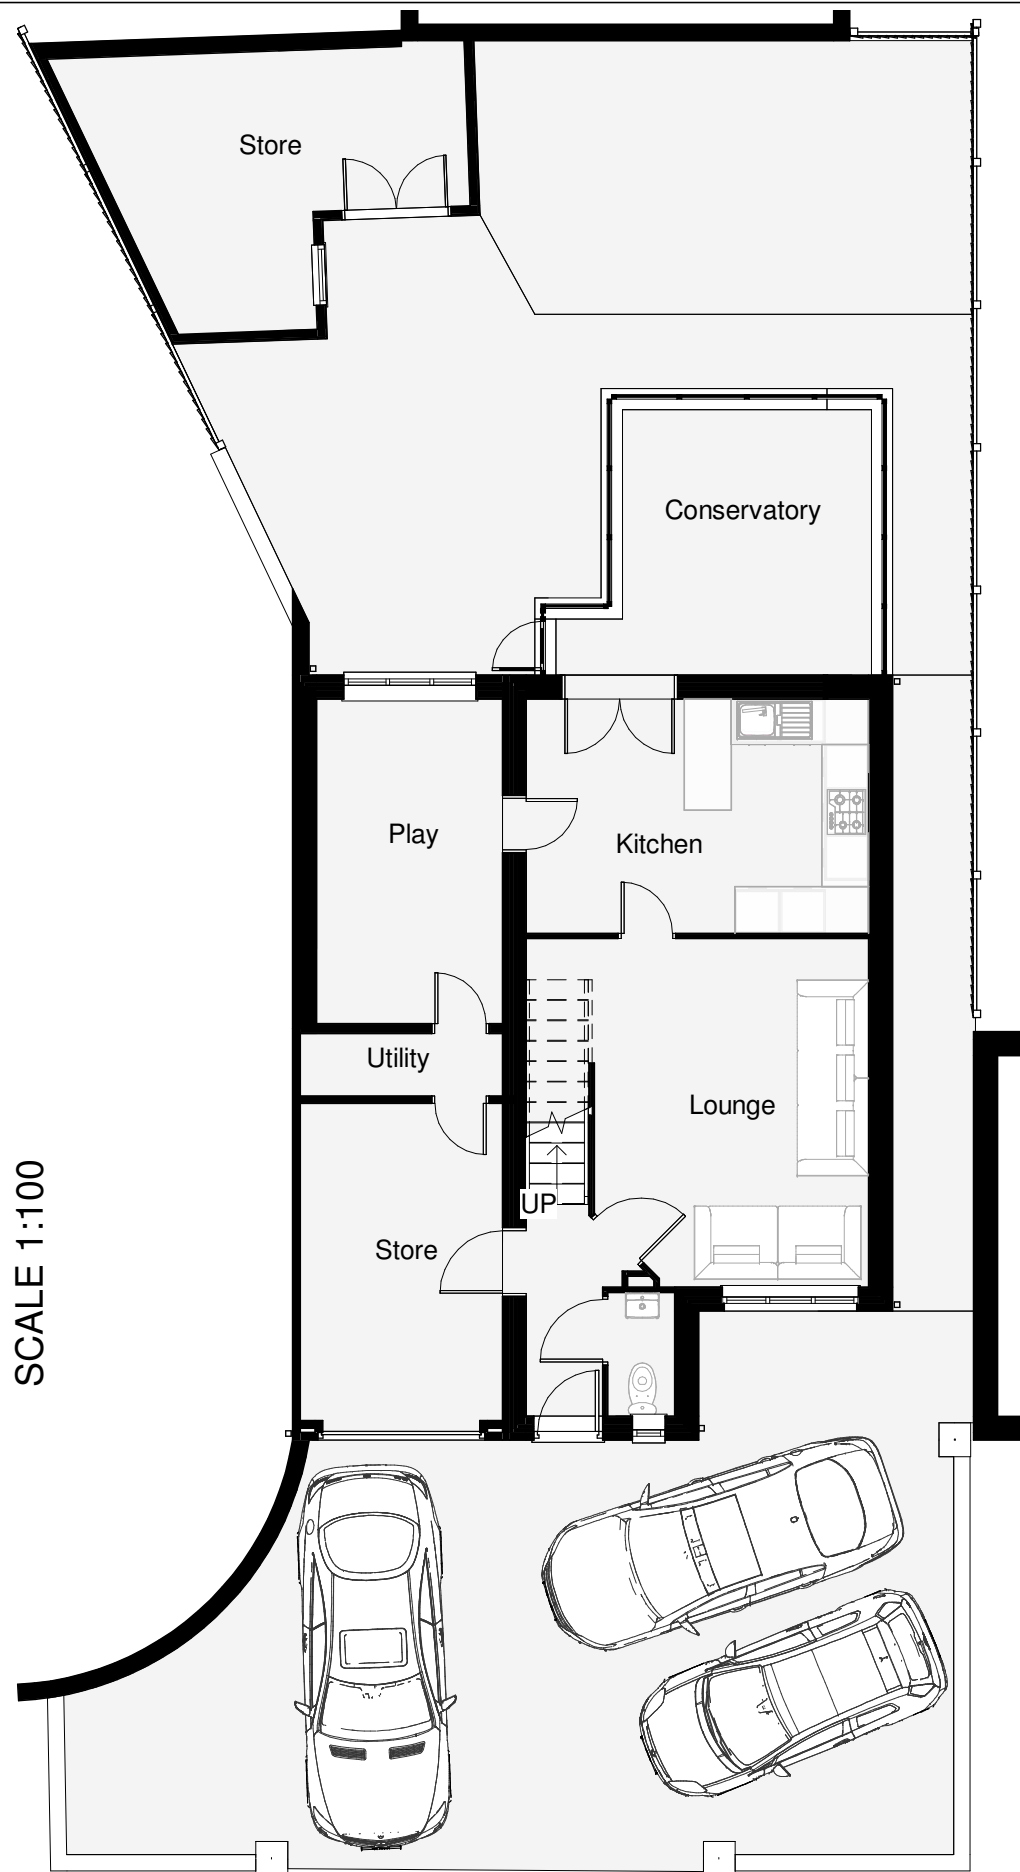



Ground floor extension

Form opening and reconfigure kitchen

Construct internal skin and convert existing garage space to home office


GROUND FLOOR - PROPOSED

SCALE 1:100

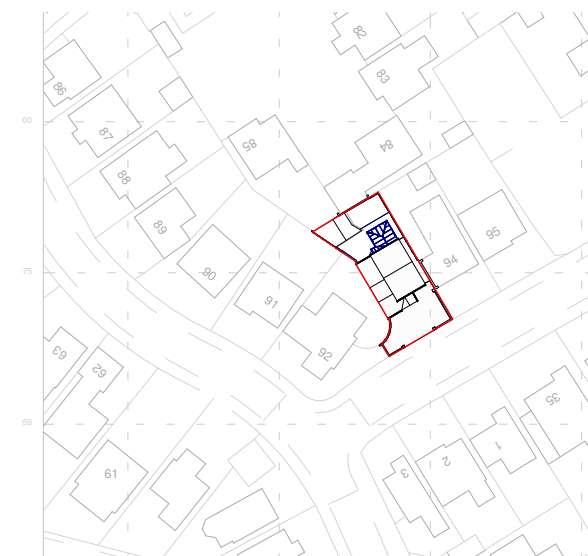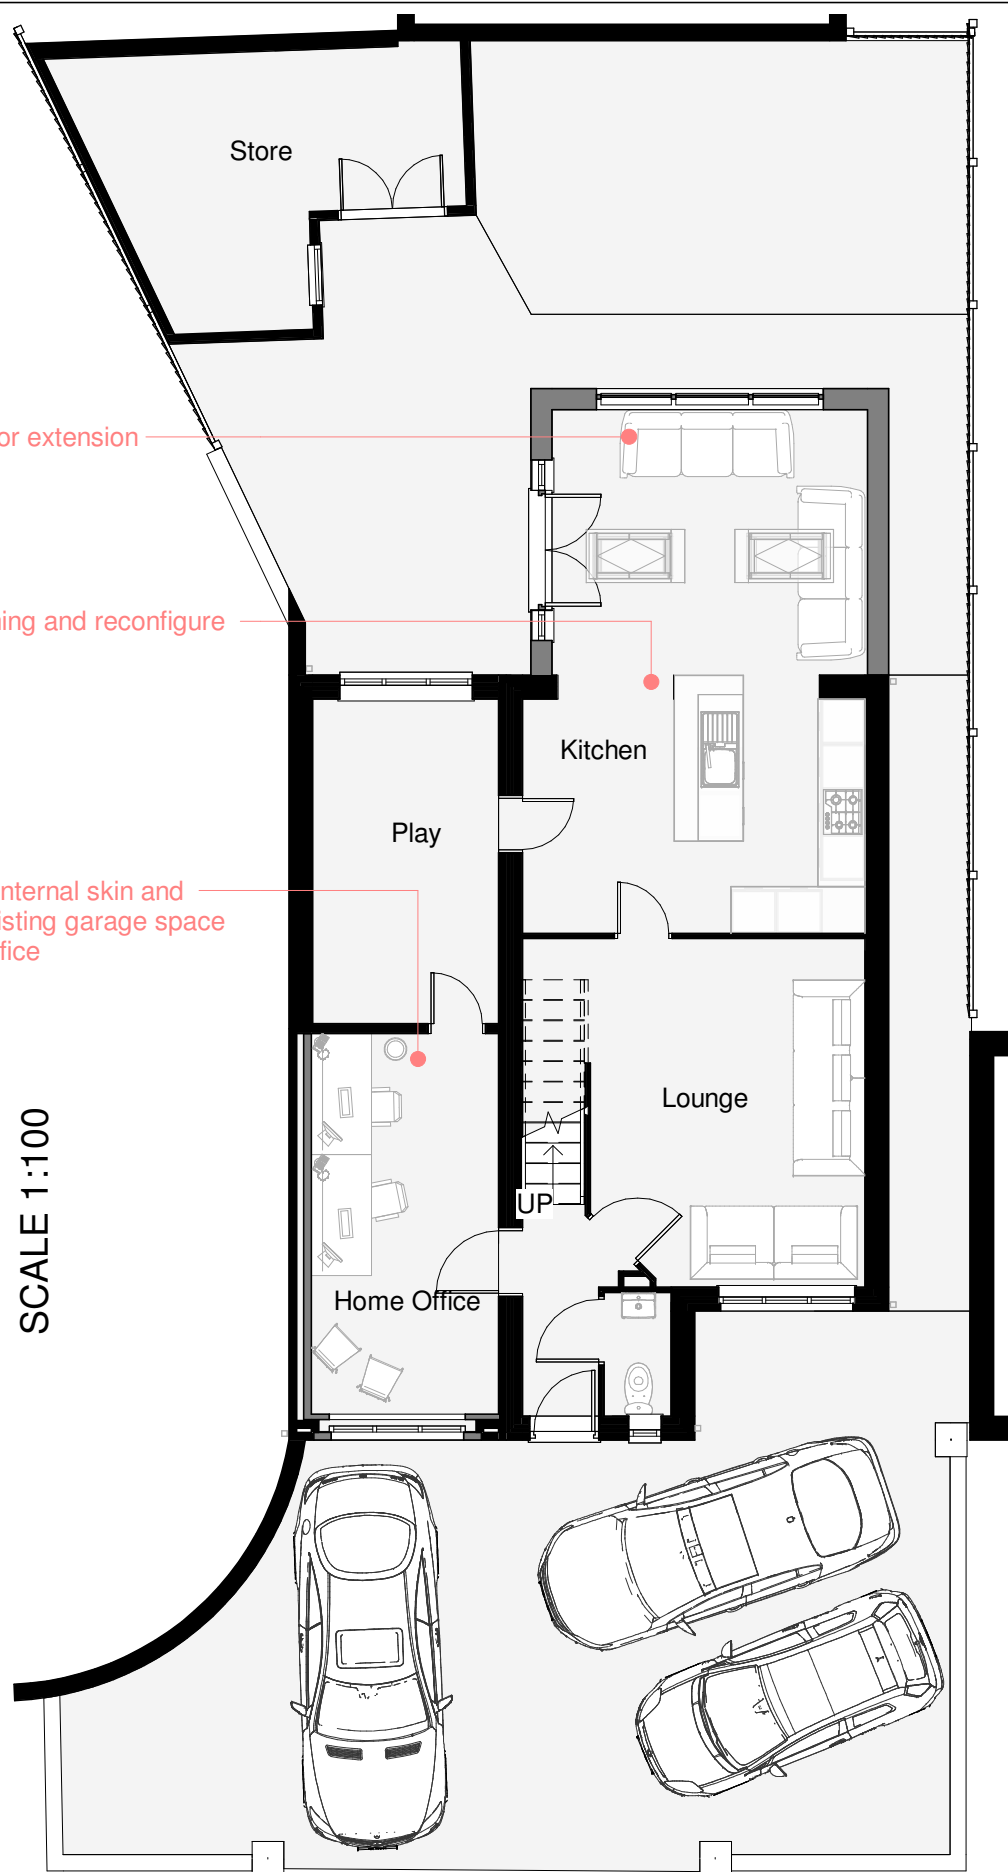

LOCATION PLAN

1 : 1250

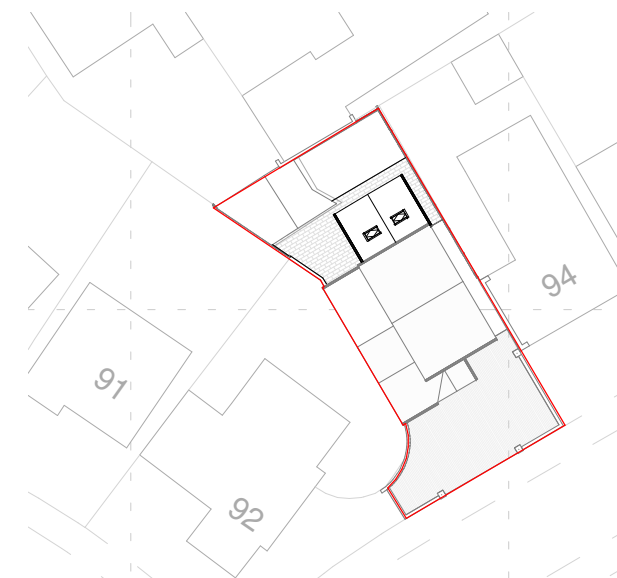

BLOCK PLAN

1 : 500

