
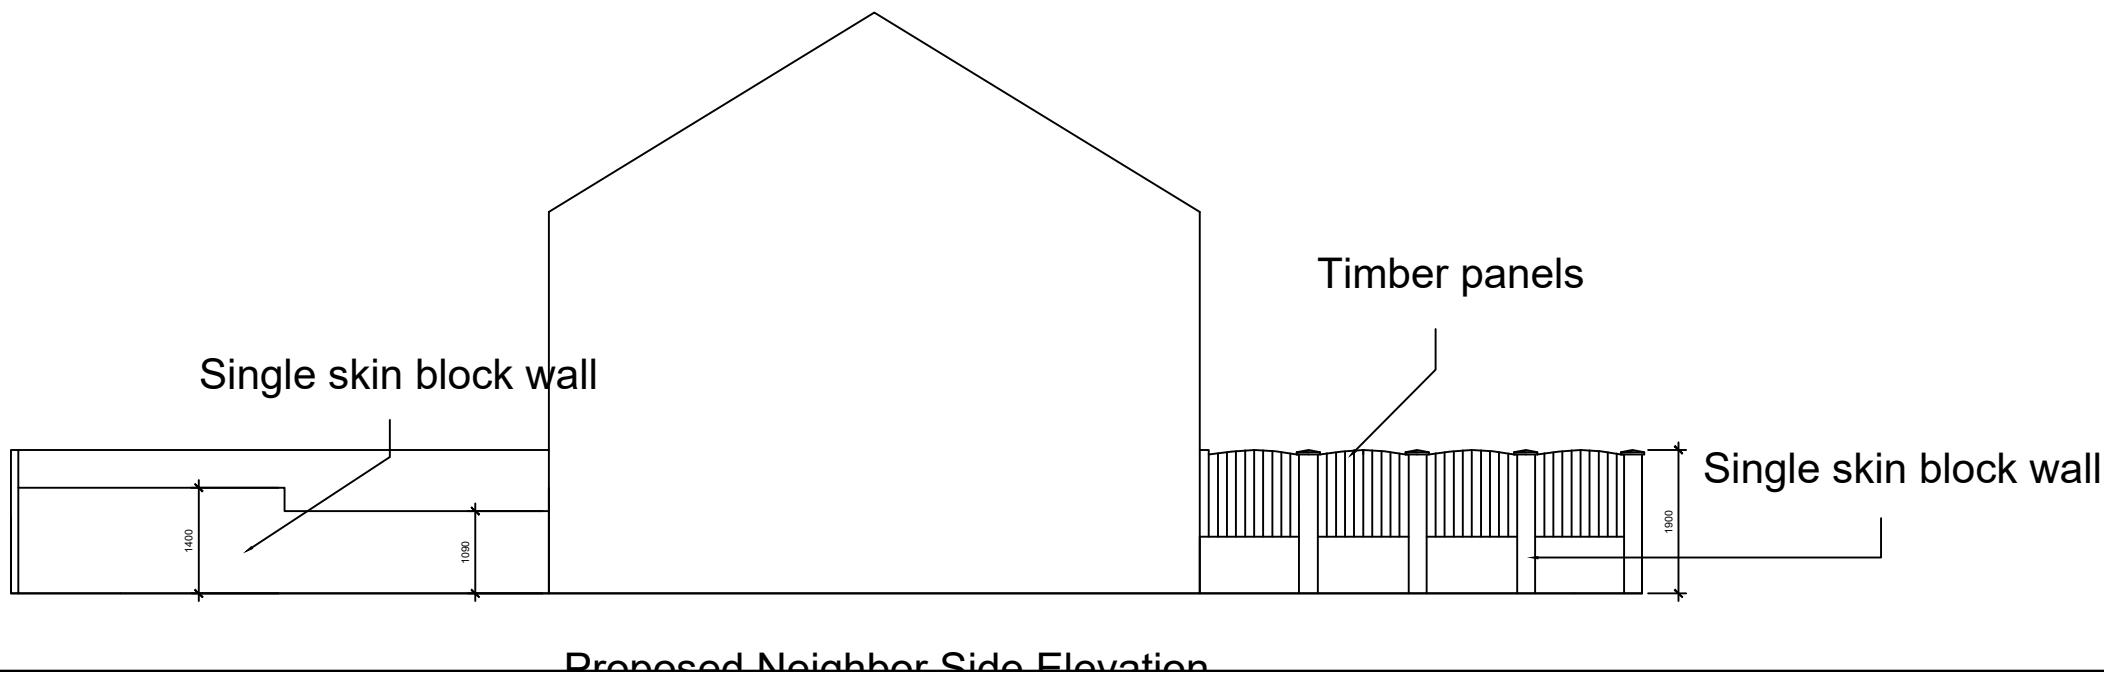
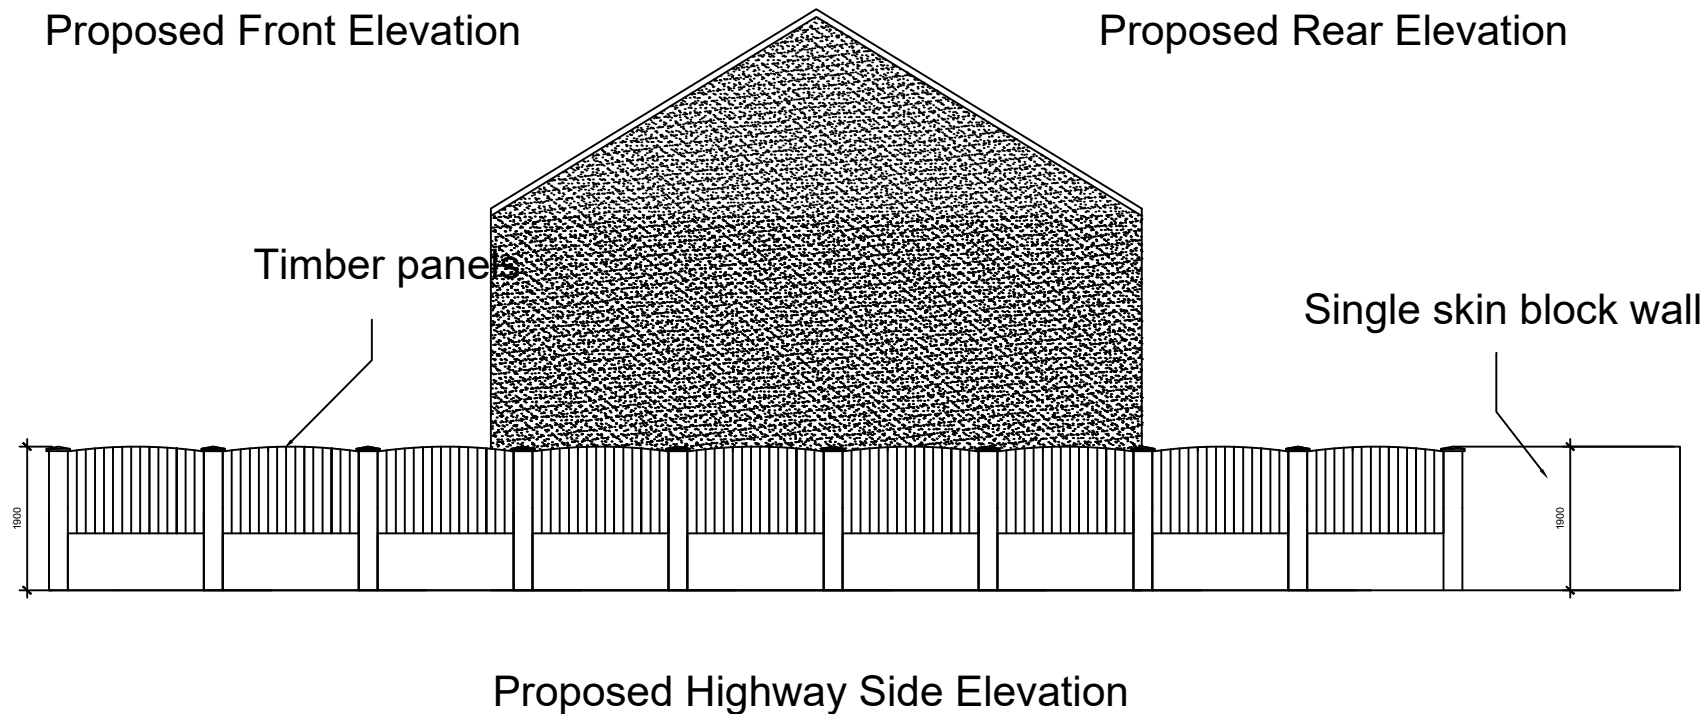


Superseded

THIS IS A C.A.D. PRODUCED DRAWING AND SHOULD NOT BE AMENDED BY HAND.

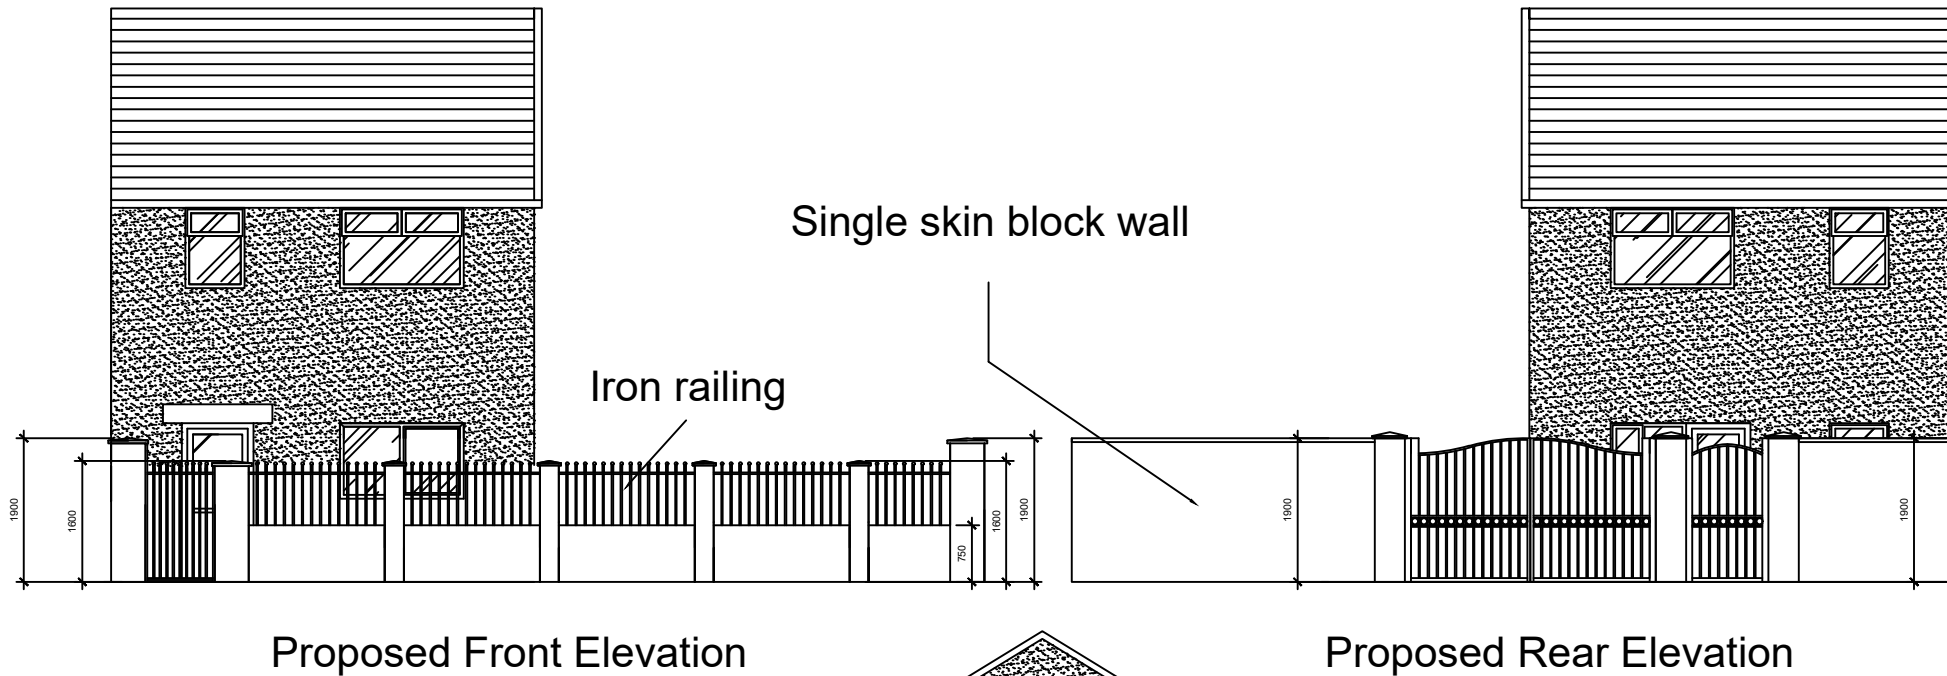

NOTES

- 1 All dimensions in millimetres unless otherwise stated.
- 2 Do not scale off drawing. All dimensions to be checked on site.

Rev	Details	Dr	Date

..\nptcbc_rect_black.png

Project	45 Waun Wen, Cwmavon, Port Talbot
	Proposed Elevations

Drawn	DB	Checked		Approved	
Date	7/2/22	Date		Date	

Scales	1:100
Drawing No.	PRV45-003