


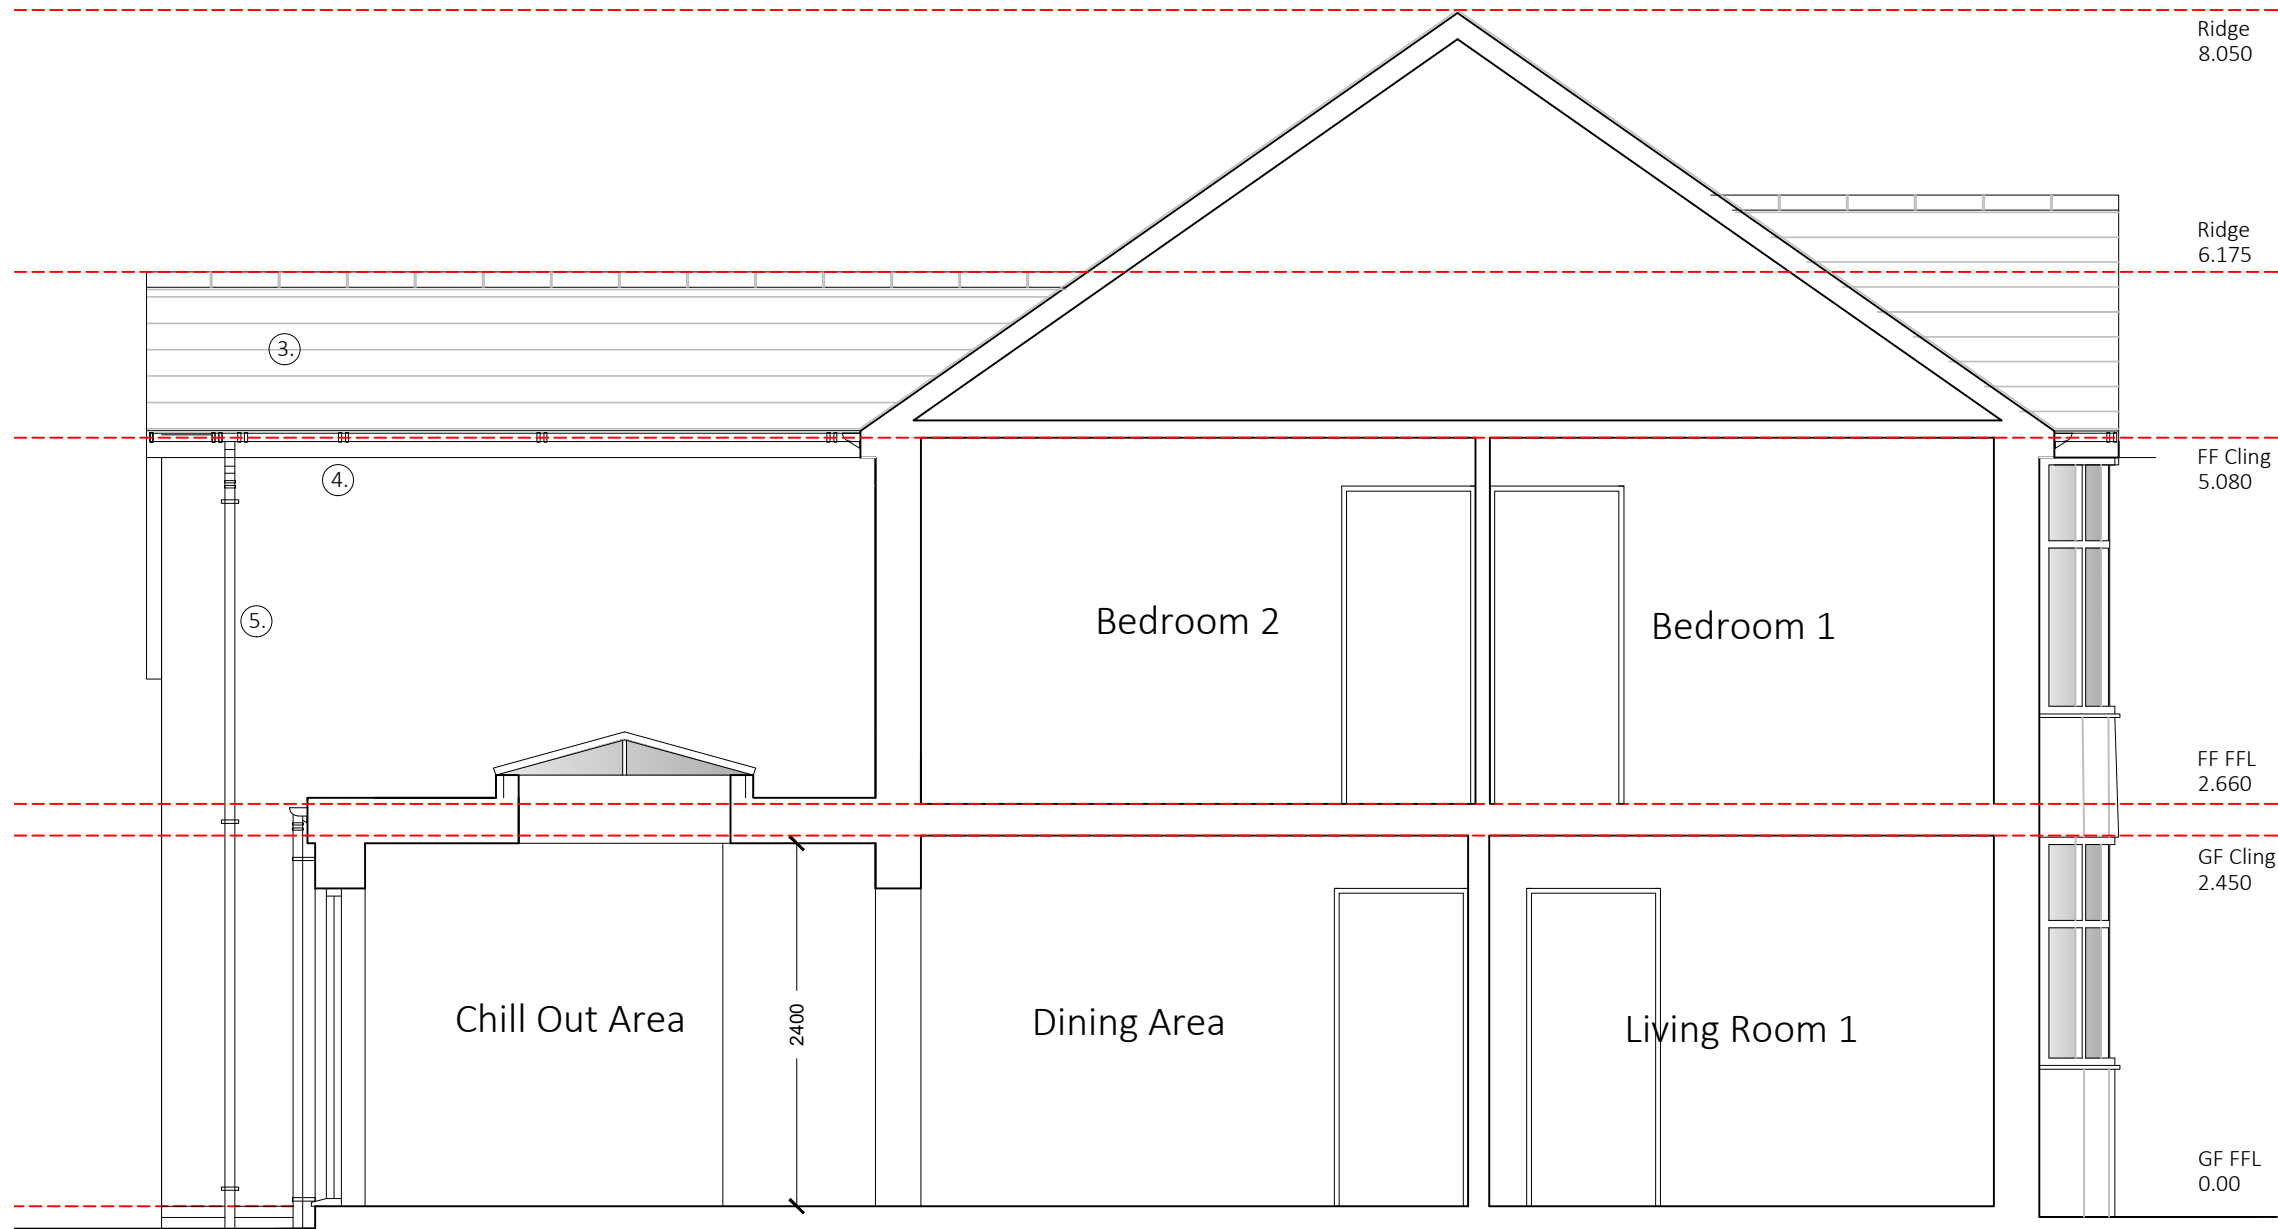


Proposed External Finishes Key:

1. Painted render and dash finish to external walls to match existing.
2. White Upvc windows and doors to match existing (Glazed Juliette balcony to first floor Master Bedroom doors)
3. Concrete tile roof covering with hip & ridge tiles to to match existing
4. White Upvc facias and soffits to match existing
5. White Upvc rainwater goods to match existing
6. PPC Aluminium or uPVC roof lantern
7. EDPM or Fibre Glass covered flat roof
8. Velux or similar double glazed rooflight

Proposed Section A-A

Scale 1:50 @ A3

A	220312	Planning Issue
B	220411	Amended Planning Issue

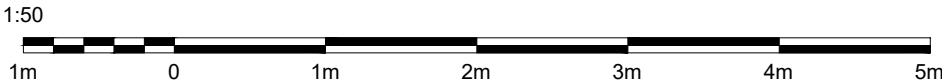

Revisions:

Rev'	Date	Init'	Description
A	220312		Planning Issue

DRAWING STATUS.
Planning Issue

Drawing No.
G2-GA-126

Rev.
B

Client: Mr & Mrs A. Williams
Project: Proposed Side & Rear Extension
5 Tyn-Yr-Heol, Bryncoch, Neath
Title: Proposed Sections 1of2

Scale: 1:50 @ A3
Date: Feb 22
Drawn:
Checked:
Approved: