


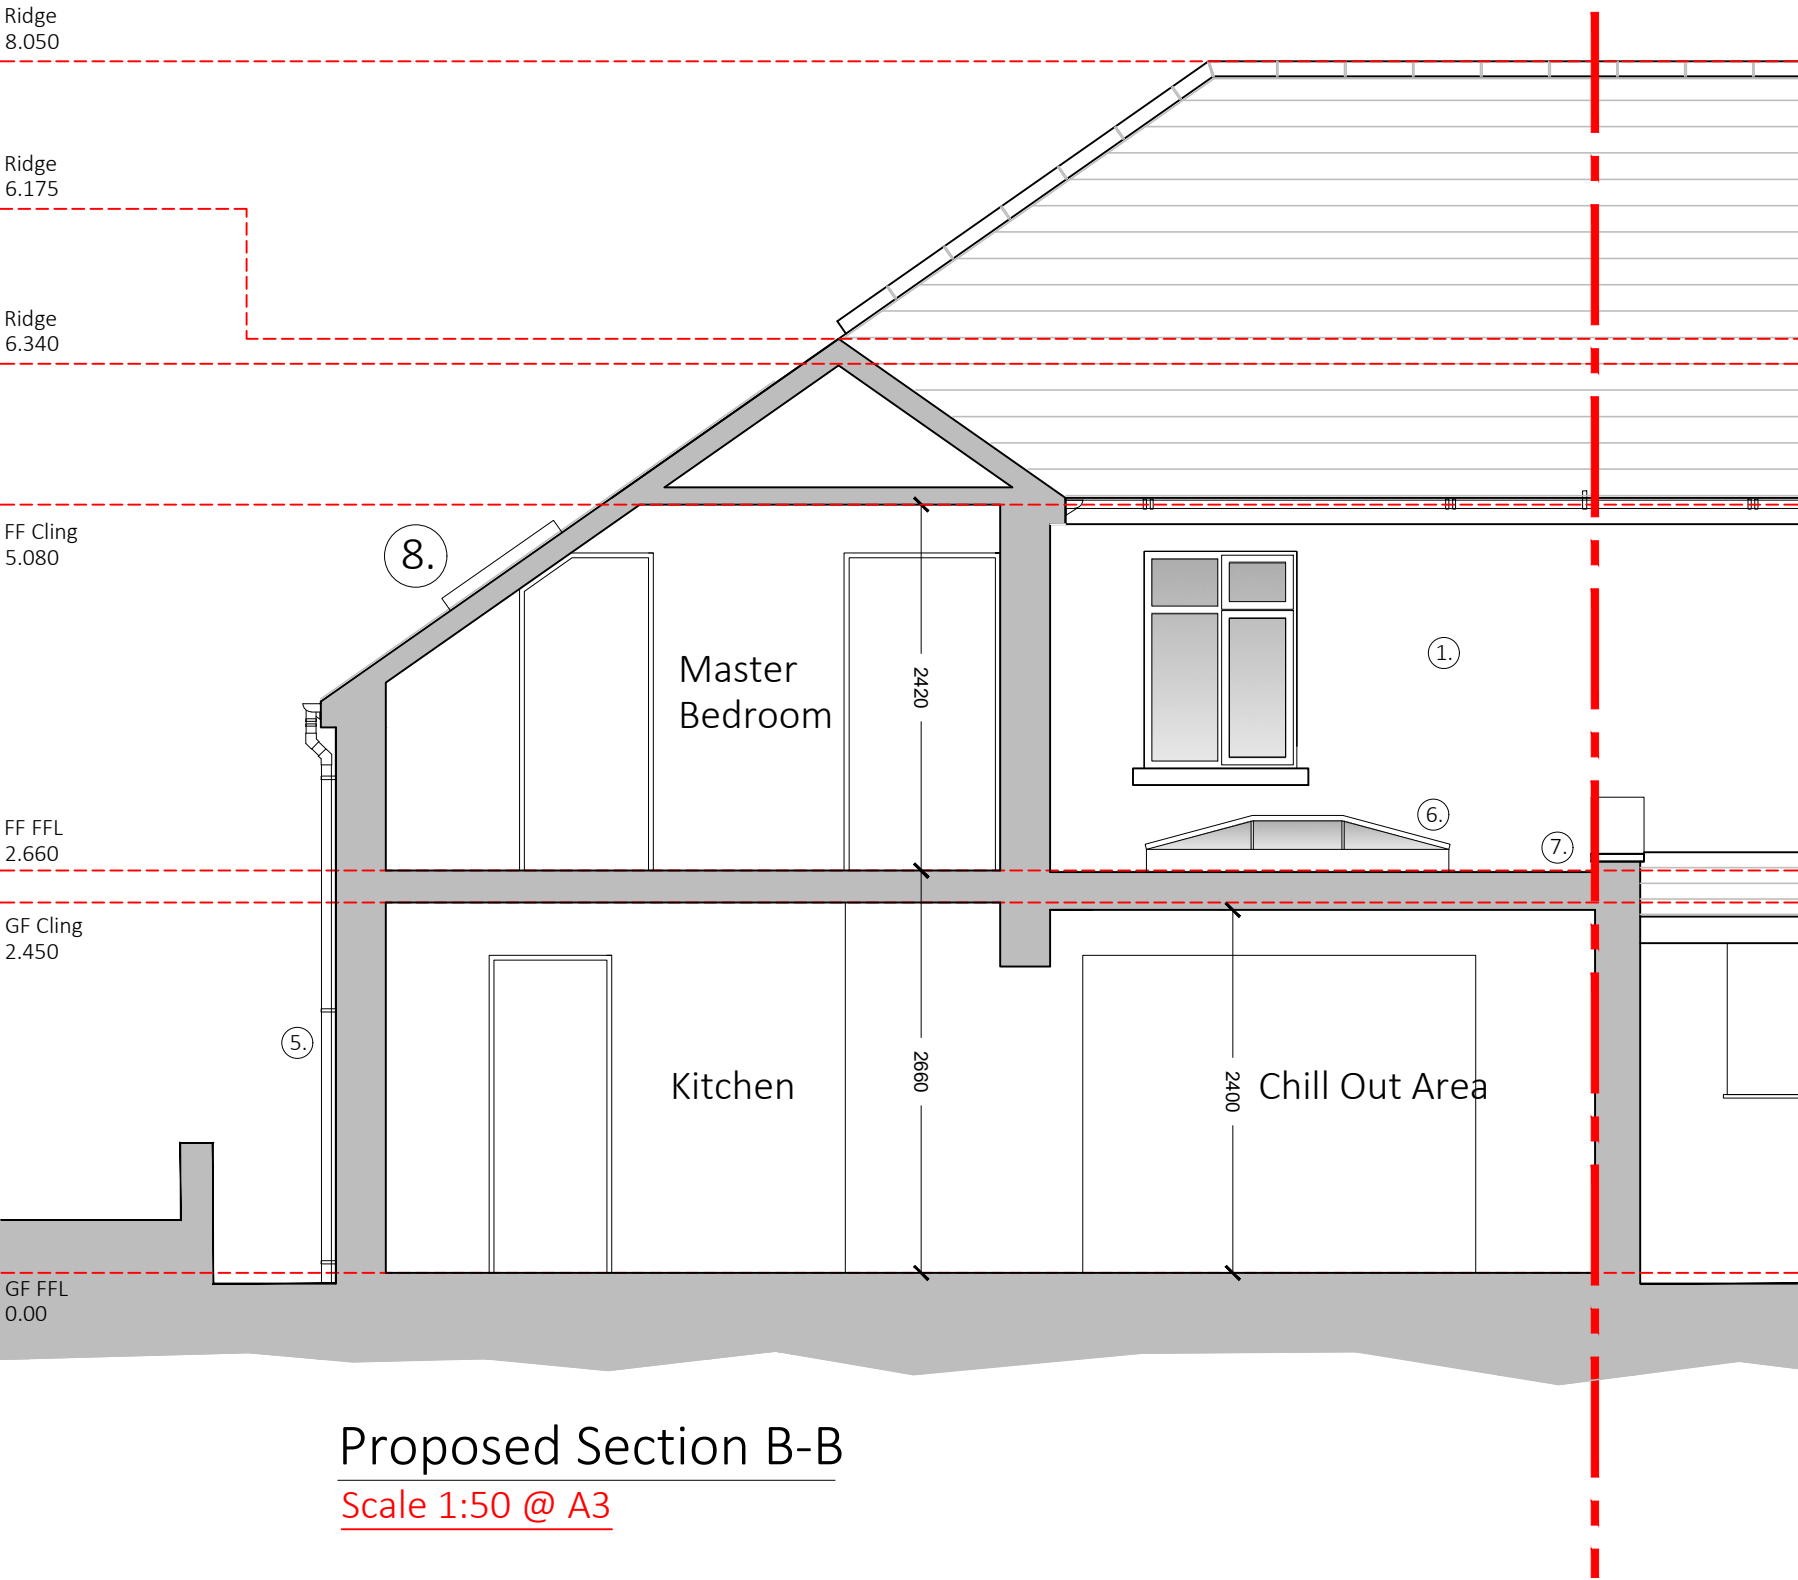

Proposed Section B-B
Scale 1:50 @ A3

Proposed External Finishes Key:

- 1. Painted render and dash finish to external walls to match existing.
- 2. White Upvc windows and doors to match existing (Glazed Juliette balcony to first floor Master Bedroom doors)
- 3. Concrete tile roof covering with hip & ridge tiles to to match existing
- 4. White Upvc fascias and soffits to match existing
- 5. White Upvc rainwater goods to match existing
- 6. PPC Aluminium or uPVC roof lantern
- 7. EDPM or Fibre Glass covered flat roof
- 8. Velux or similar double glazed rooflight



Revisions:			
Rev'	Date	Init'	Description
A	220312		Planning Issue
B	220411		Amended Planning Issue

DRAWING STATUS.
Planning Issue

Drawing No.
G2-GA-127

Rev.
B

Client: Mr & Mrs A. Williams
Project: Proposed Side & Rear Extension
5 Tyn-Yr-Heol, Bryncoch, Neath
Title: Proposed Sections 2of2

Scale: 1:50 @ A3
Date: Feb 22
Drawn:
Checked:
Approved: