


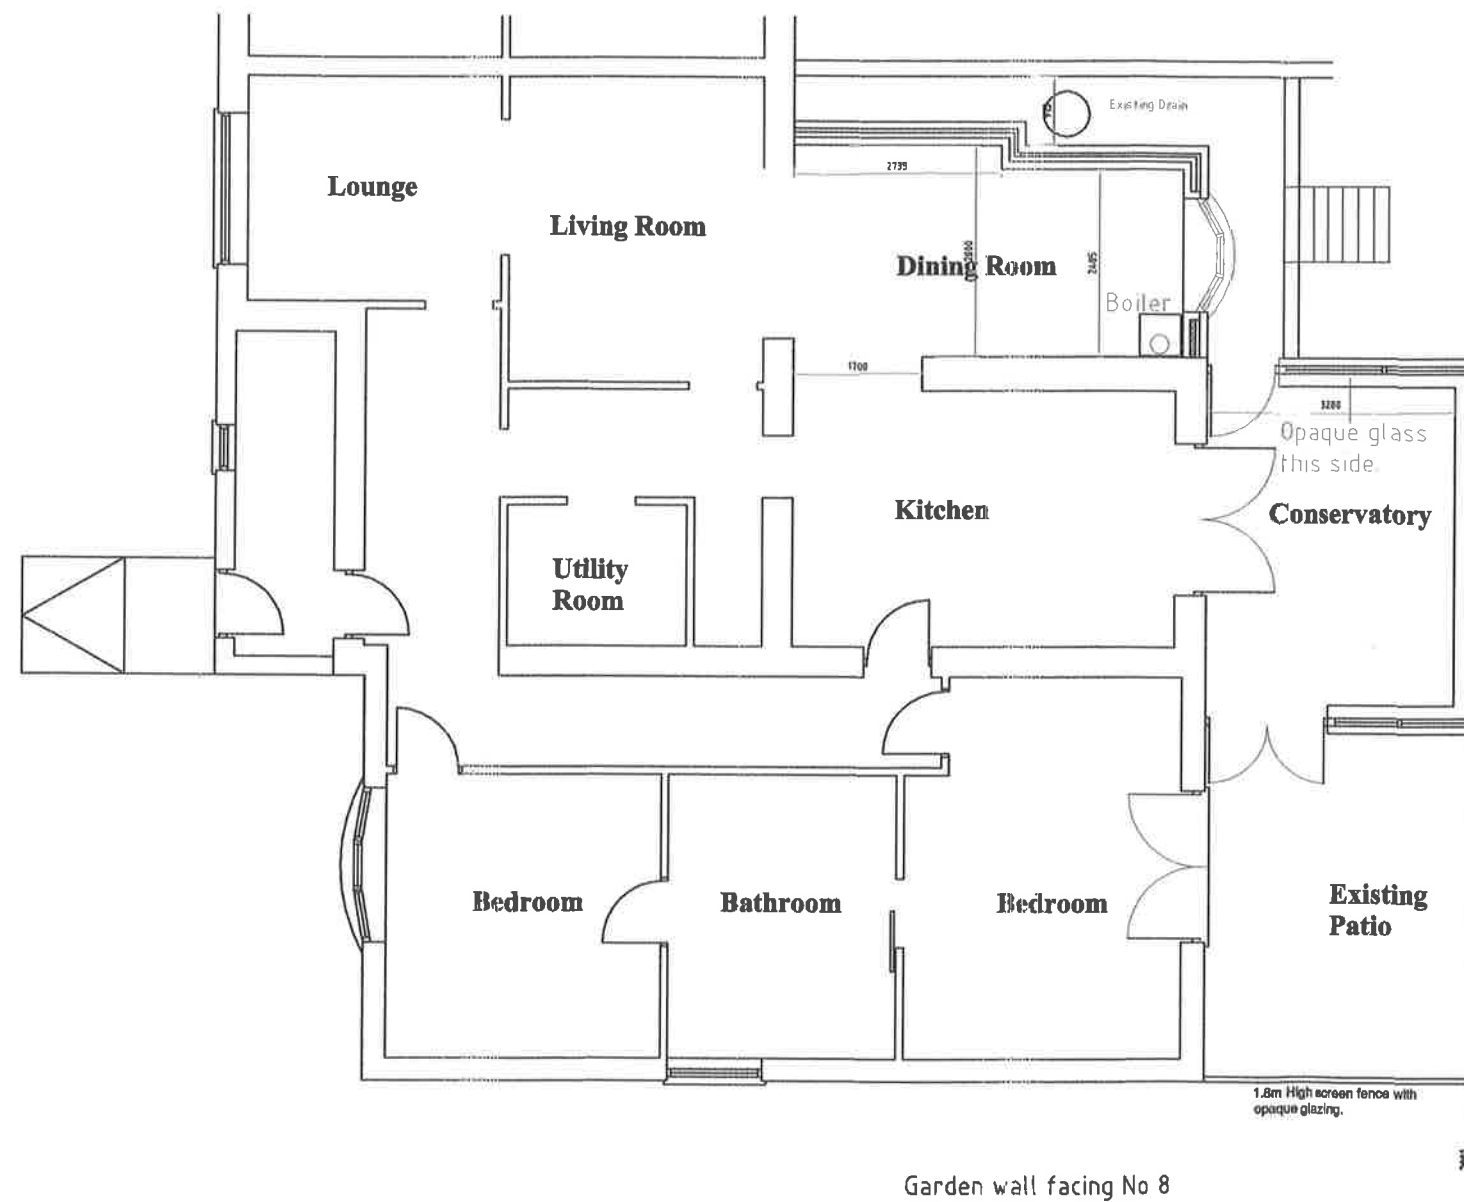

Notes

Dimensions are in millimetres unless otherwise stated.

Not To Scale. If In Doubt Please Ask

Date
30.03.22

Scale
1 : 100

Drawn By
DD

Site Address

PROPOSED EXTENSION
AT 8 WEST CROSSWAYS,
PONTARDAWE.

Title.

EXISTING GROUND FLOOR
PLANS

Drawing
No
8WestXways 1

Rev.
Date