




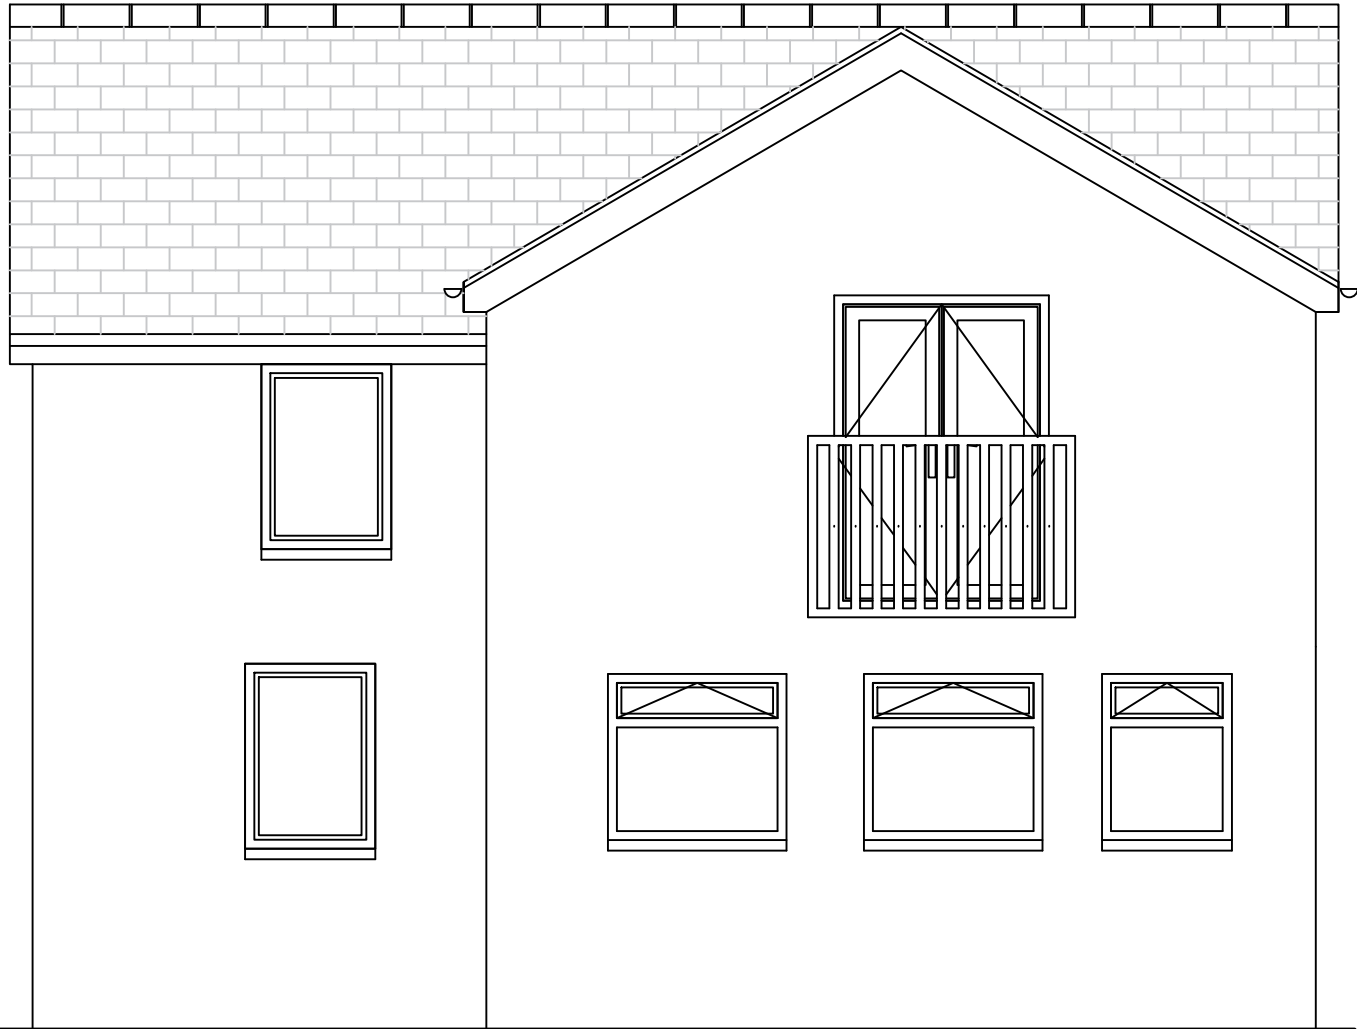


Proposed South East Facing Elevation

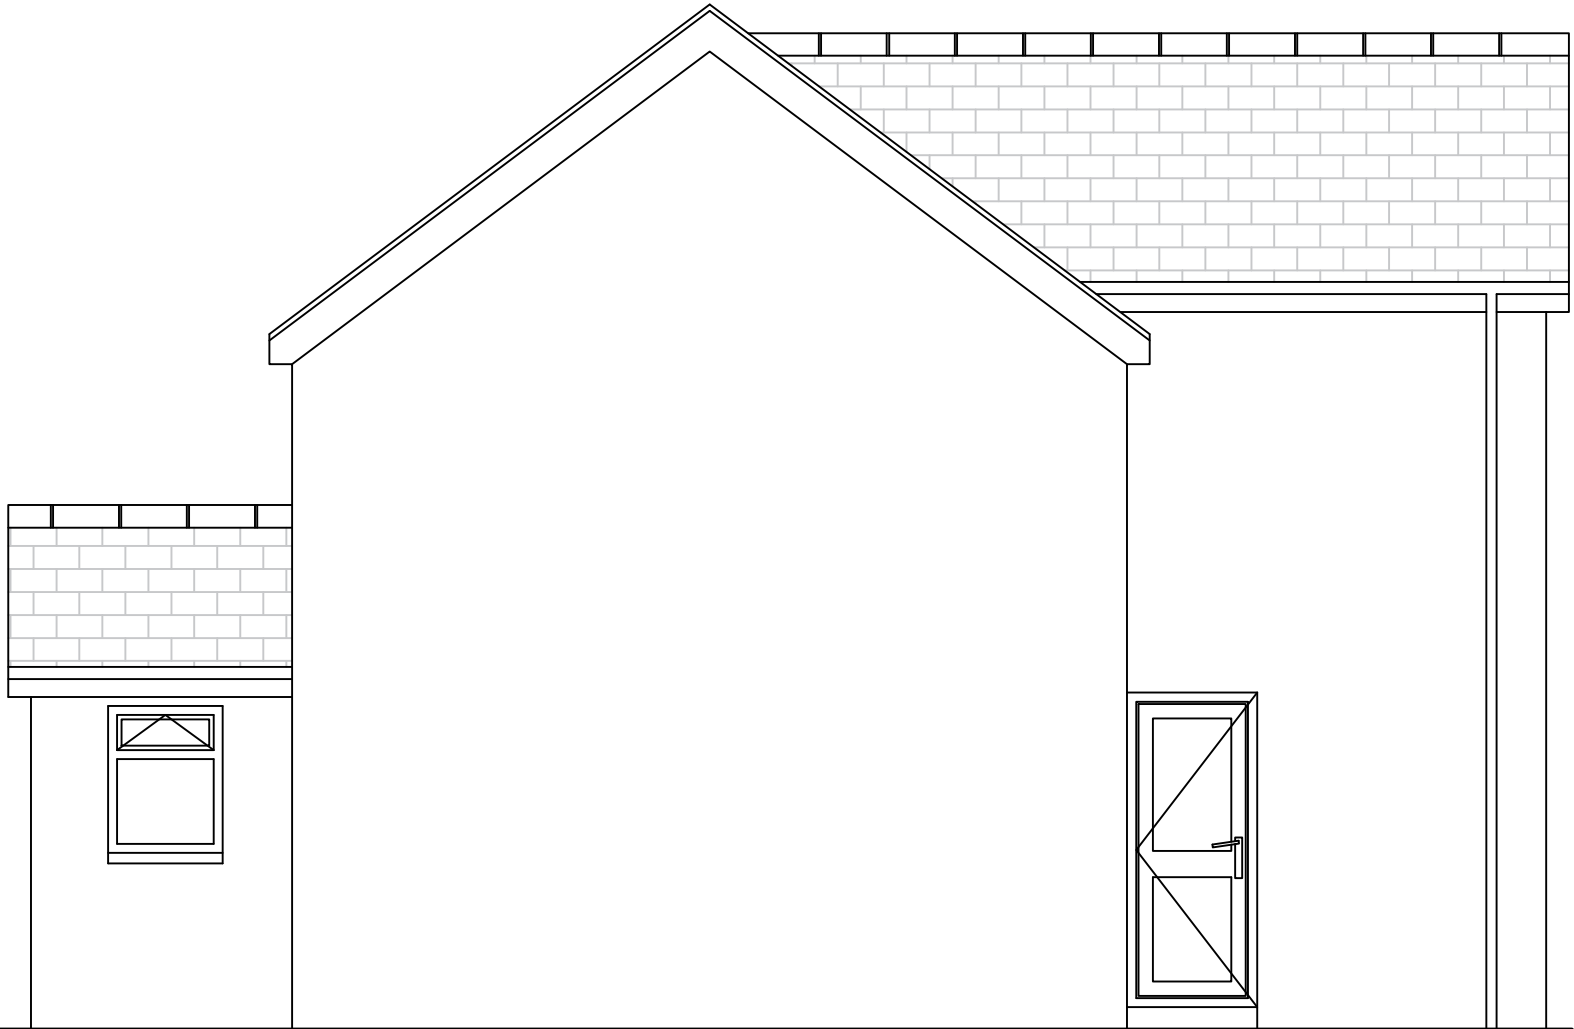

Proposed South West Facing Elevation

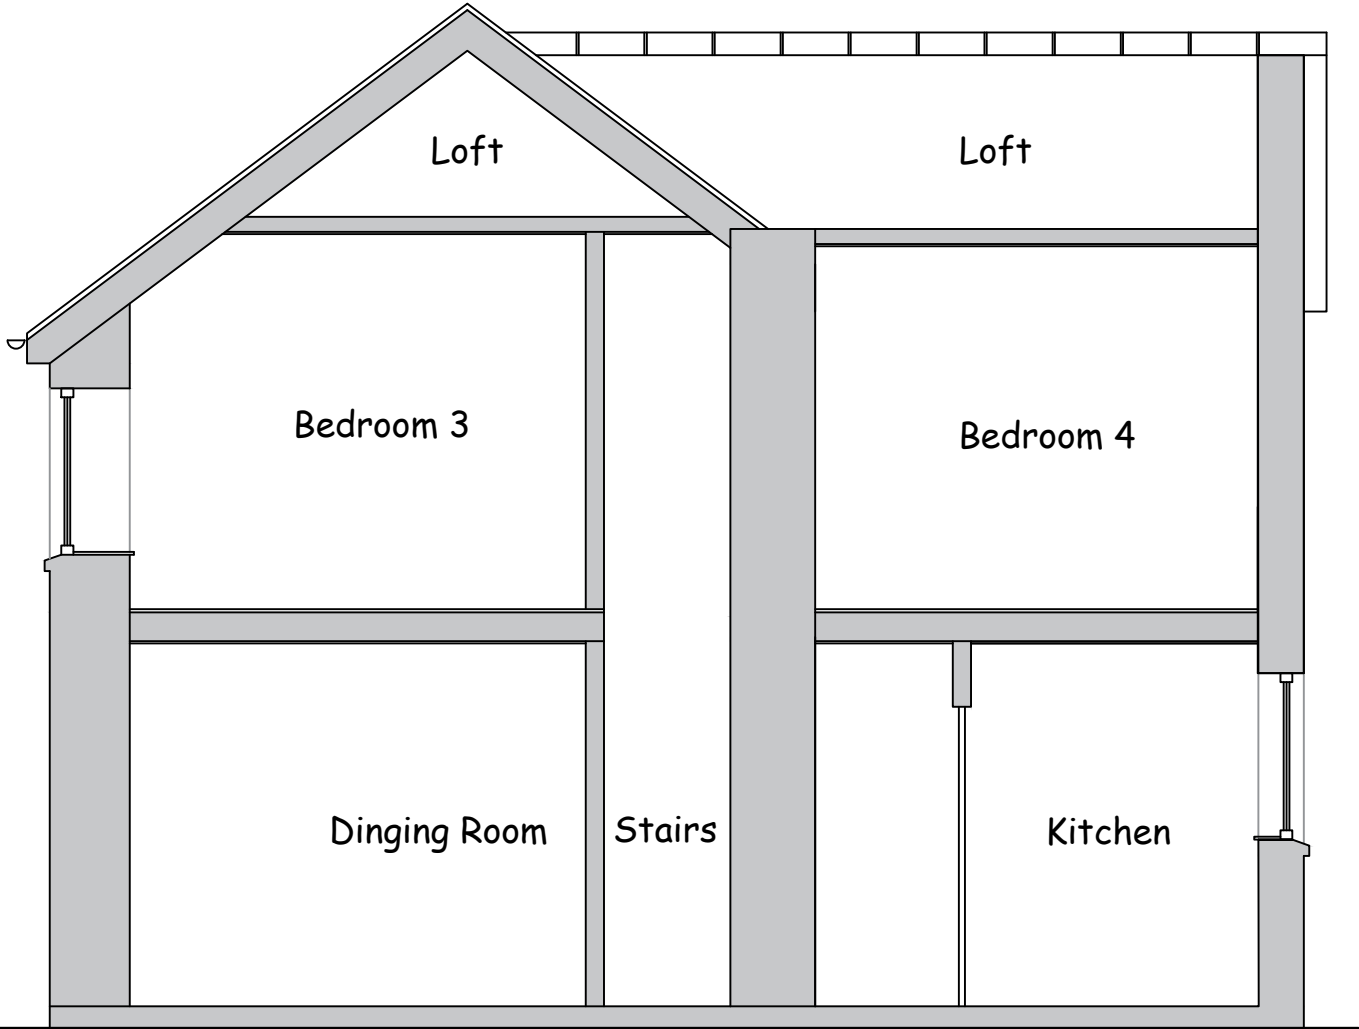

Proposed Section AA

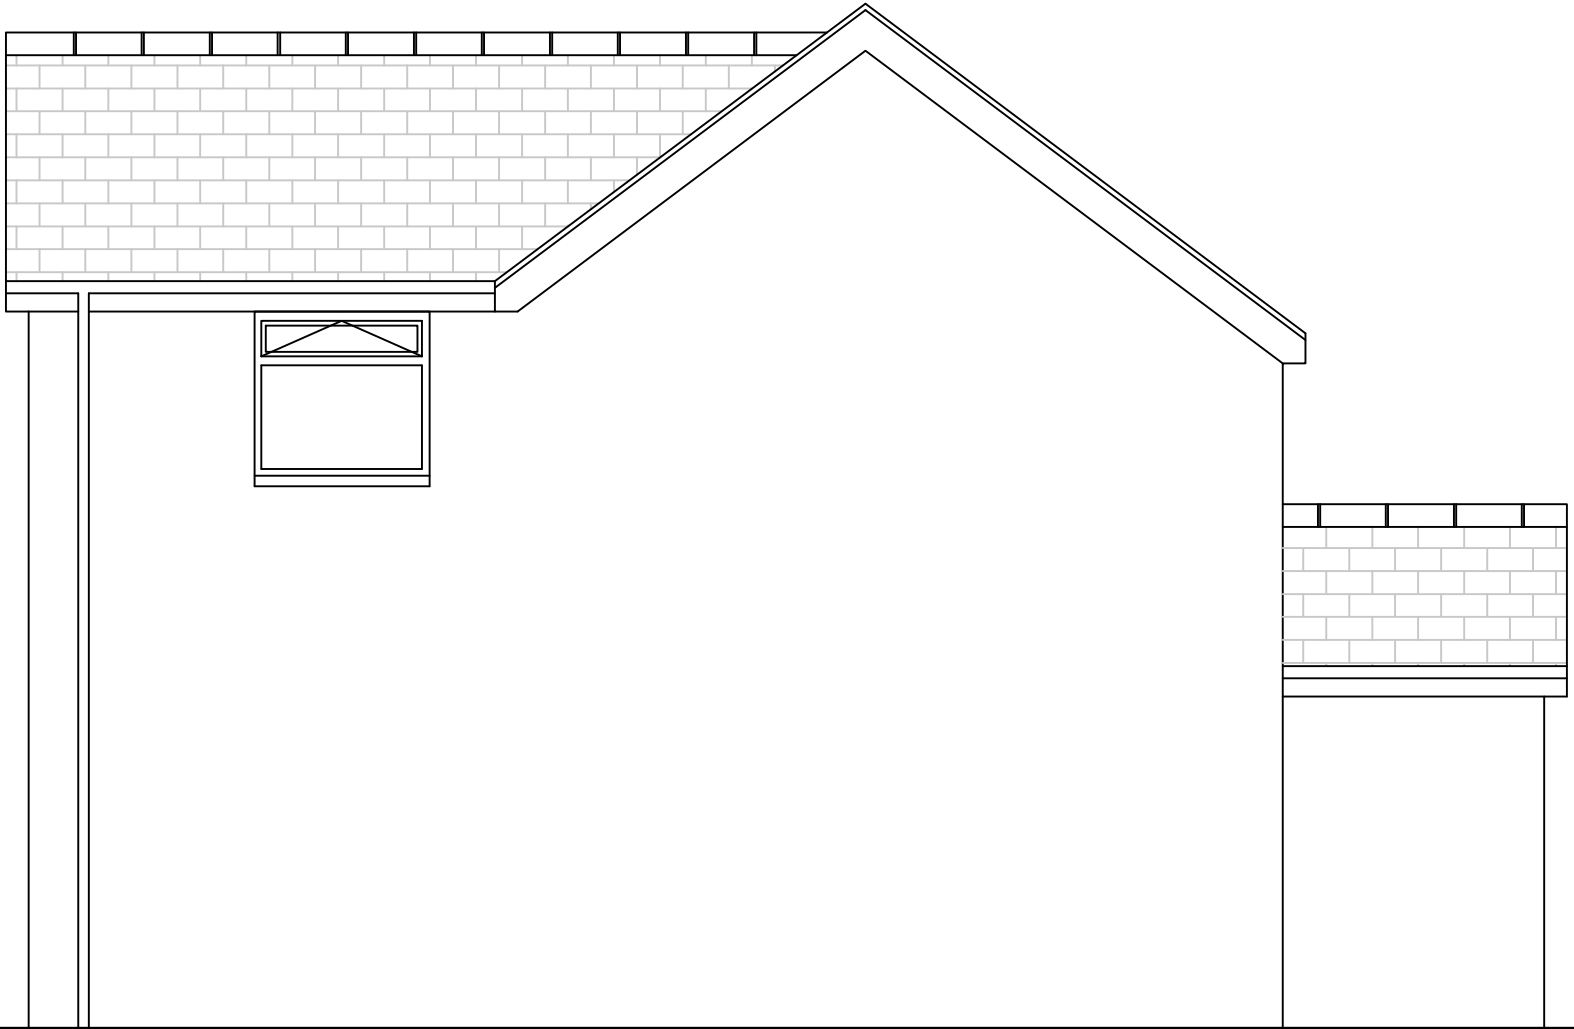

Proposed North East Facing Elevation

Finishes Schedule

- 1) New external windows and doors to match existing styles and colour.
- 2) Proposed pitched roof slates and ridges to match existing
- 3) RWG/RWP - to match existing
- 4) White UPVC fascias, soffits to match existing.
- 5) Render to match existing, unless otherwise stated, stainless trims to be used.
- 6) UPVC cills to match existing styles.

