


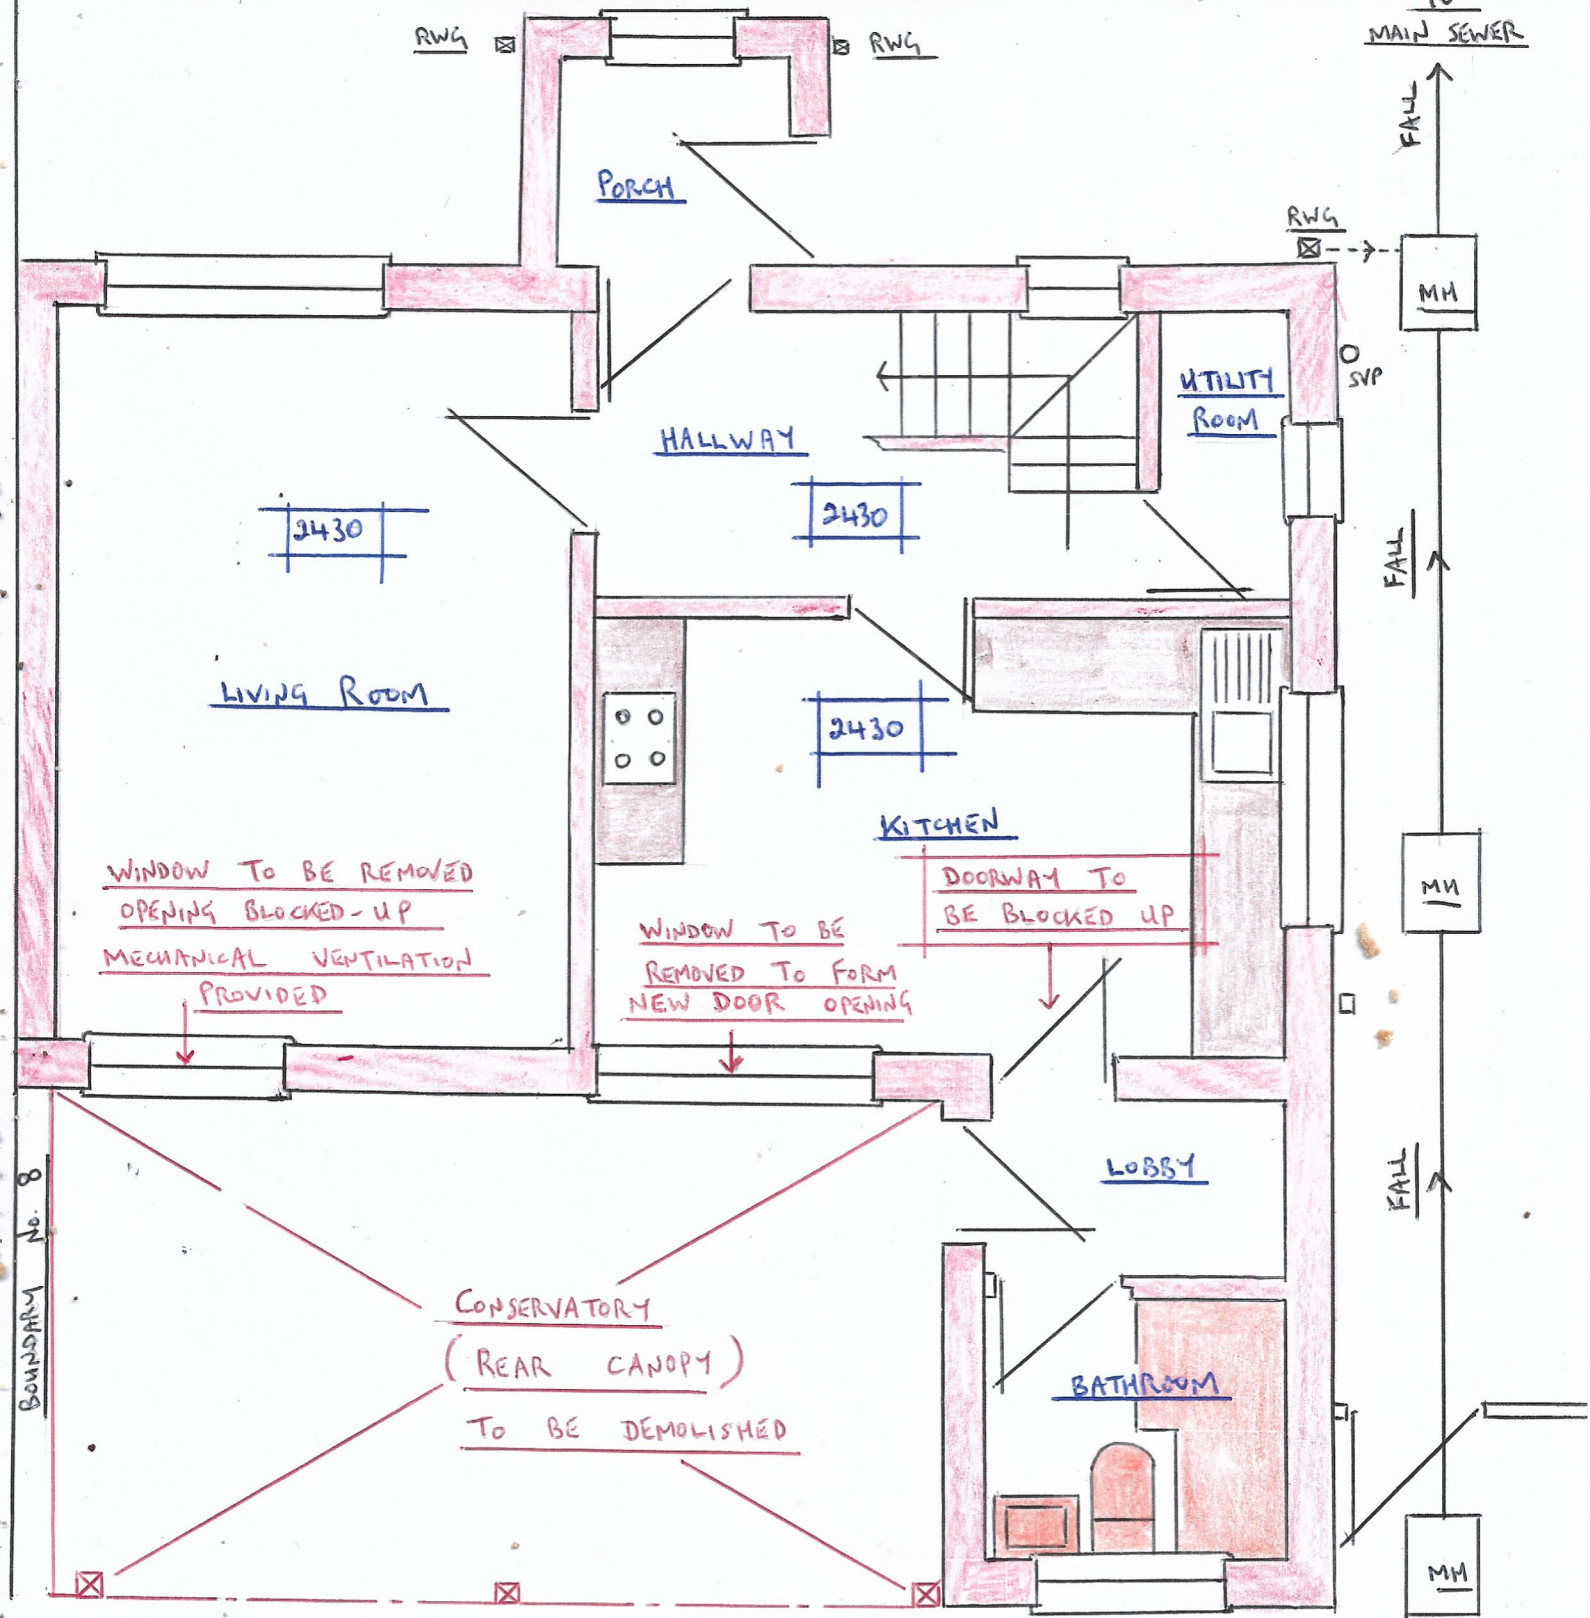

EXISTING GROUND FLOOR PLAN AT

PROPOSED SINGLE-STOREY REAR

EXTENSION INCLUDING DEMOLITION

OF EXISTING REAR CANOPY (1:50)