


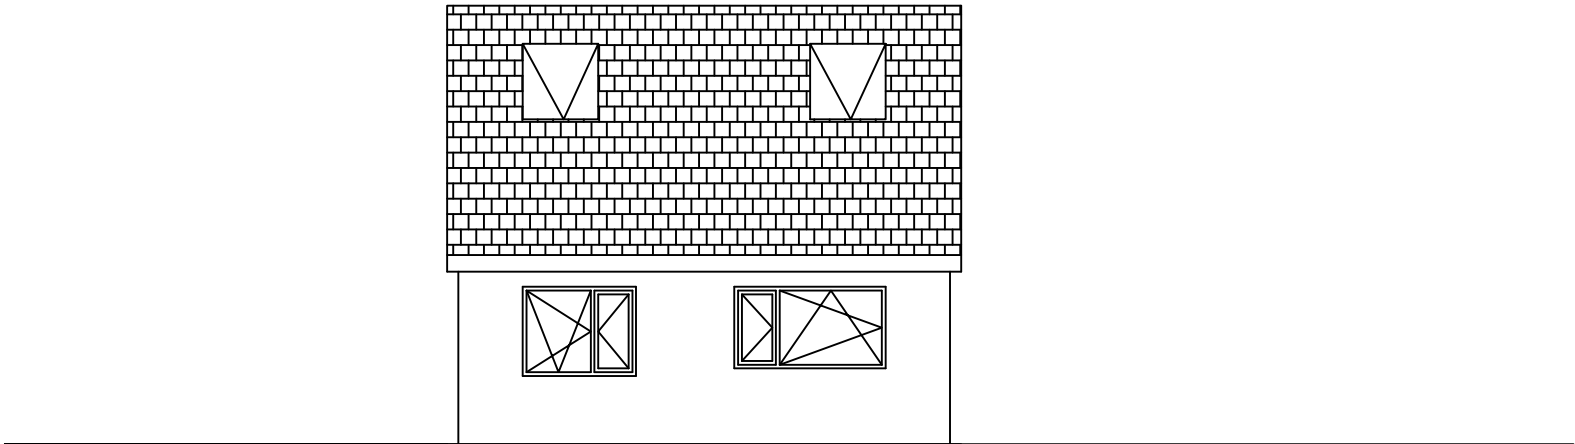

PROPOSED R/H VIEW

Sarah Tait
26 Graig Newydd
Ystalyfera

Drawing Description	: PROPOSED R/H VIEW
Drawing No/Rev	: ASL/01/11
Drawn By	: CJW
Date	: 23/07/21
Scale	: 1 : 100 @A4

ACORN STRUCTURAL SERVICES
LLYS Y DDRAIG GOCH
HEOL TREDEG
UPPER CWMTWRCH
Swansea
SA9 2XE