





Front

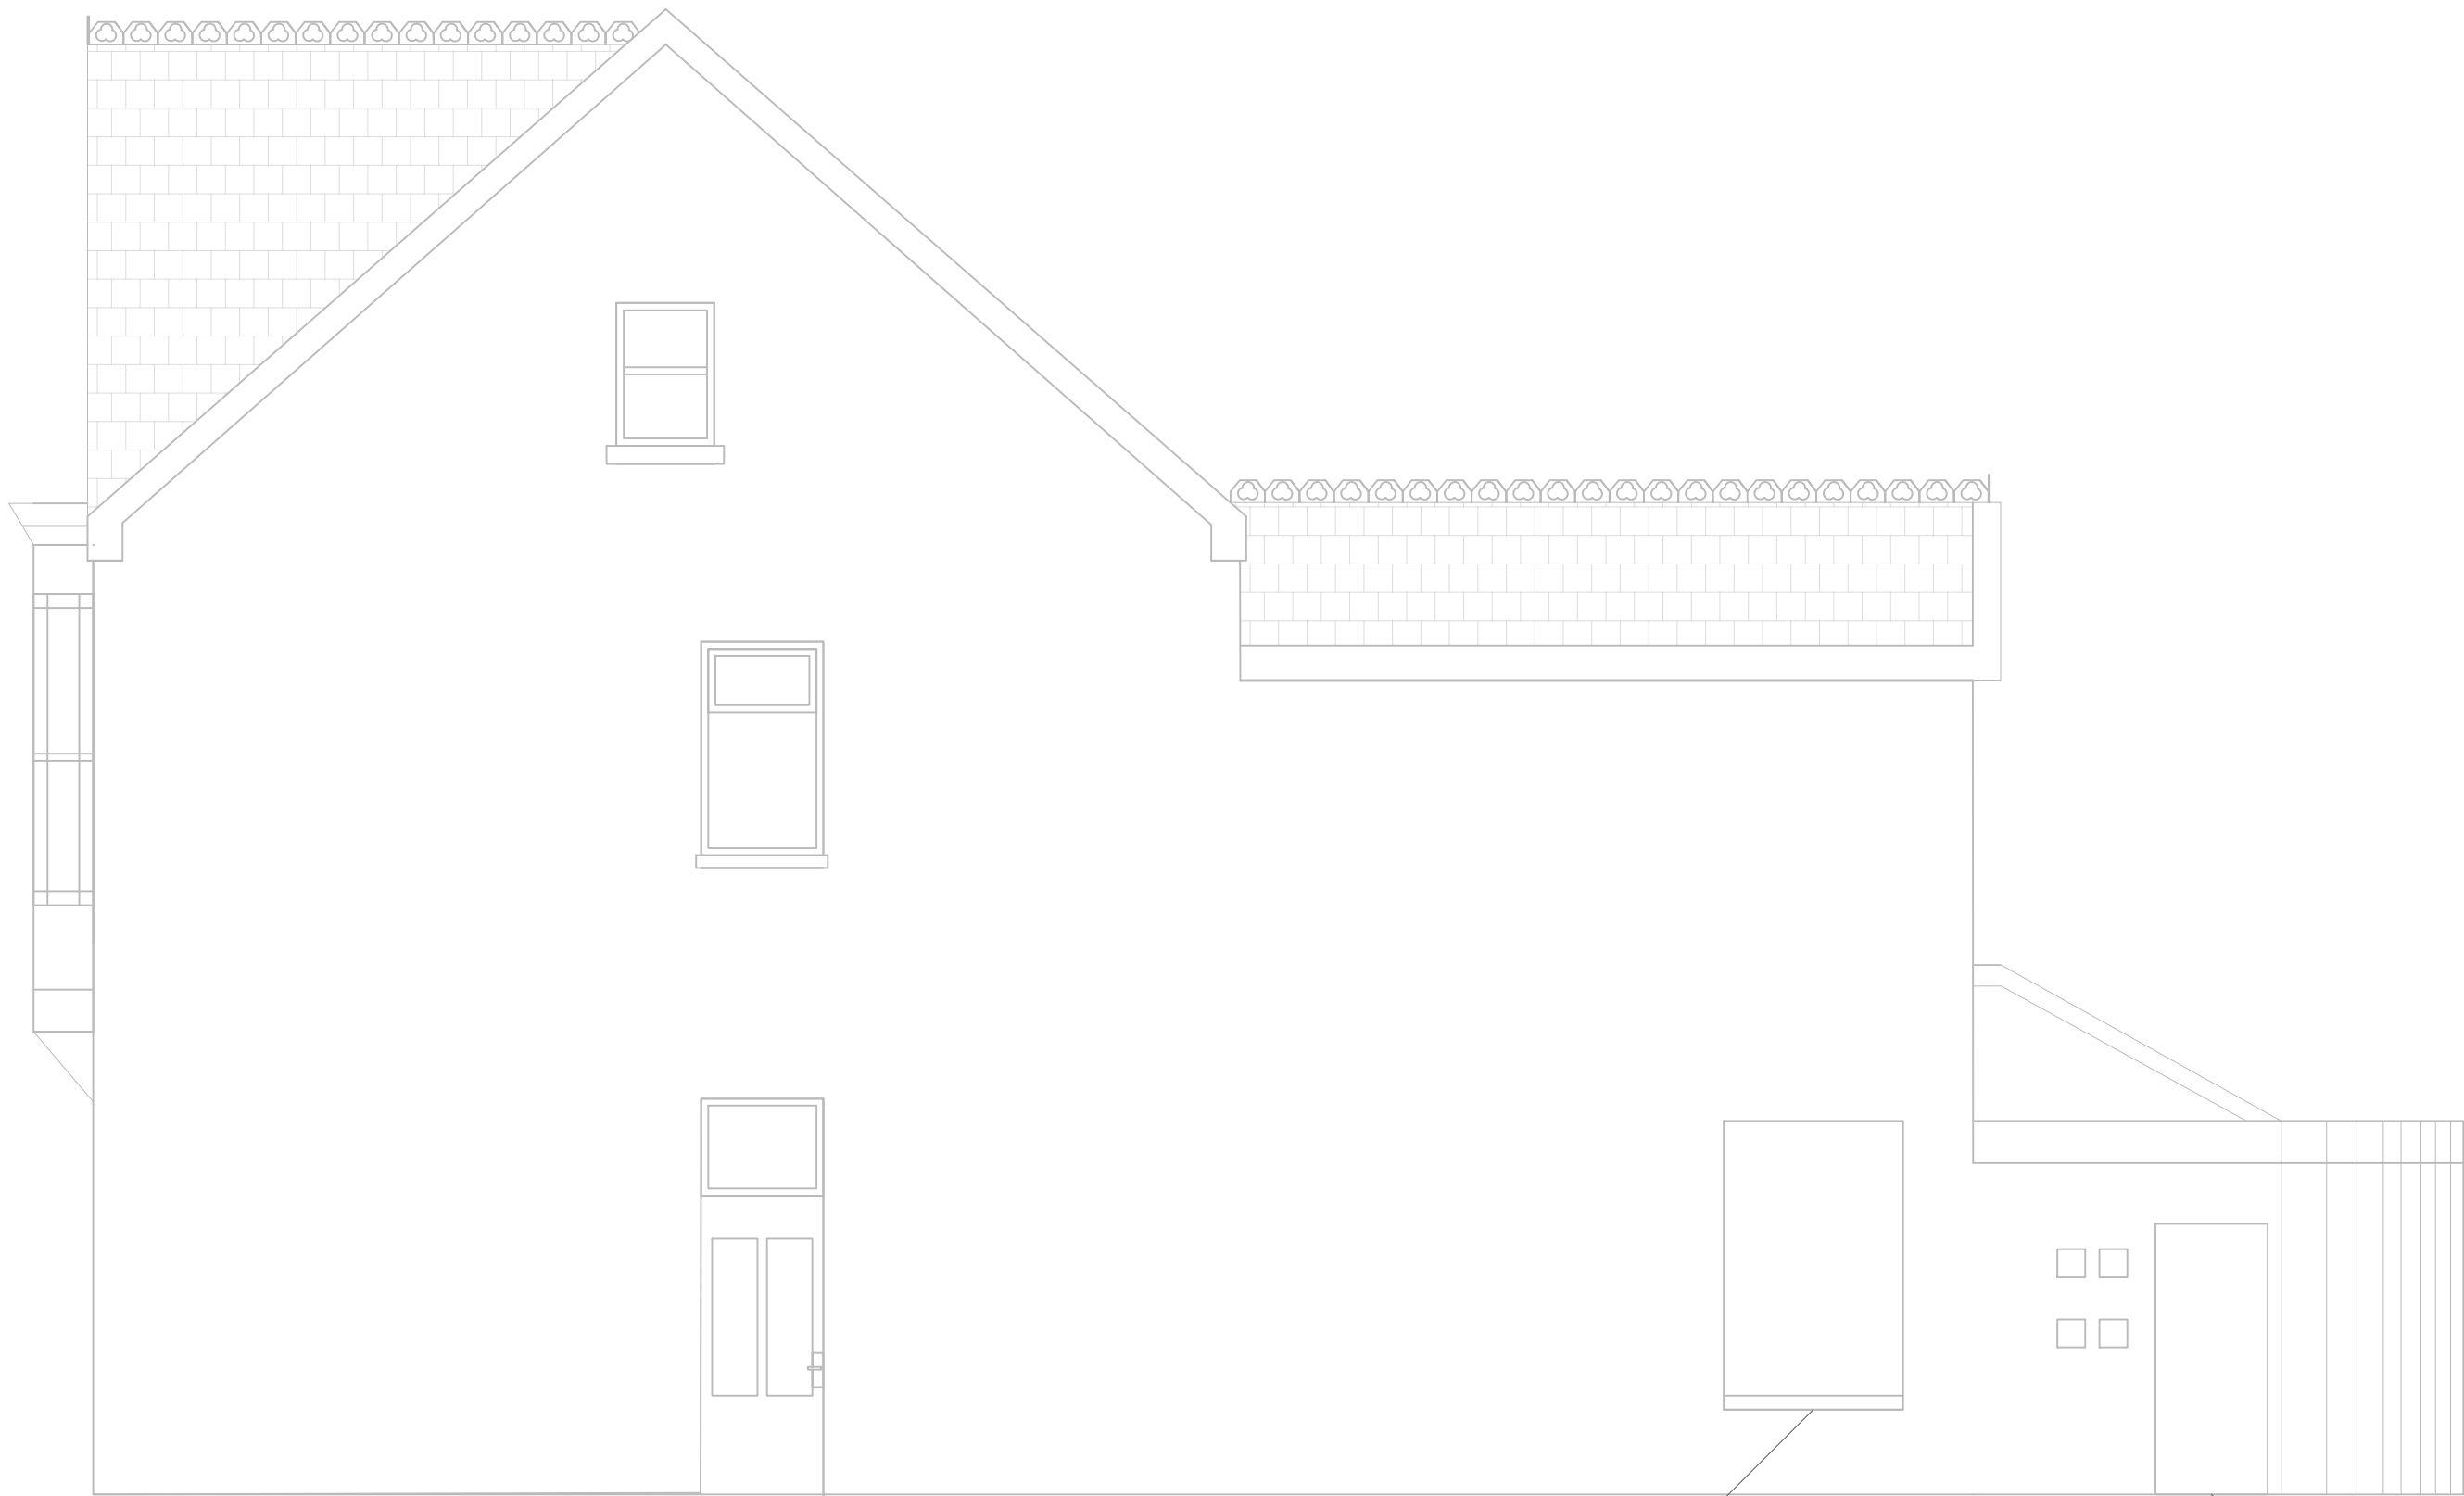


Side

Blocked off window

Blocked off door

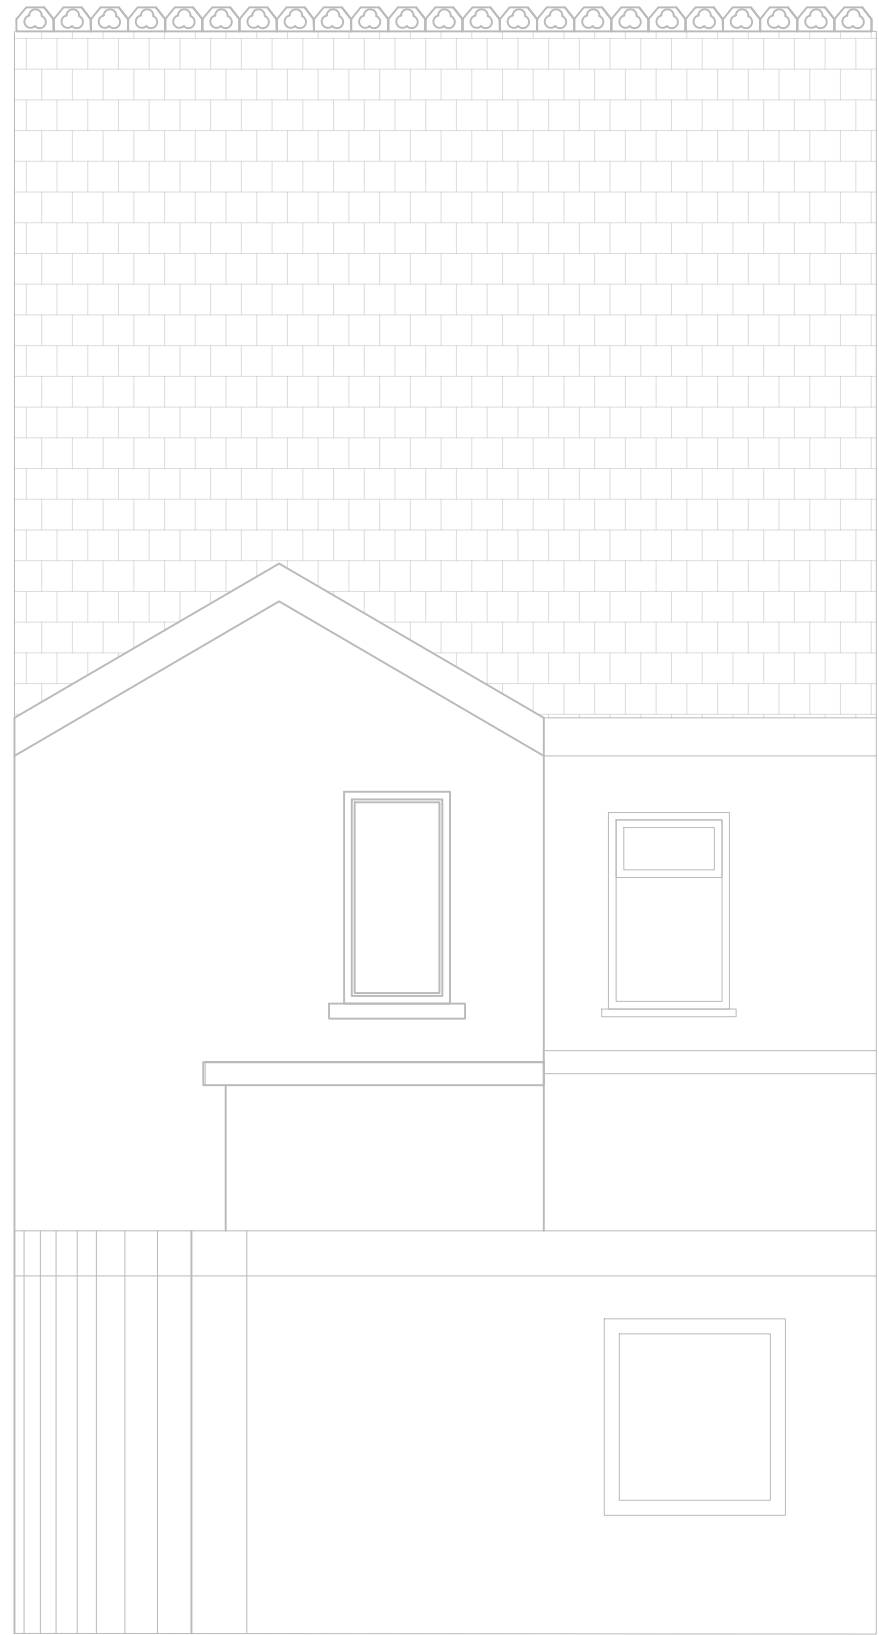

Rear

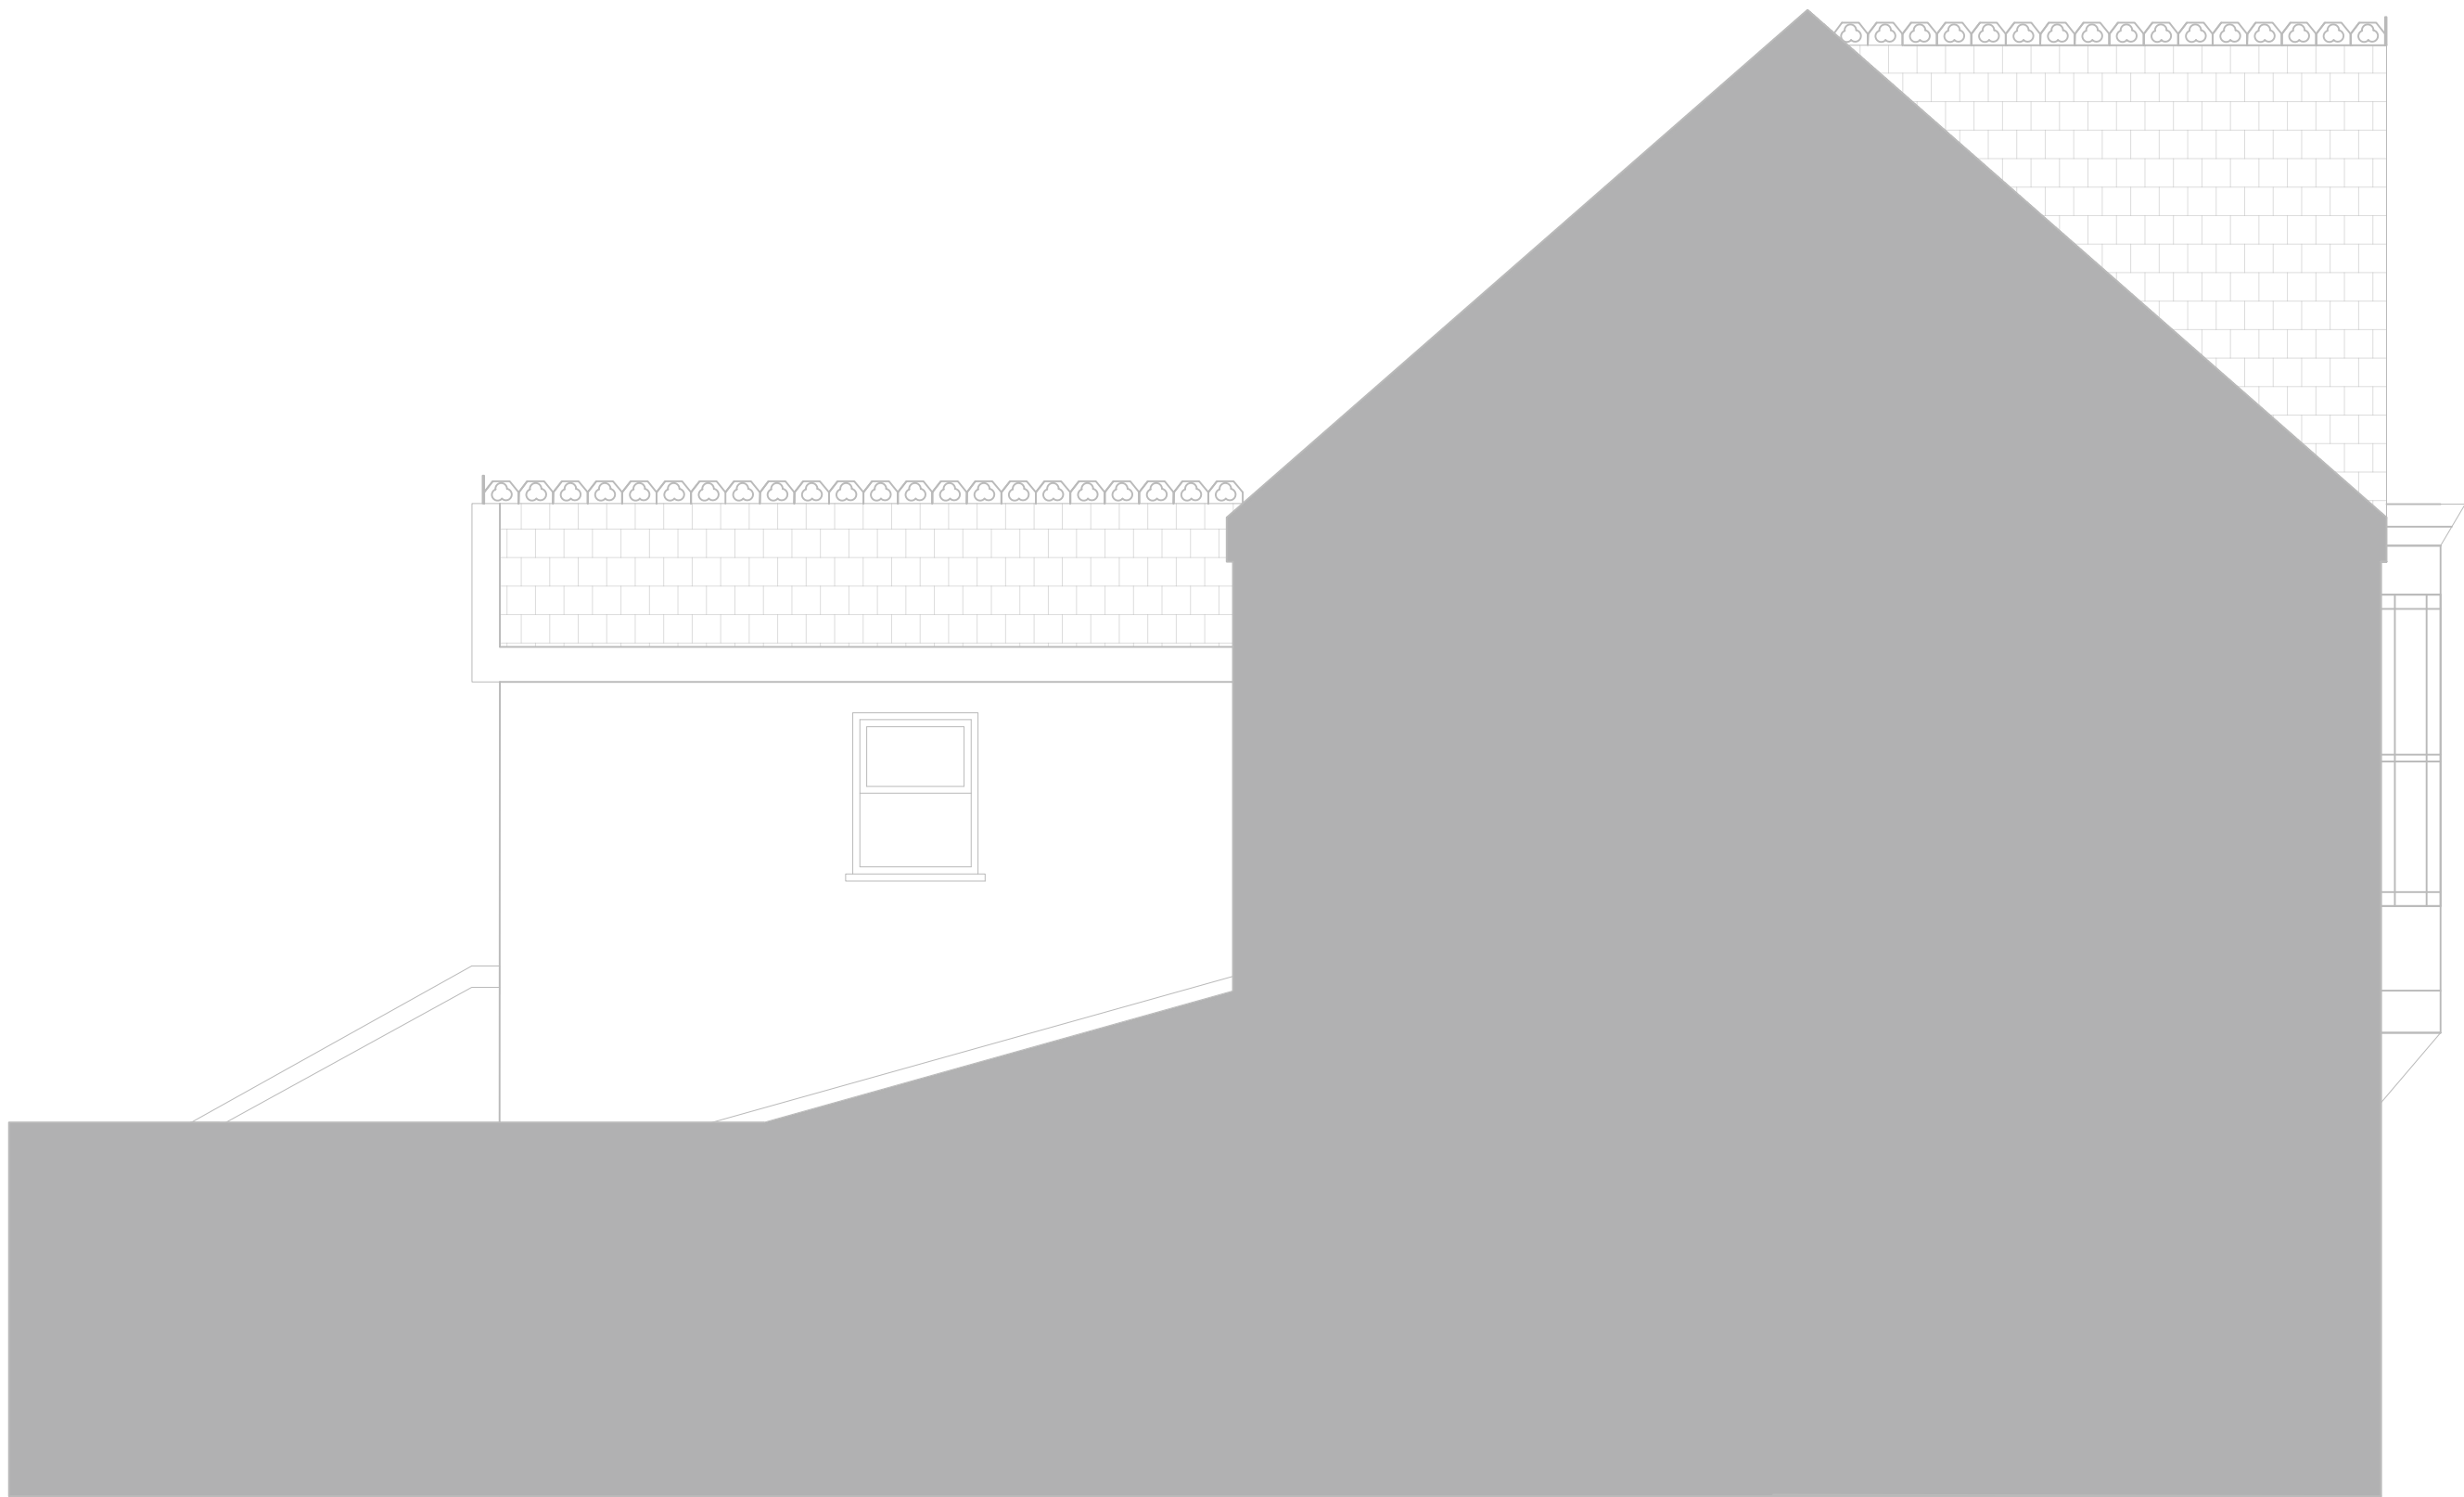

Side

		title Existing Elevations	
Studio Y Barthyn Yrystaw Swansea SA6 6AB Tel 01792 732724 studio@starki.co.uk www.starki.co.uk			
project 63 Herbert Street Pontardawe SA8 4ED		status Design Stage 3	
date April 2022		dwg no. 002	
scale A1 @ 1:50		revision b	
☐ No drawing, get the design contained herein as the copyright, both real and intellectual, of Stark Limited, trading as Stark Architecture.			