





Front

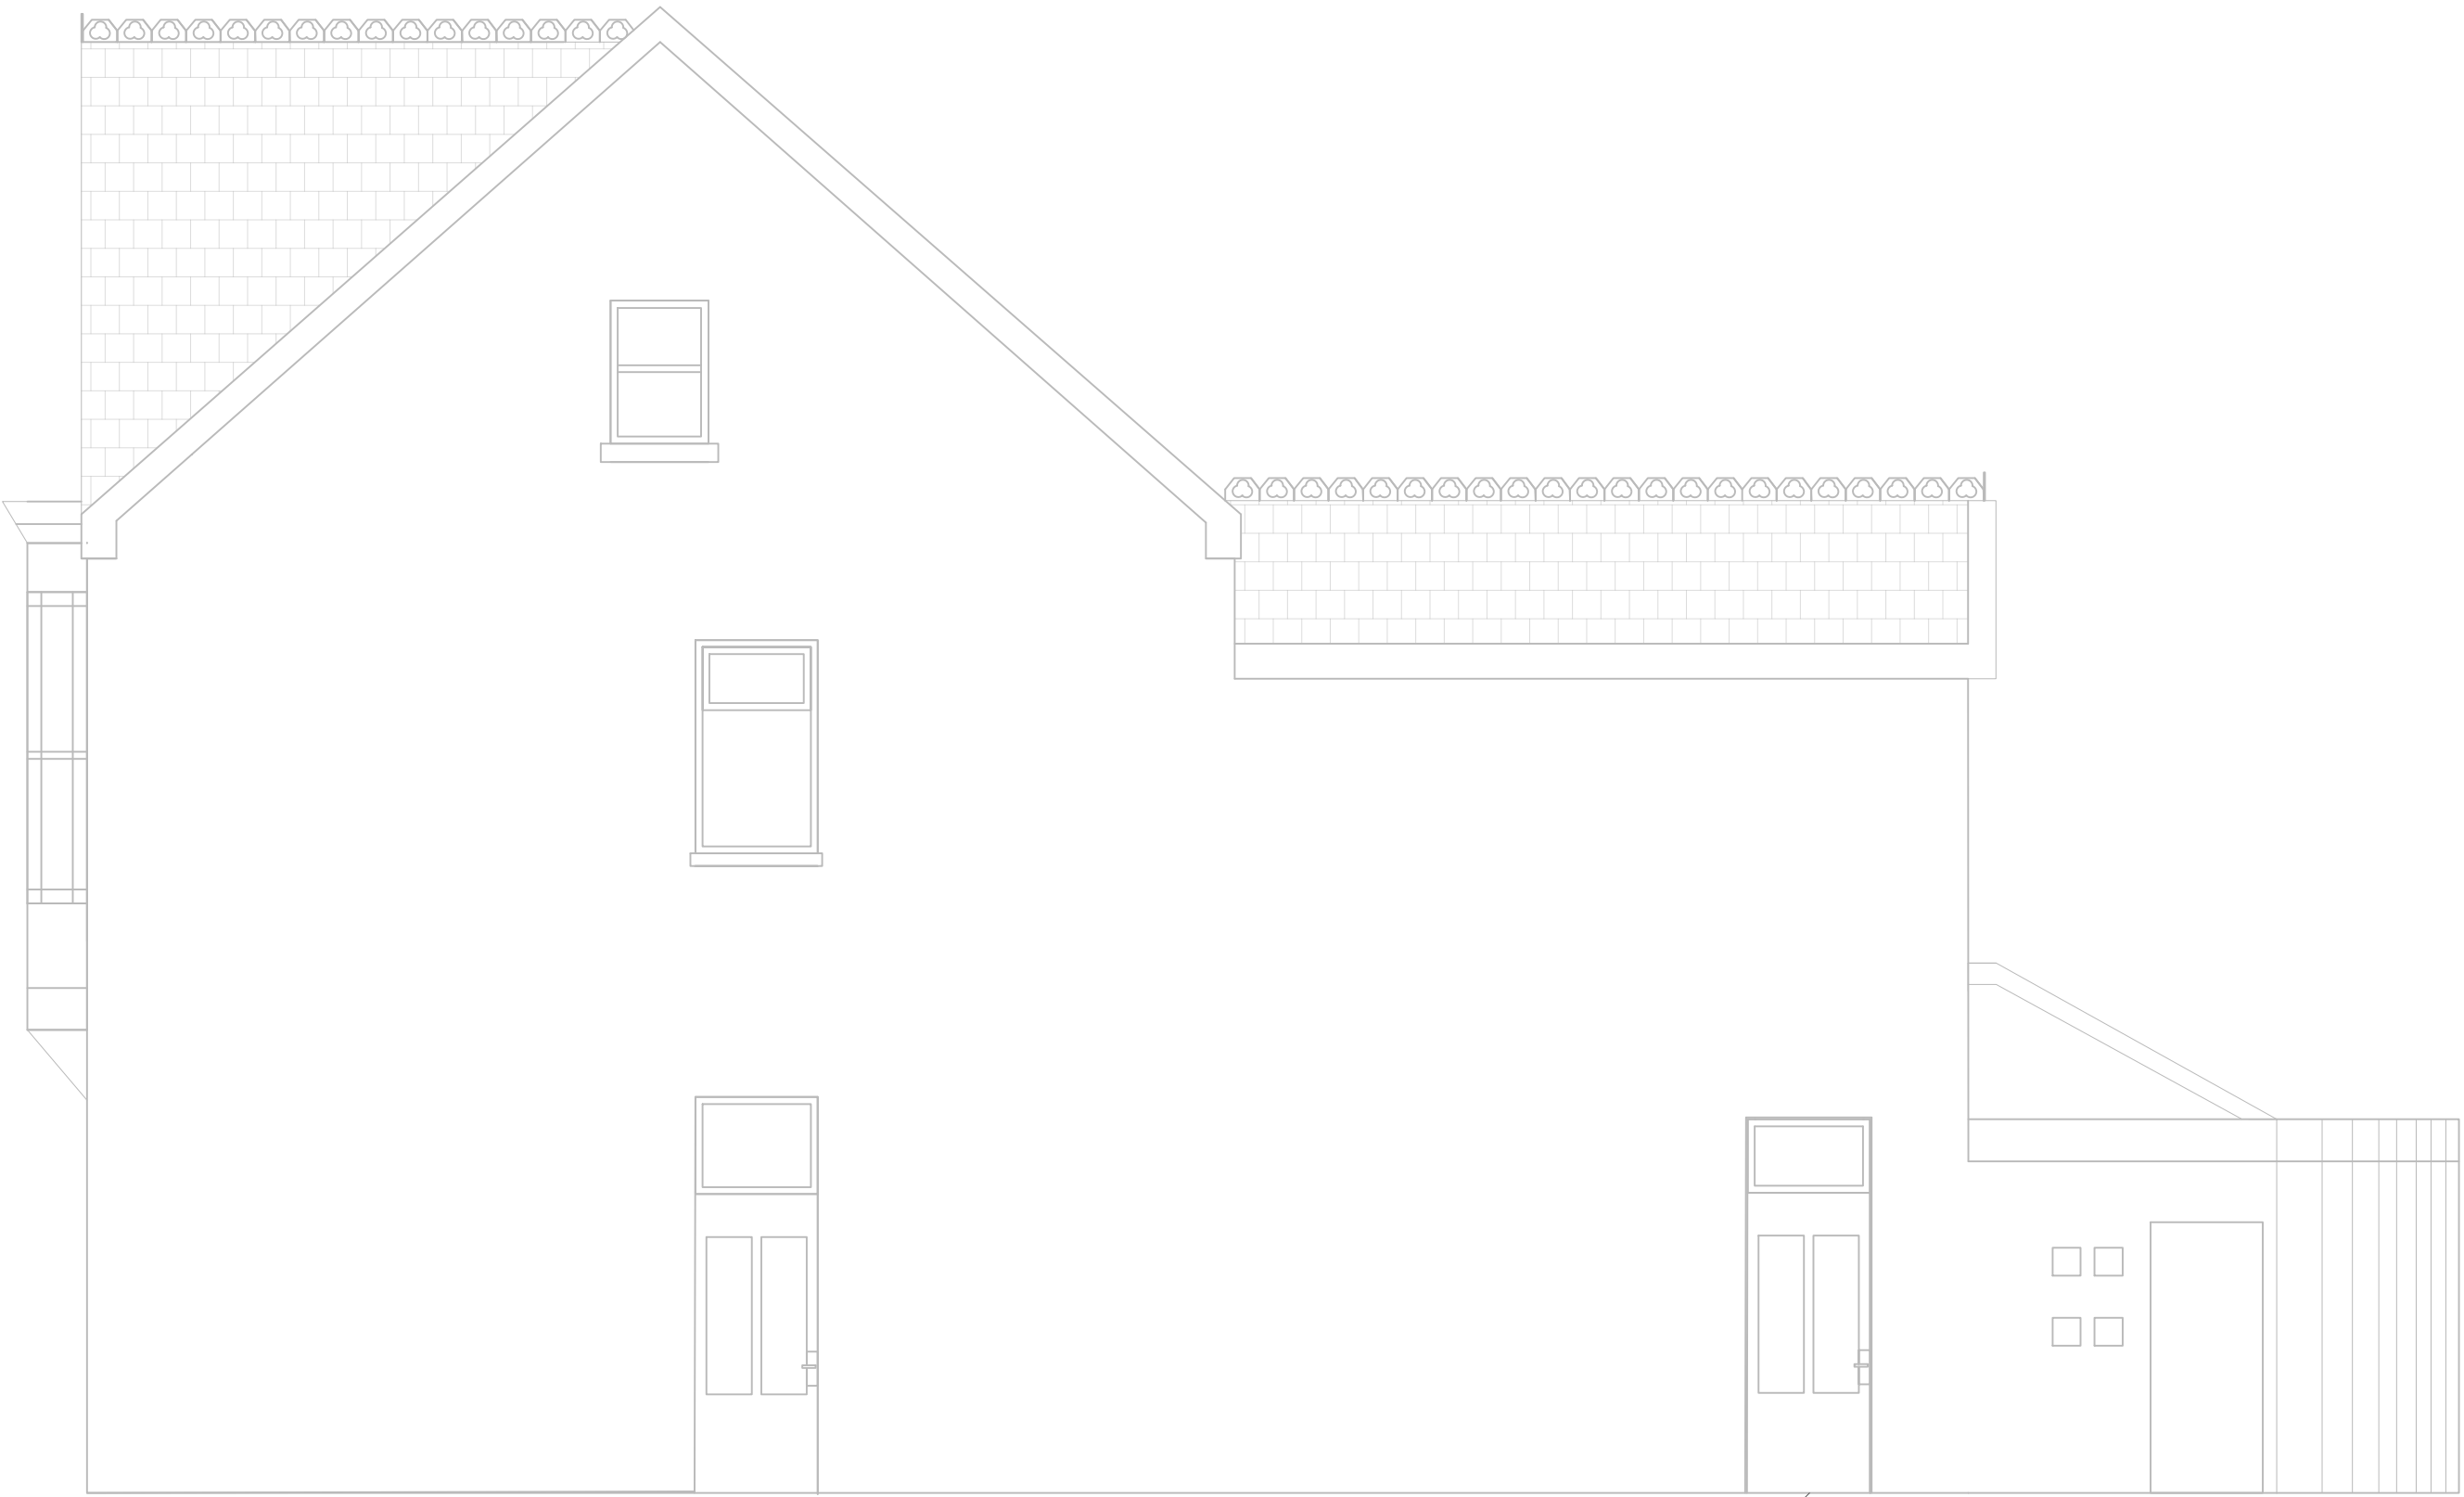


Side

New emergency escape

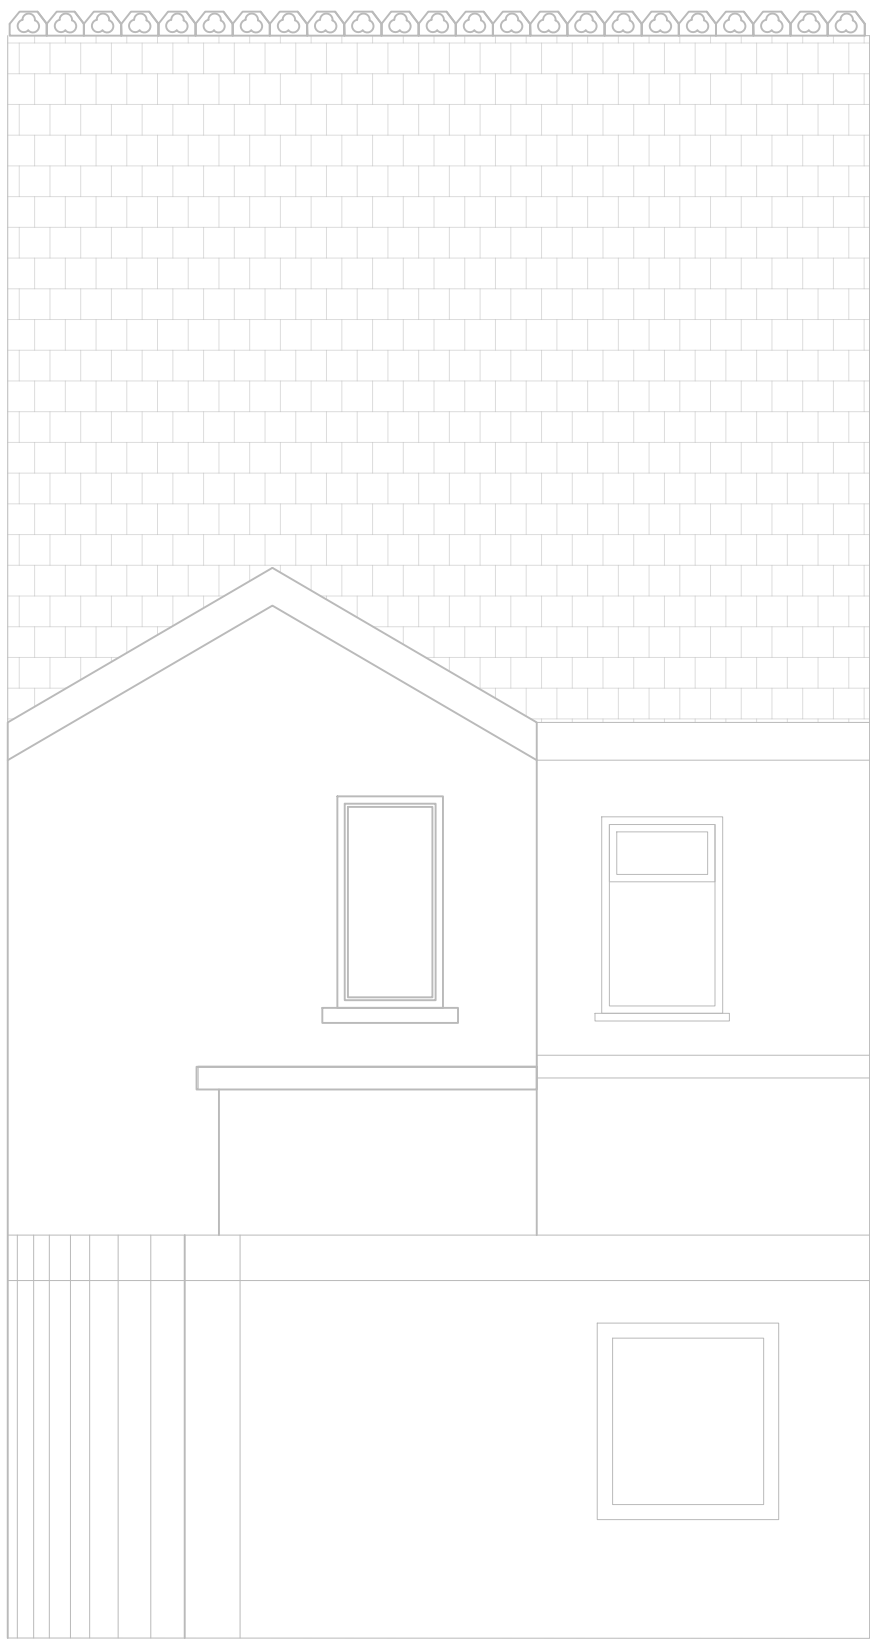

Rear

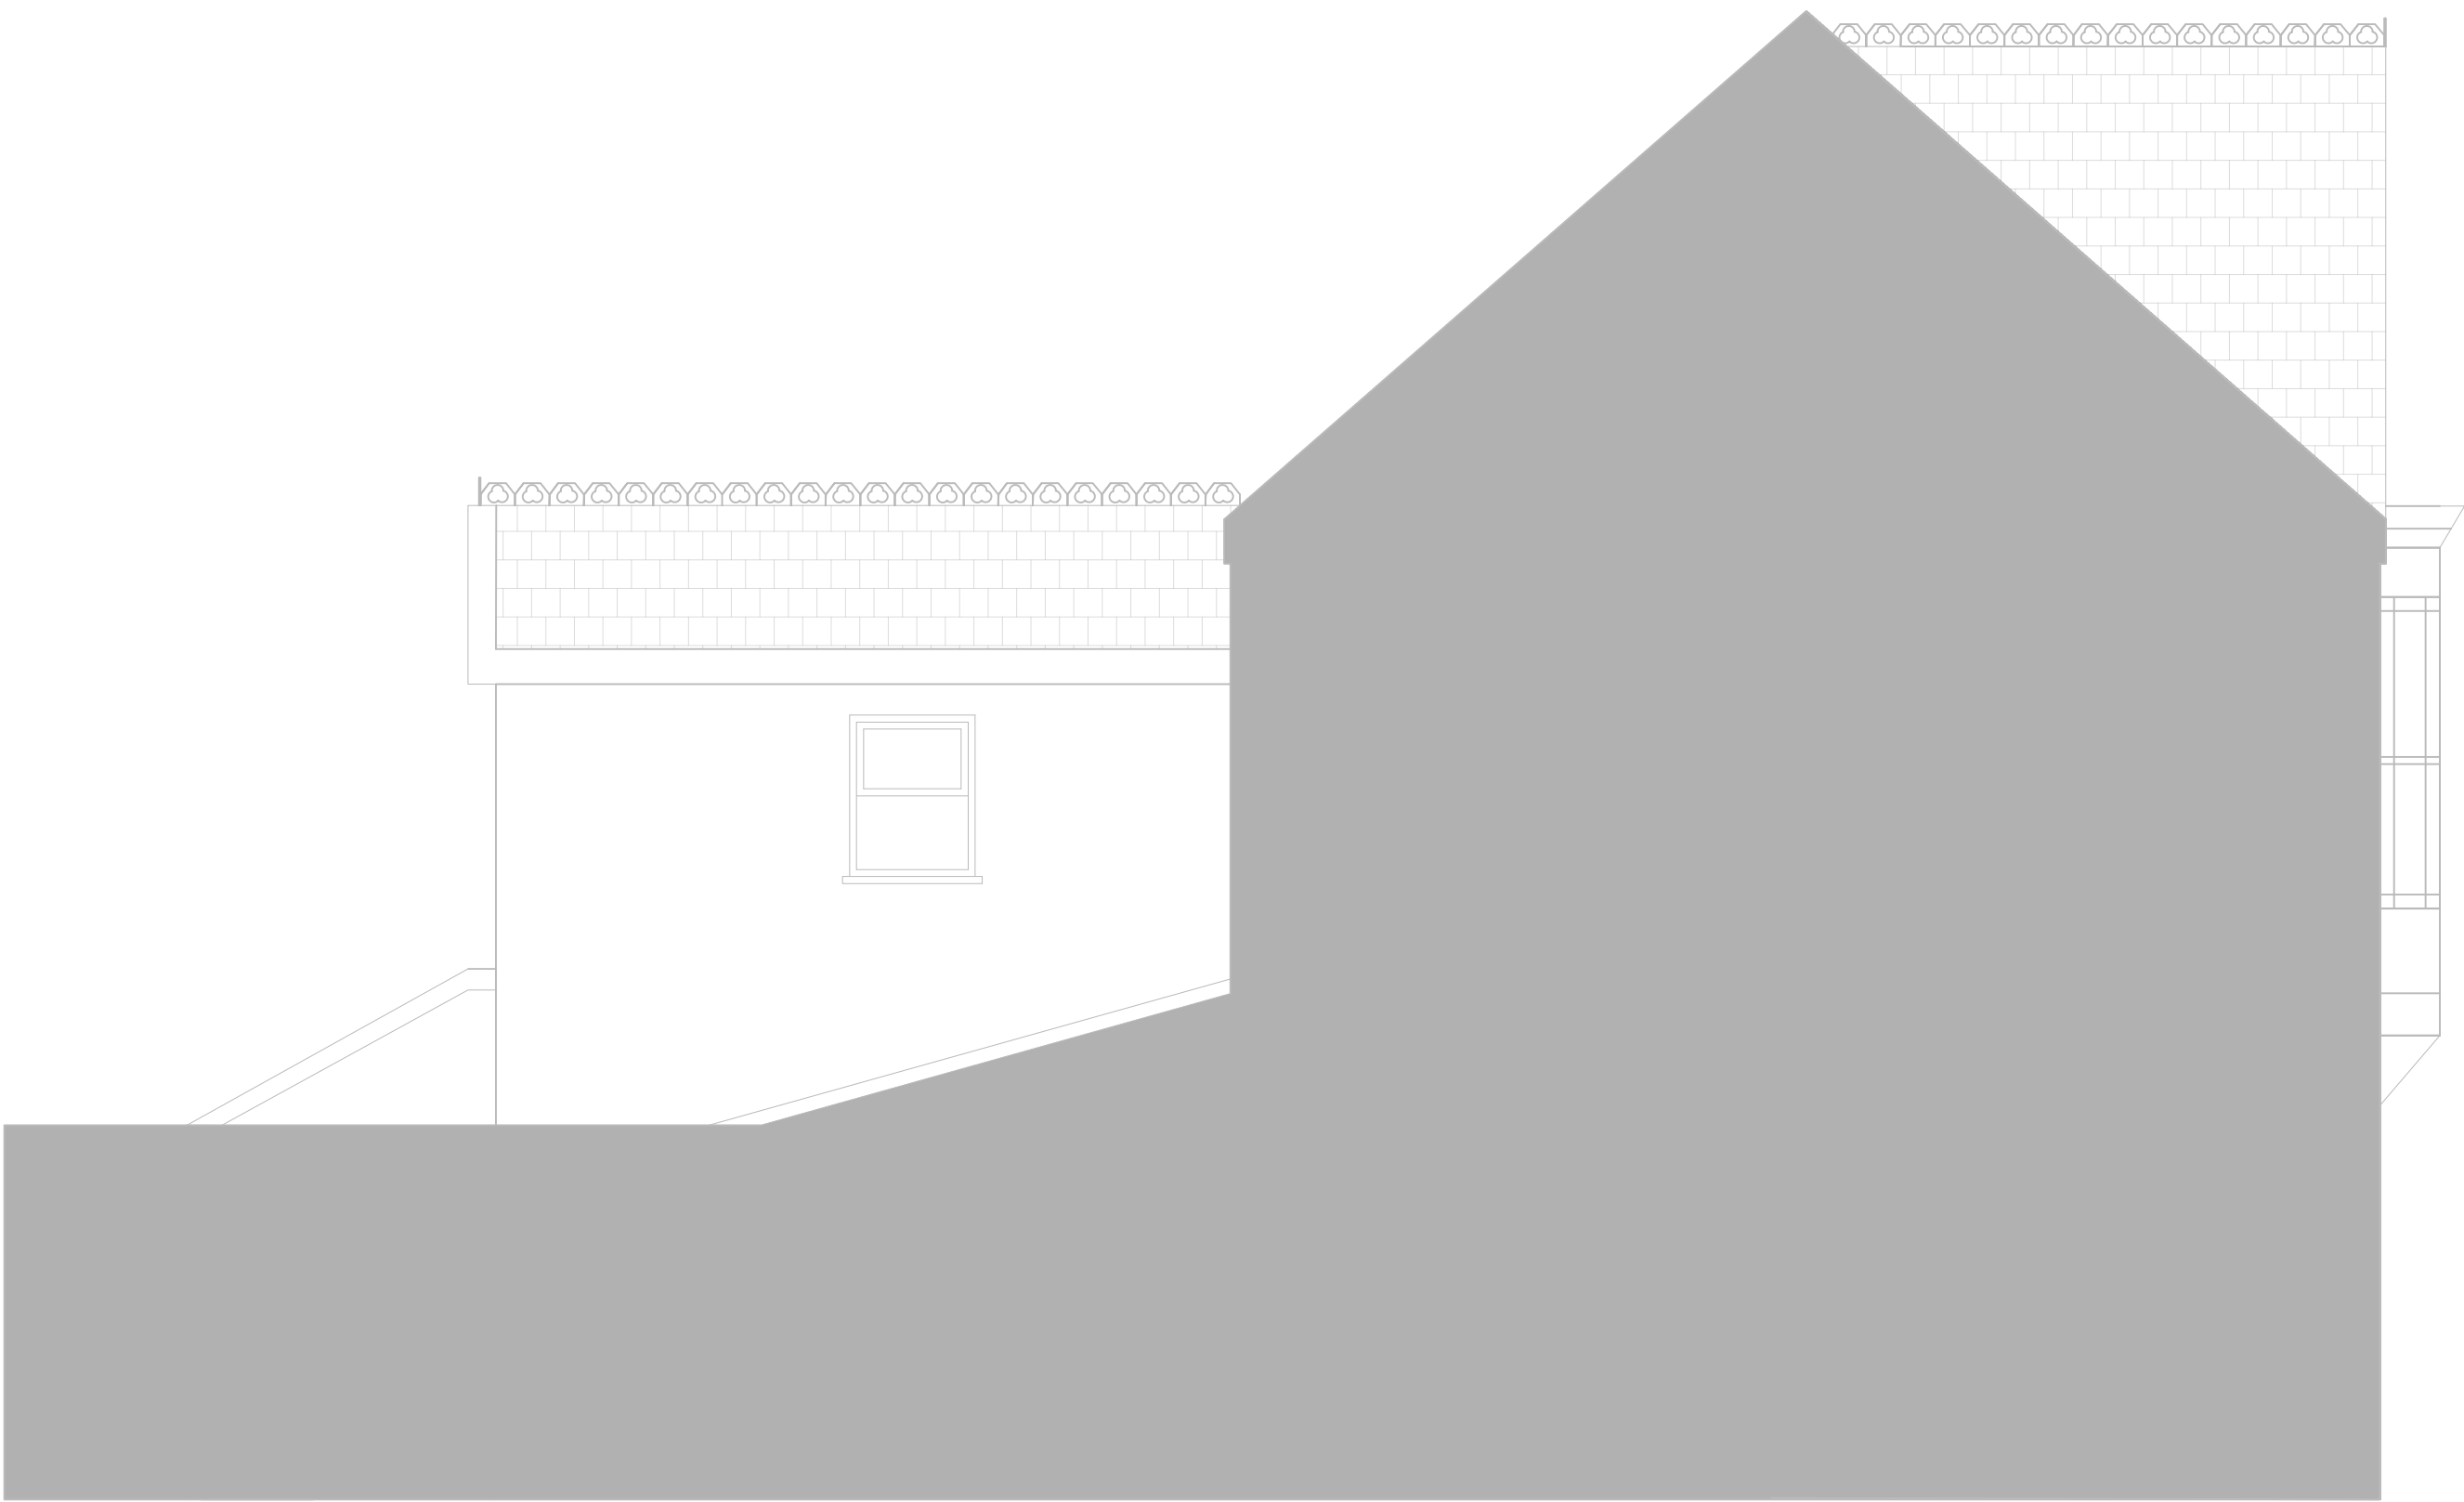

Side

 Stwdio Y Bwthyn Ynydawe Swansea SA6 5AB Tel 01792 737274 studio@starki.co.uk www.starki.co.uk	title Proposed Elevations	
	status Design Stage 3	
	date April 2022	dwg no. 004
	scale A1 @ 1:50	revision b
	© All drawings and the design contained herein are the copyright, both real and intellectual, of Stark Limited, trading as Stark Architecture.	