




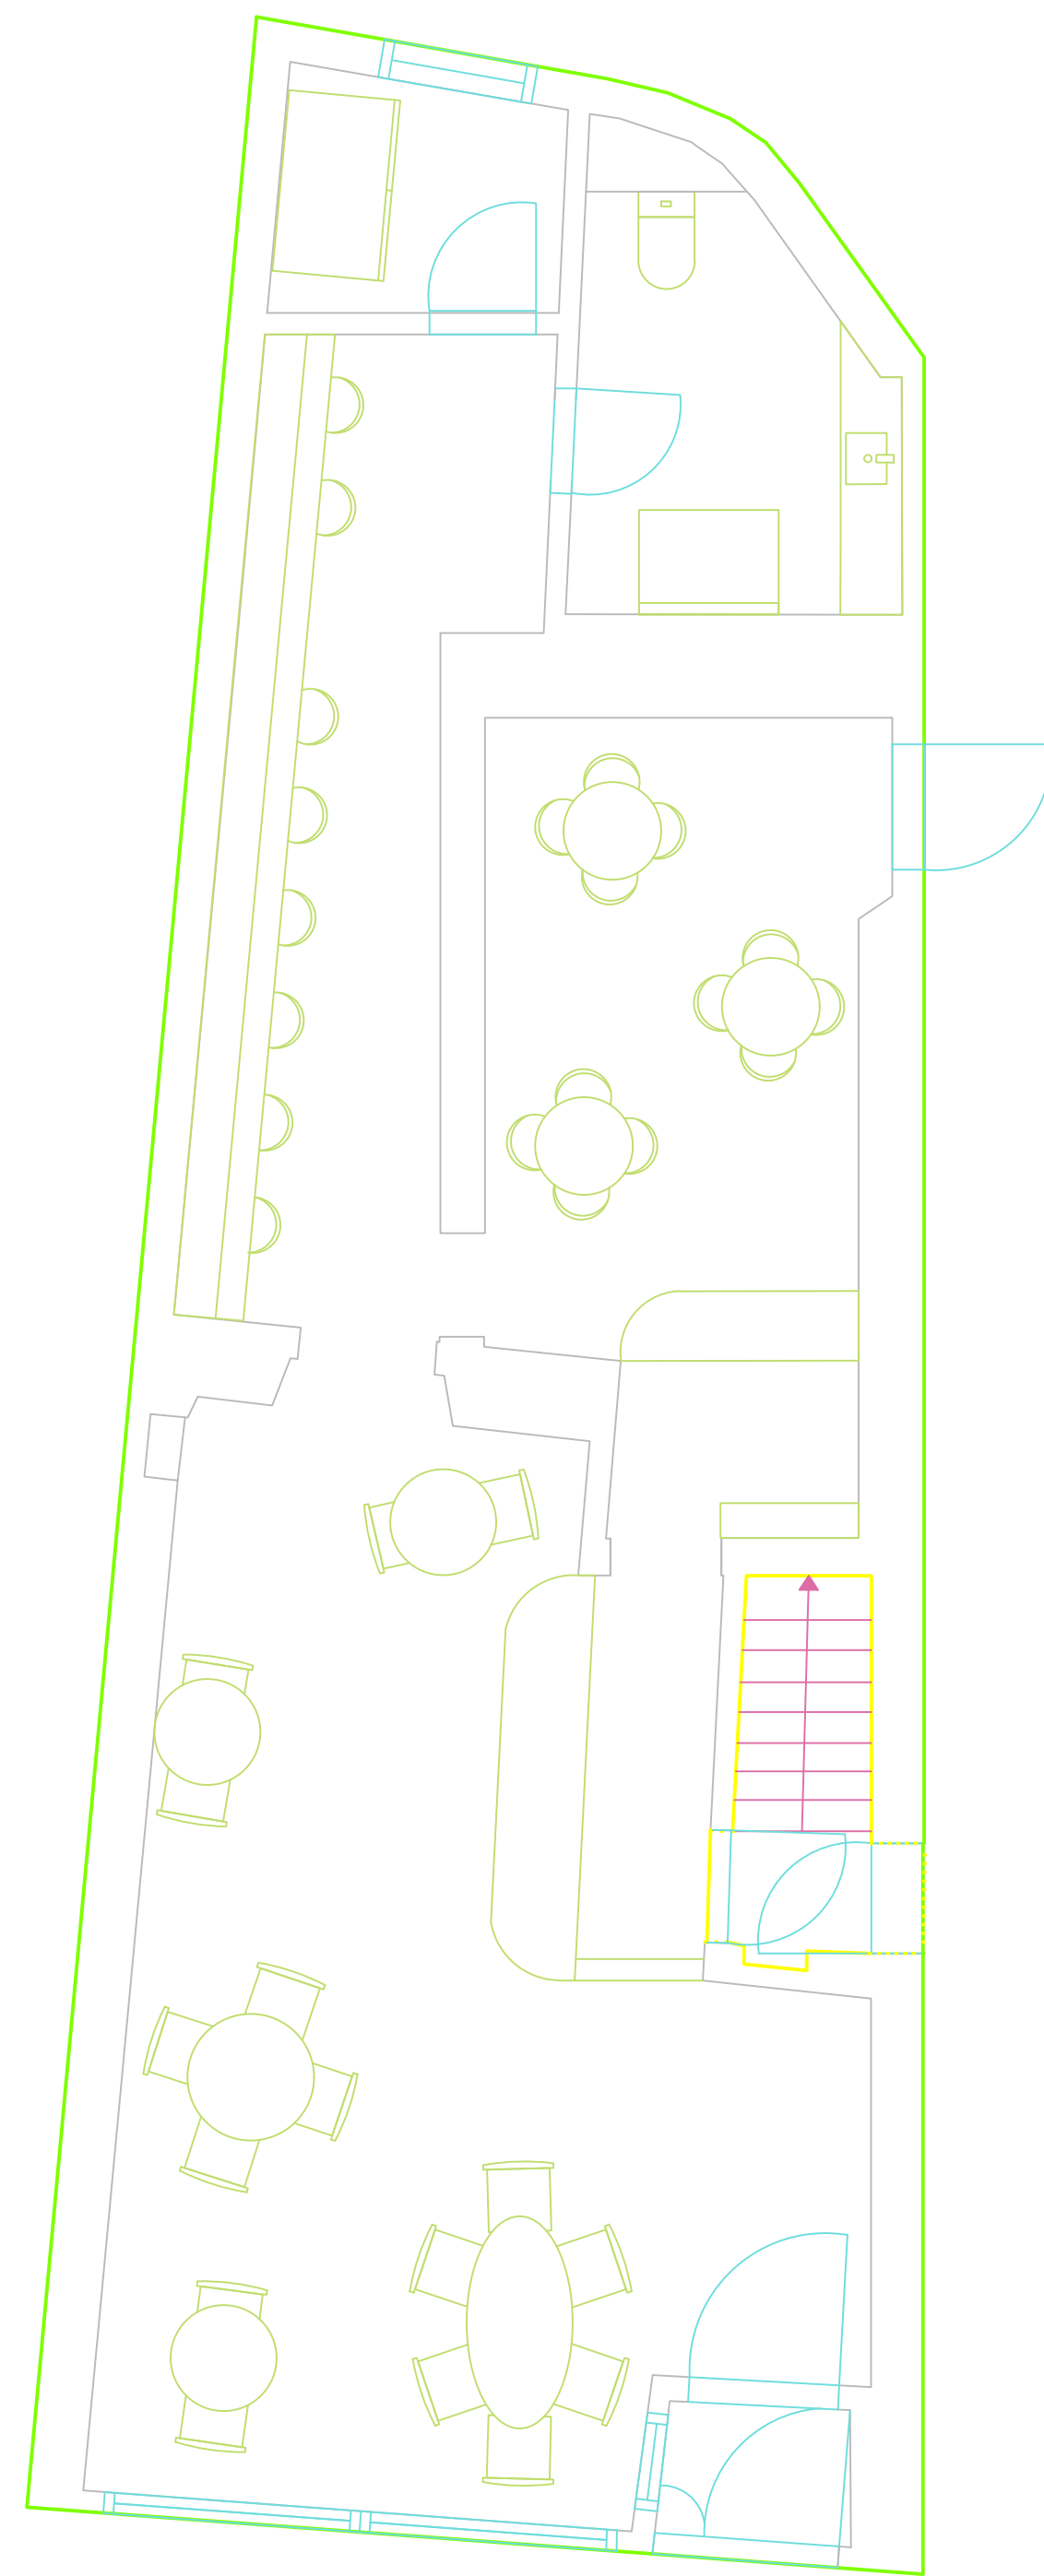

Ground Floor  
(Retail, food & drink)

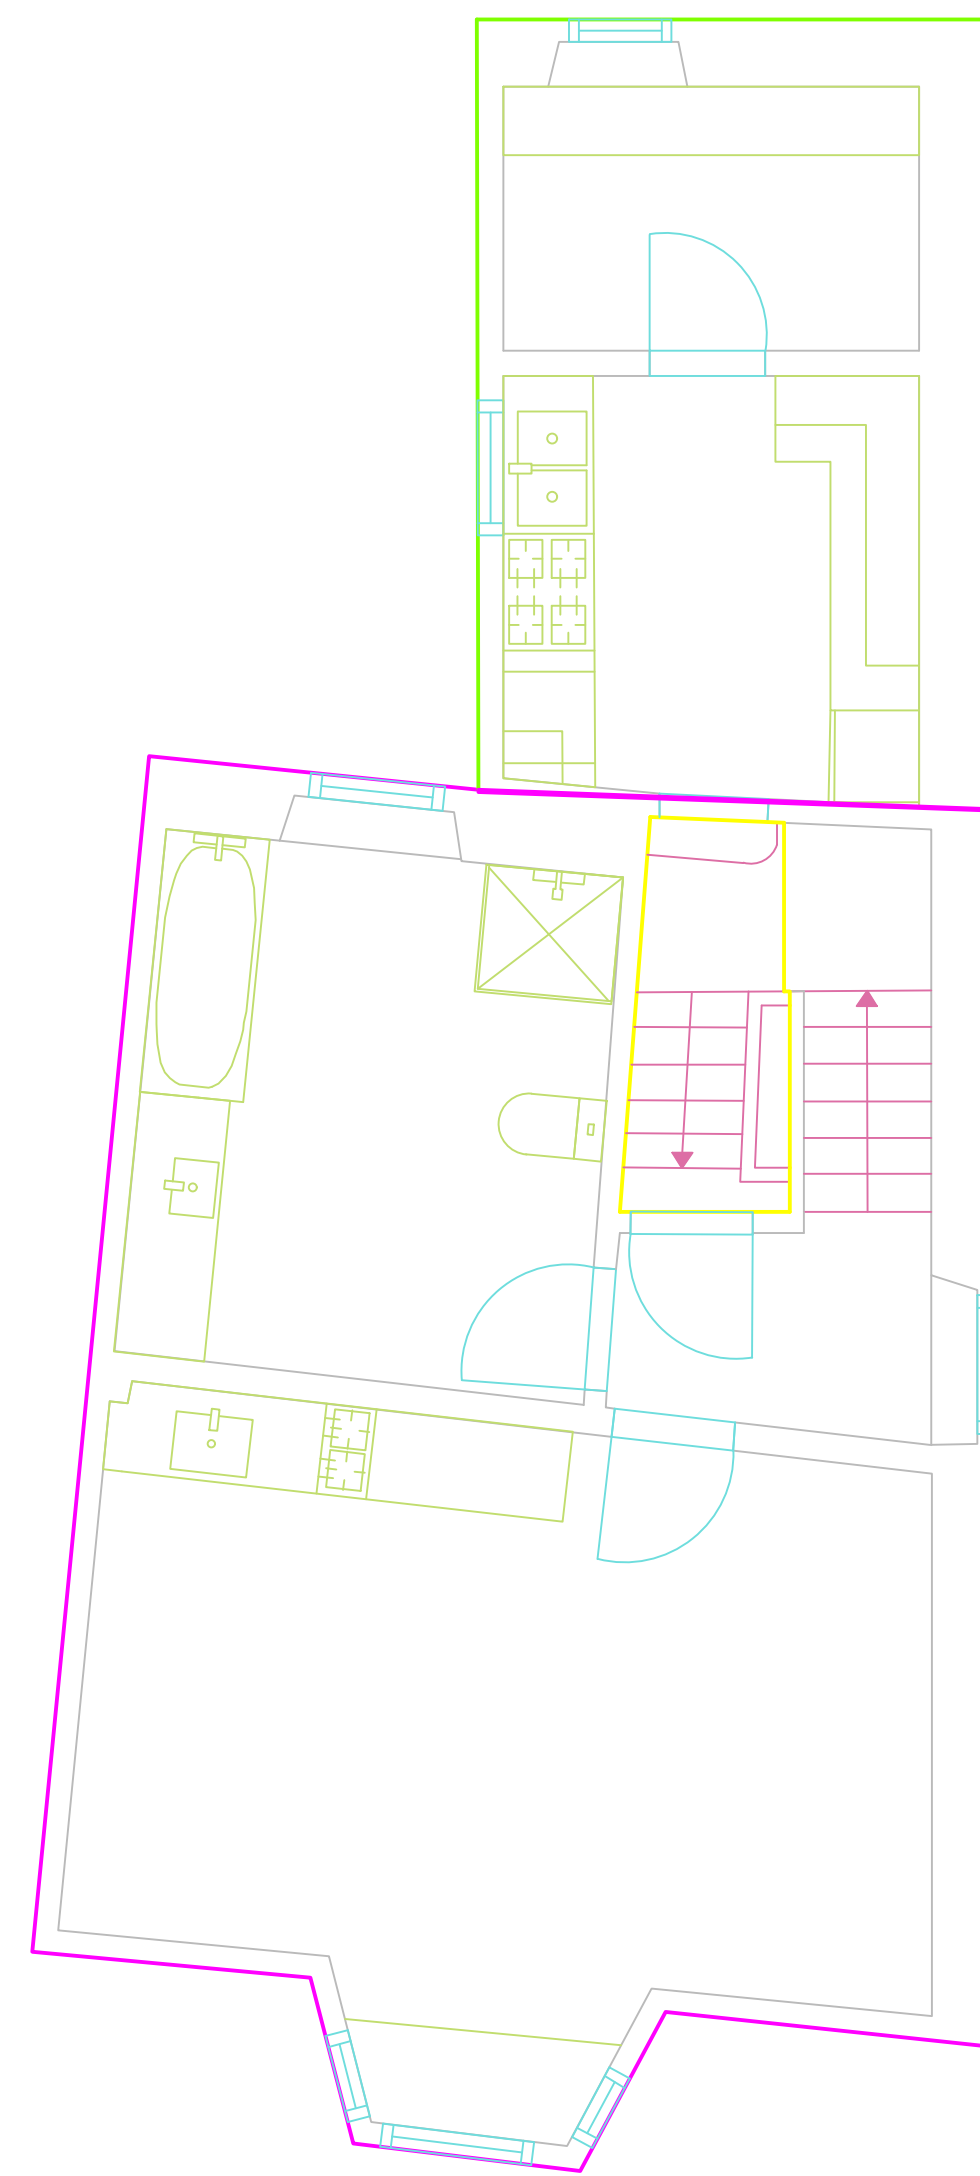

First Floor  
(Flat & F&B Kitchen)

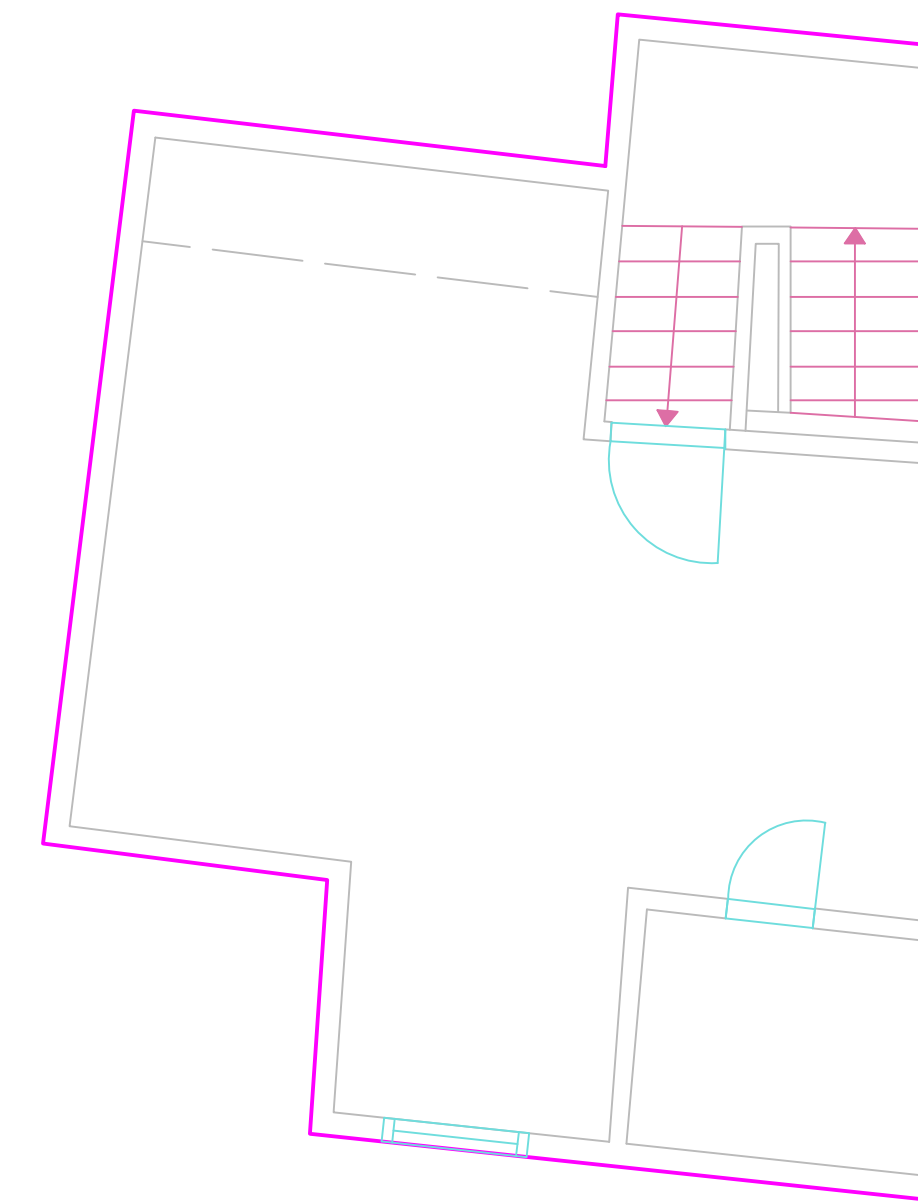

Second Floor  
(Flat)



- Retail & Cafe
- Shared Access
- Manager's Flat



Stwdio Y Bwthyn  
Ynyddau  
Swansea SA6 5AB  
Tel 01792 737274  
studio@starki.co.uk  
www.starki.co.uk

**project**  
63 Herbert Street  
Pontardawe  
SA8 4ED

|   |            |                |
|---|------------|----------------|
| title   |            |                |
| Proposed General Layout with<br>illustrated access arrangements                                                                                  |            |                |
| status   |            |                |
| Design Stage 3   |            |                |
| date   | April 2022 | dwg no.<br>006 |
| scale   | A1 @ 1:50  | revision<br>a  |
| © This drawing and the design contained therein are the copyright, both real and intellectual, of Starki Limited, trading as Starki Architecture |            |                |