


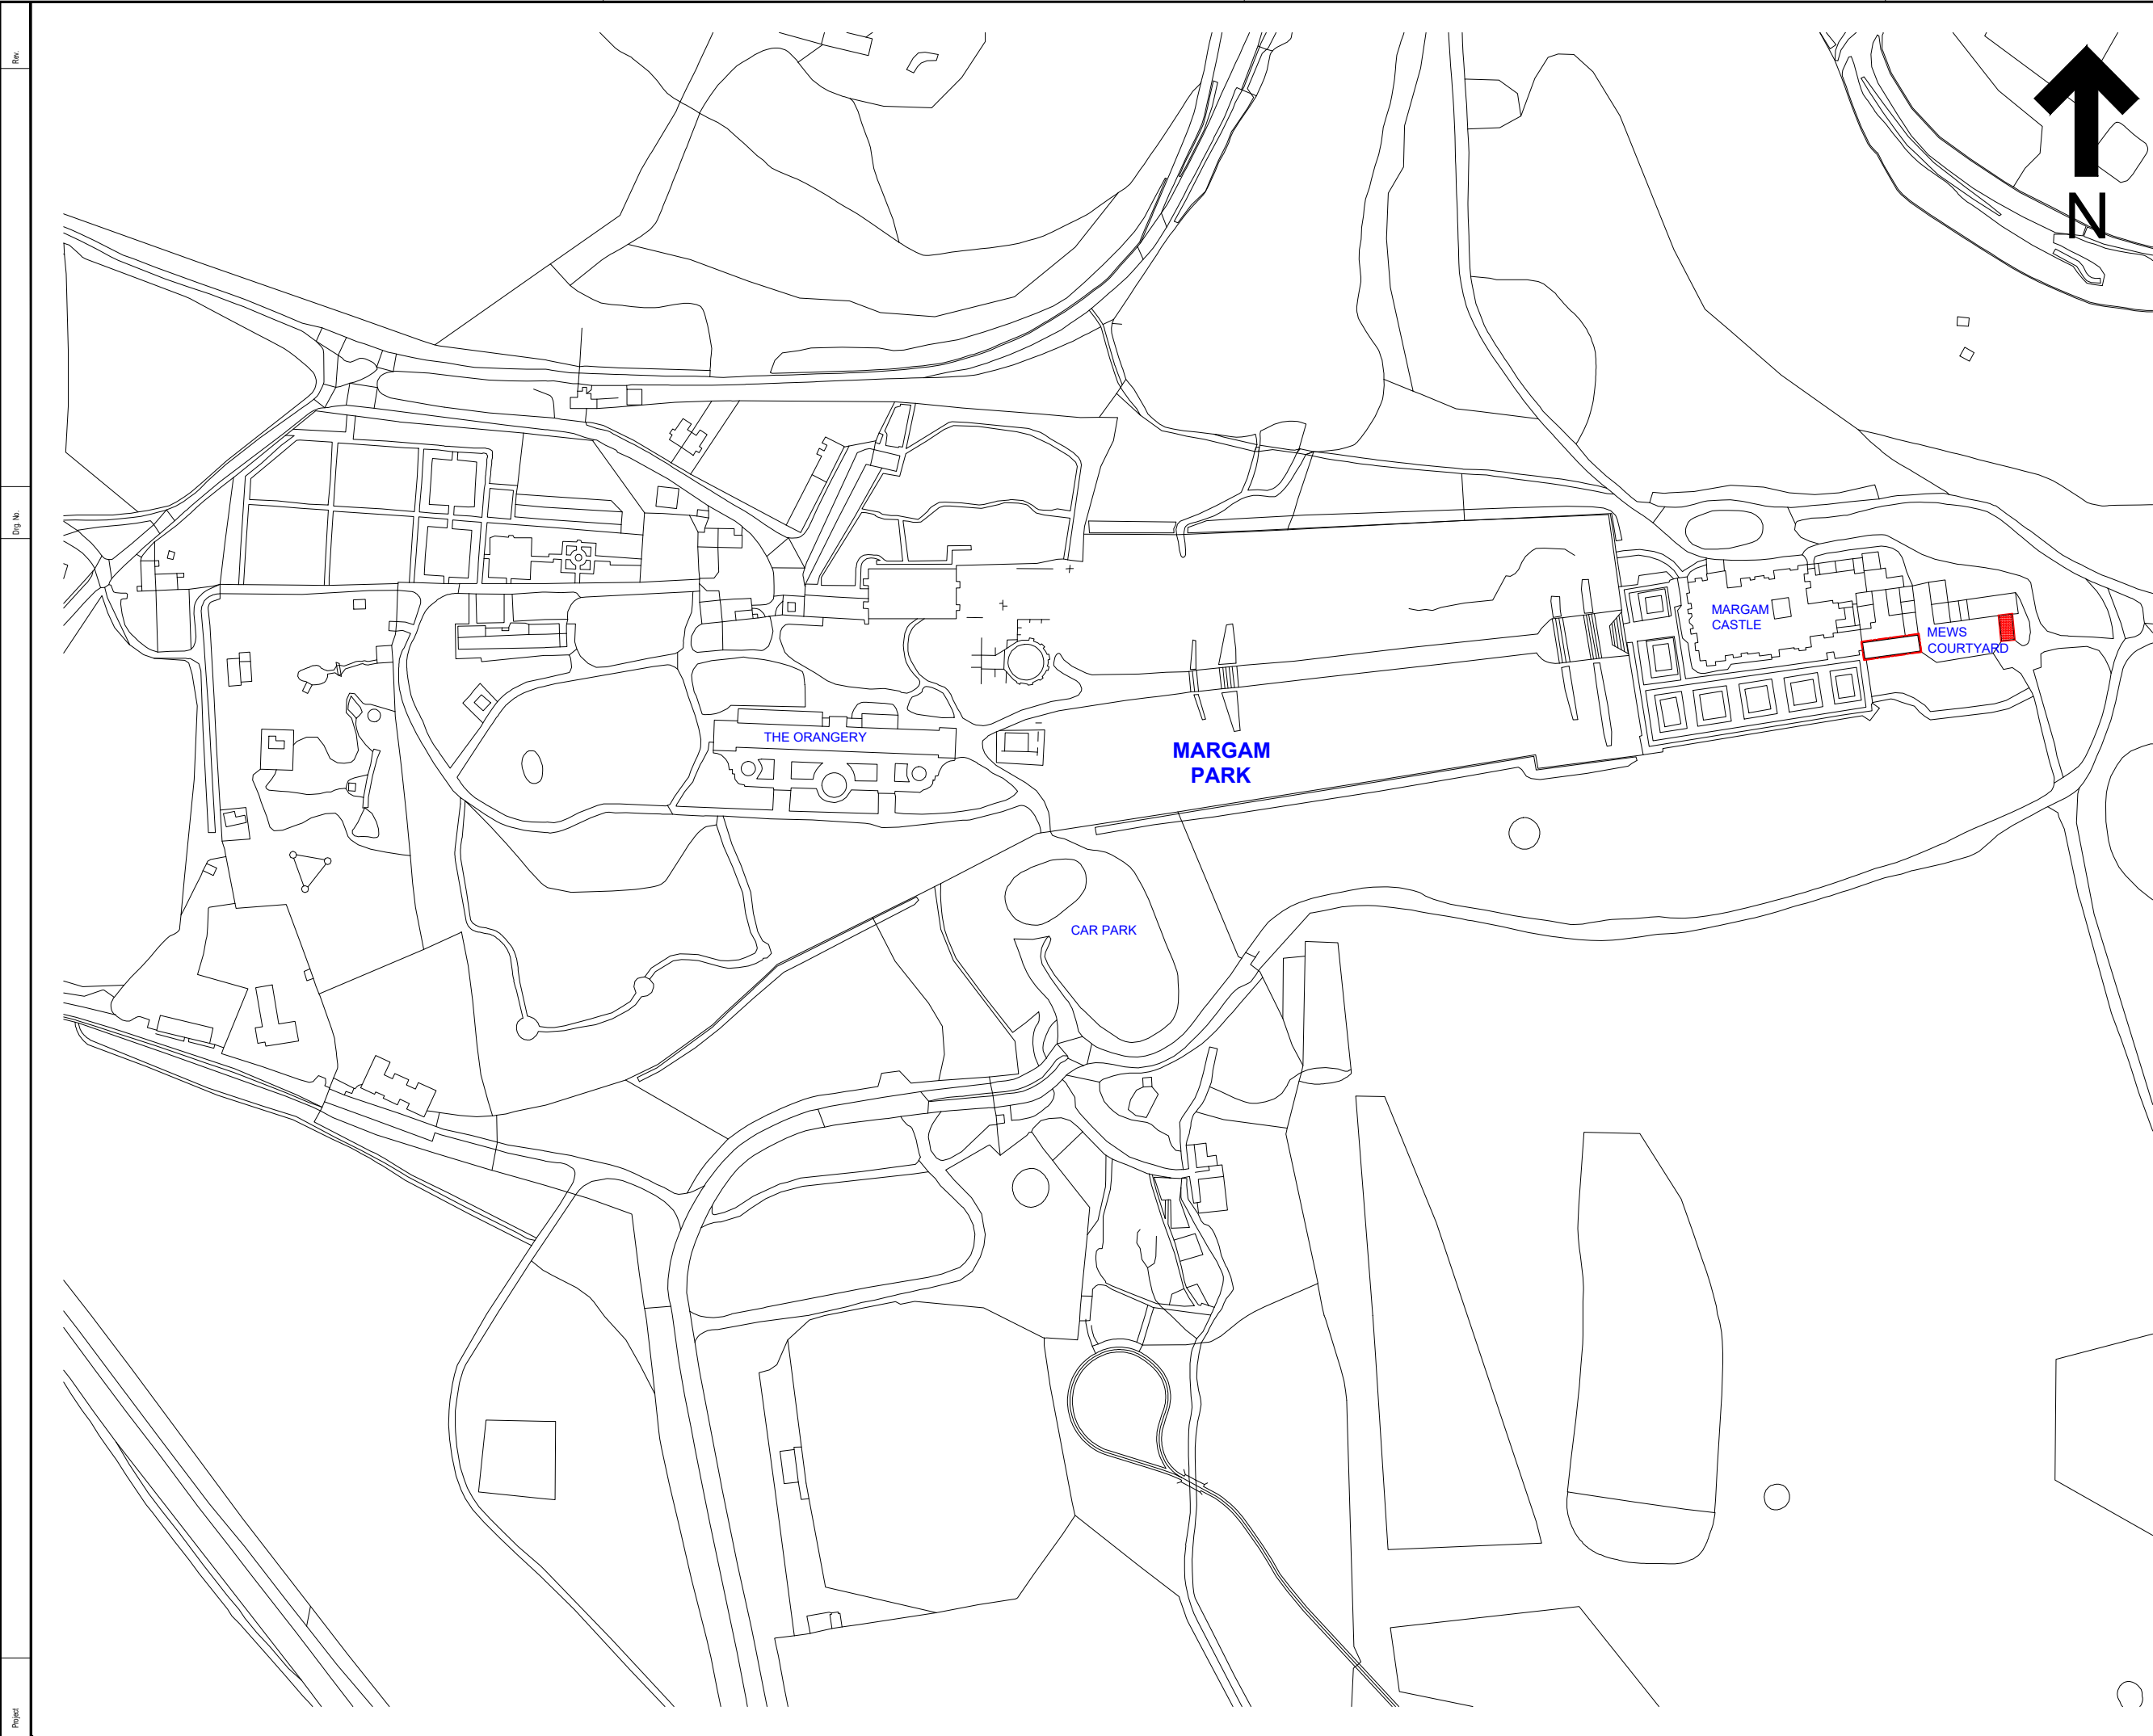

NOTES

1. All dimensions in millimetres unless otherwise stated.

Rev	Details	Dr	Ch	Apr	Date



Neath Port Talbot
Castell-nedd Port Talbot
County Borough Council Cyngor Bwrdeistref Sirol
Making a difference Gwahaniaeth er gwell

PROPERTY & REGENERATION
Nicola Pearce BSc(Hons) DipTP MRTPI
DIRECTOR OF ENVIRONMENT AND REGENERATION
THE QUAYS, BRUNEL WAY
BAGLAN ENERGY PARK SA11 2GG
www.npt.gov.uk

Project
MARGAM COUNTRY PARK
PUBLIC TOILET REFURBISHMENT
At The Mews Courtyard

Drawing Title
LOCATION PLAN

File No.		Property Ref. No.			
Drawn	TJE	Checked		Approved	
Date	Nov. 2021	Date		Date	
Scales	1:1250 at A1				
Drawing No. A - 1234 - 01					Rev.