



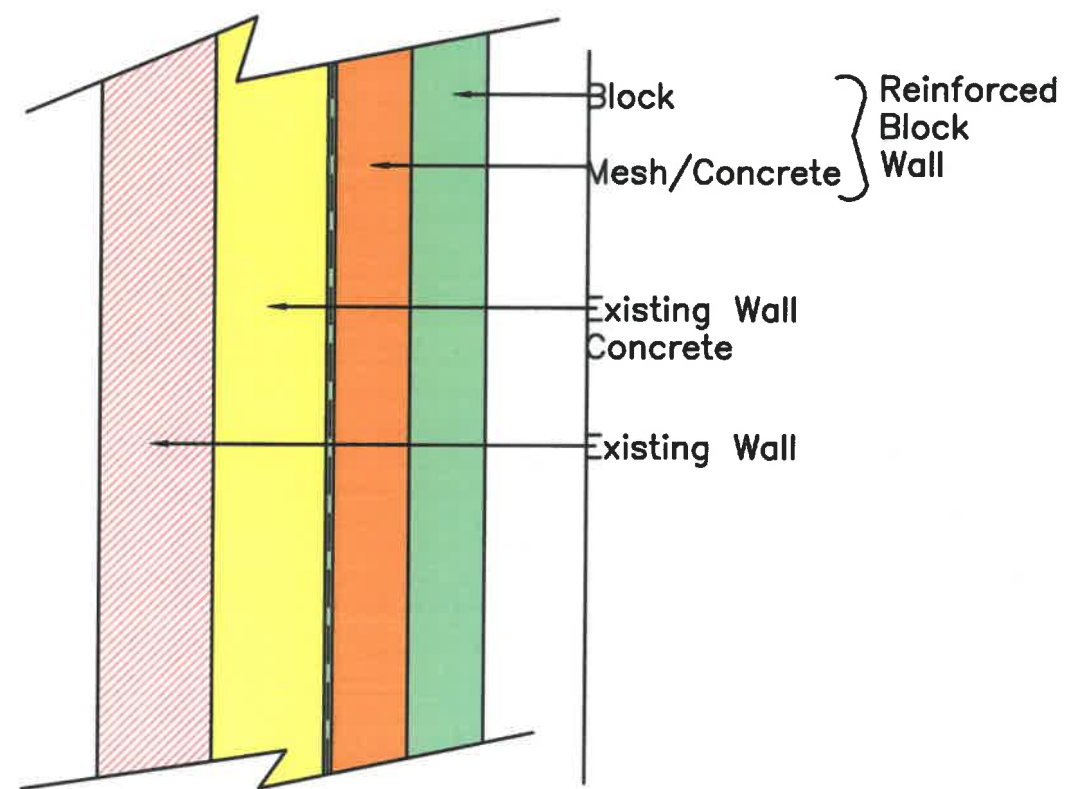

Plan View On East Wall

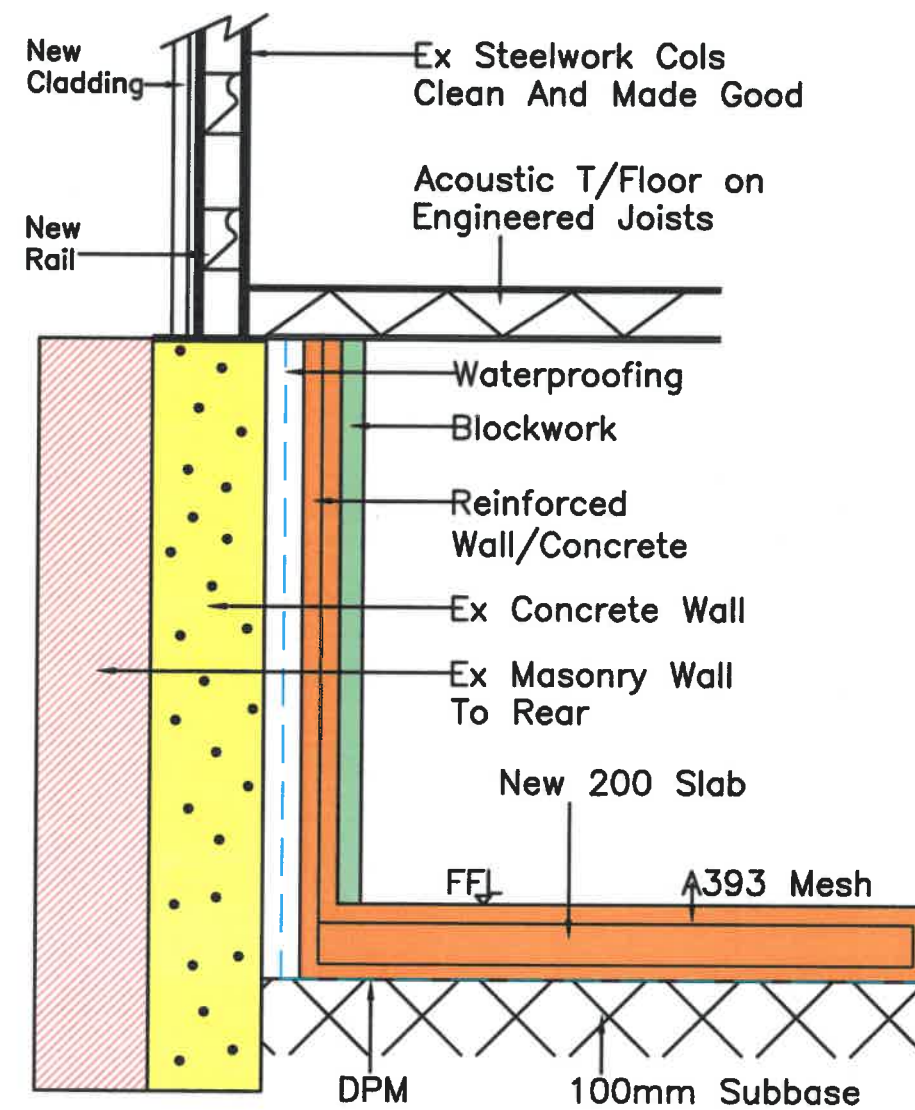

Dutch Barn Proposed Detail

NOTES

REV	DATE	BY	CHKD

CLIENT

Richard Bowen

PROJECT

Dutch Barn Conversion

TITLE

Retaining Wall Details

DRAWING ISSUE

Construction

GENERAL NOTES

A- The scale shown on this drawing only applies to the correct paper size.
B- Do not scale from this drawing take figured dimensions only.
C- Any discrepancies to be reported to client consult.
D- Drawings in PDF format are not to scale and are for reference only.

DATE 11/04/22

SCALE 1:10

PAPER SIZE A3

PRODUCED BY E.Pest

CHECKED

APPROVED

ateb consult

42 Gurnos Road

Ystalyfera

Swansea

SA9 2HY

Tel: 01639 848279

Fax: 01639 848984

E-mail: info@atebconsult.co.uk

JOB NUMBER	DRAWING NUMBER	REVISION
22/013	101	