


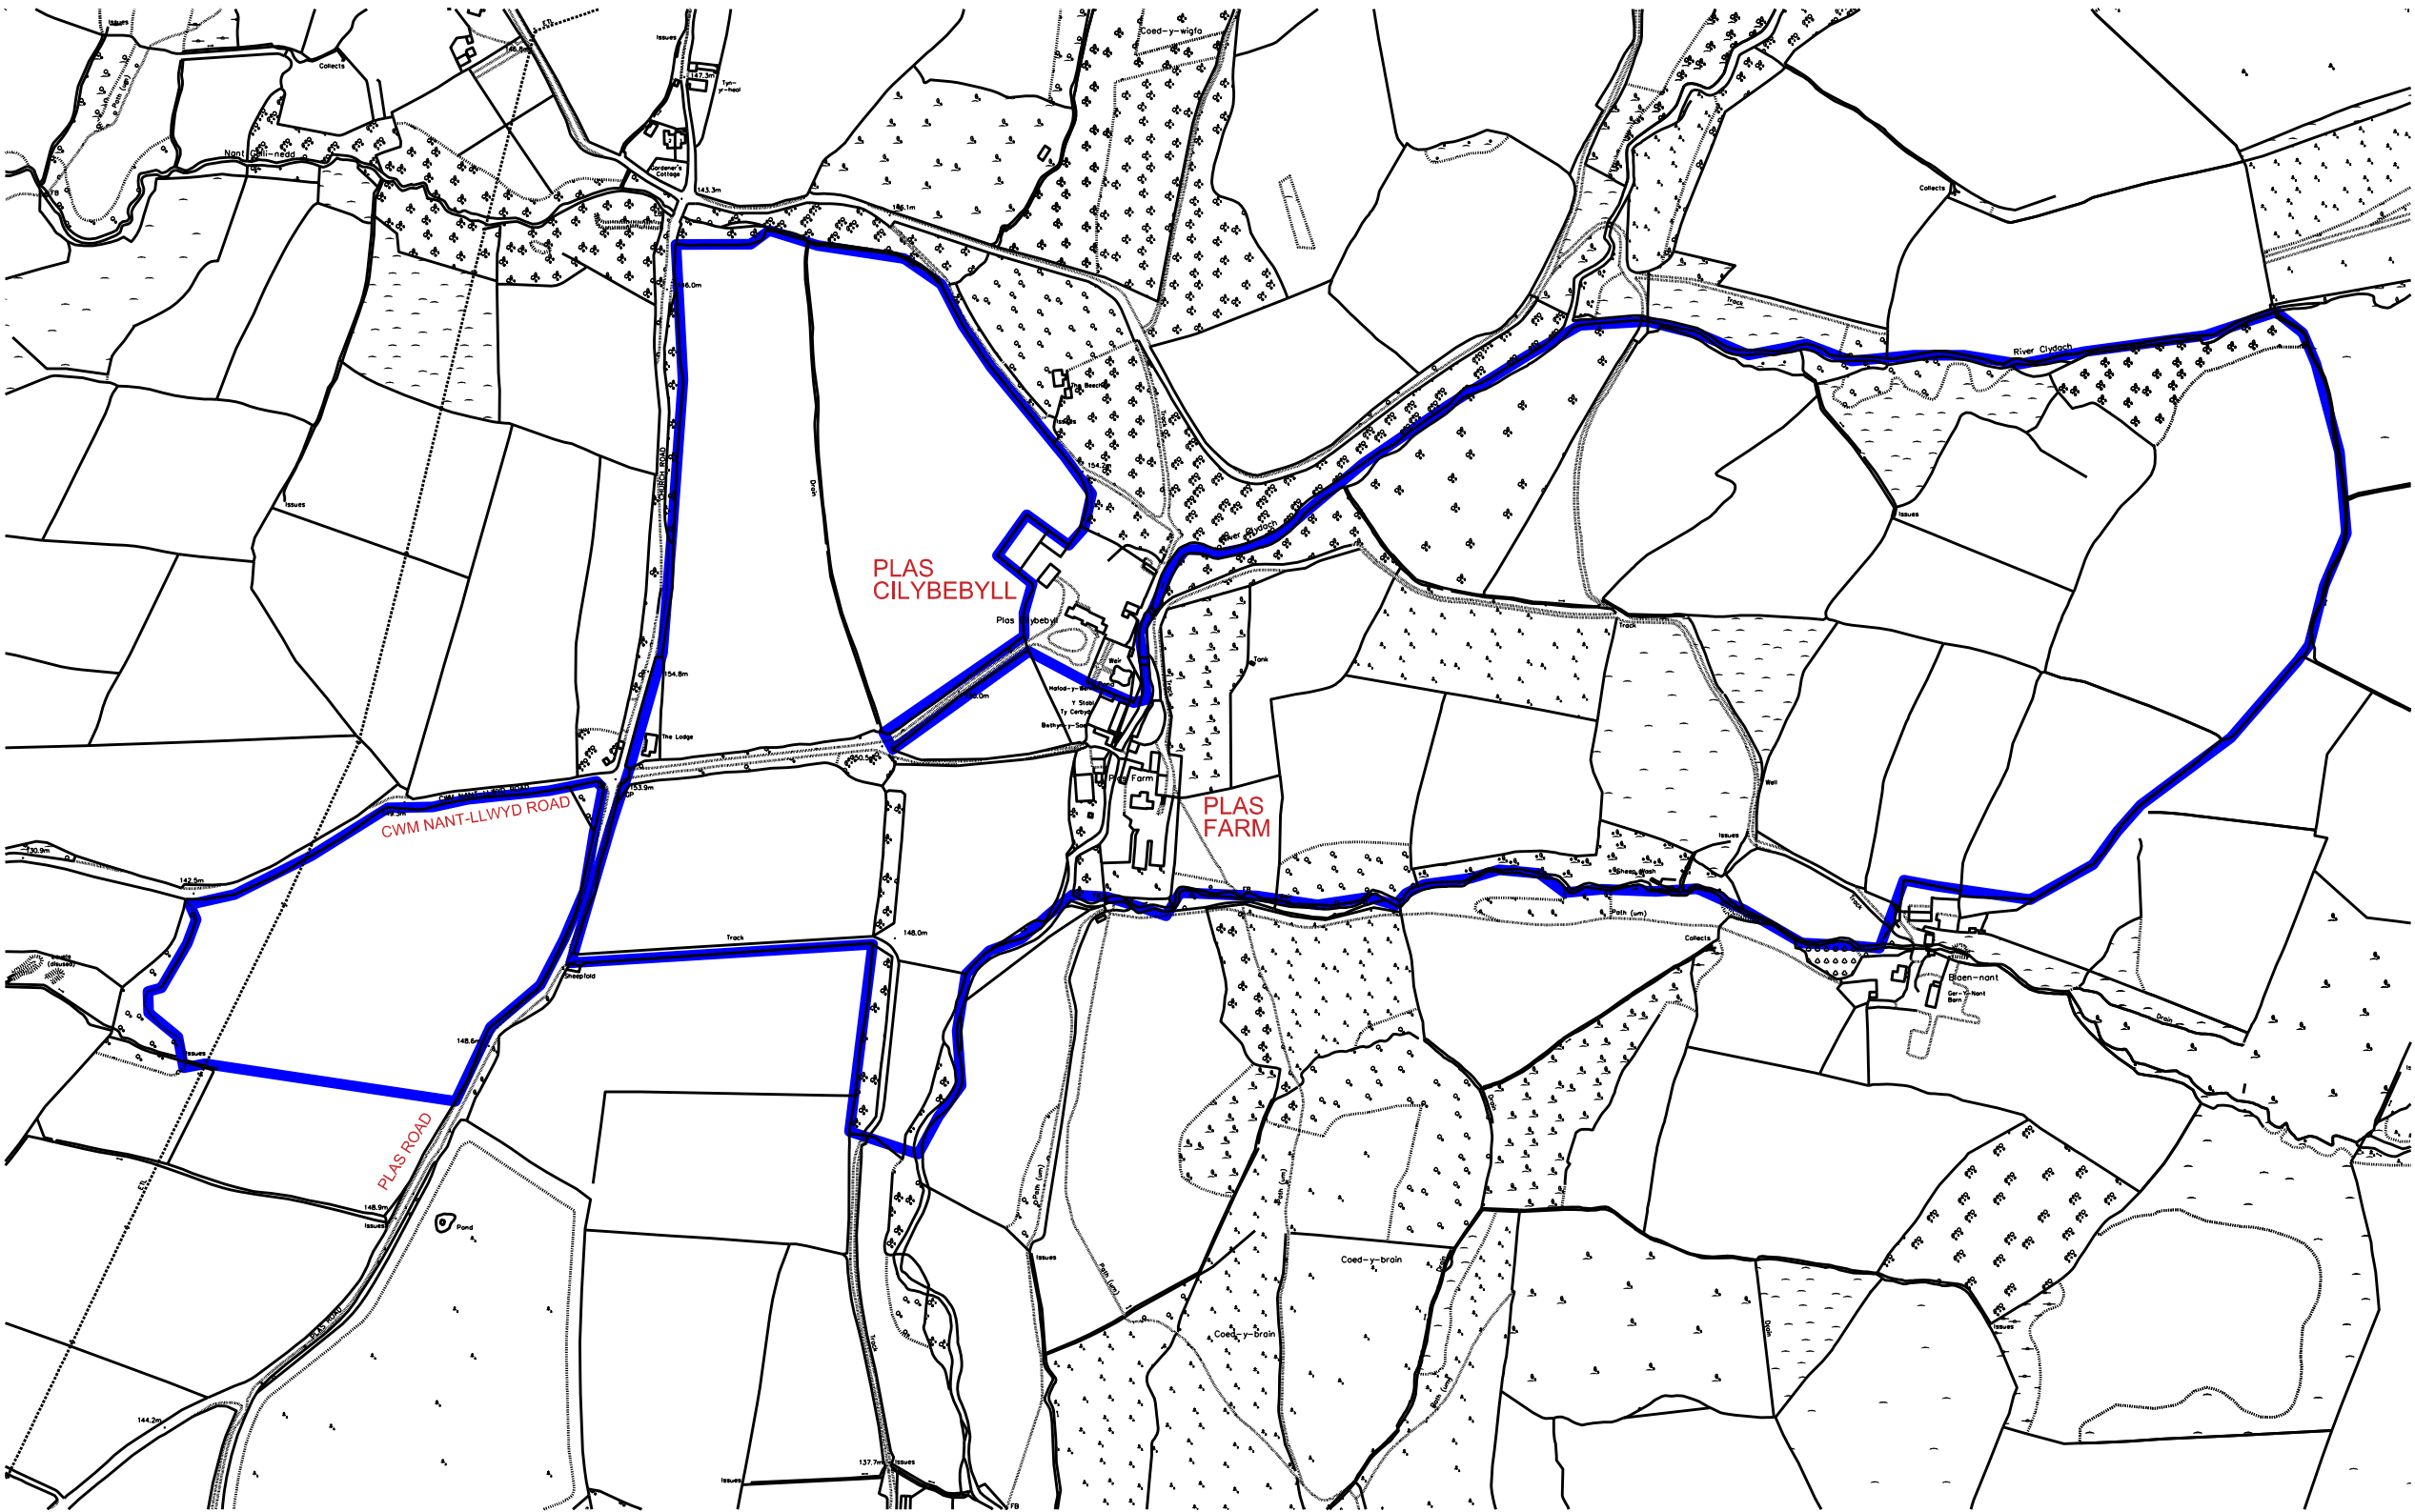

Notes:

© Rio Architects Ltd.

This drawing is copyright and must not be reproduced or disclosed to third parties without the prior written consent of Rio Architects Ltd.

This drawing is to be read in conjunction with all other relevant project drawings, specifications and schedules prepared by Rio Architects Ltd and any other relevant consultants, specialists or subcontractors.

CDM notes are provided to assist the contractor in managing residual hazards identified during the design stage. Any such notes do not relieve the contractor of their duties under all relevant CDM Regulations.



A	Amendment to scale bar and drawing title	AB	AB	01/02/2022
Rev	Description	Rev'd	Chk'd	Date

STATUS: PLANNING APPLICATION

SUITABILITY NUMBER KEY:	
WIP	S0 - Work in Progress*
SHARED	A - Fit for construction
S1 - Fit for co-ordination**	B - Fit for construction, with comments
S2 - Fit for information	ARCHIVE
S3 - Fit for internal review and comment	AB - As Built
S4 - Fit for construction approval	FC - Final Construction
DOCUMENTATION	
D1 - Fit for costing	* For internal pre-issue usage only.
D2 - Fit for tender	** For model file usage only.
D3 - Fit for contractor design	
D4 - Fit for manufacture/ procurement	

studio@rioarchitects.com
www.rioarchitects.com
@rioarchitects

Rio Cardiff 21a Allensbank Road Cardiff CF14 3PN +44 (0)29 2025 0066	Rio London 19 21 Hatton Garden London EC1N 8BA +44 (0)20 3691 7565
--	--

Swansea Valley
Holiday Cottage

PROJECT TITLE :
Plas Farm Building
Regeneration and
Conversion

DRAWING TITLE :
Existing Ownership
Plan

DRAWN BY : AB CHECKED BY: APPROVED BY : AB

JOB NO : 0274 SCALE : 1:2500 @ A1 / 1:5000 @ A3

SUITABILITY :				S2		
DATE :		14/05/2020		REVISION:		A
PROJECT	ORIGIN.	VOLUME	LEVEL	TYPE	DISCIP.	NUMBER
0274	RIO	00	XX	DR	A	09000